


General Notes:

Do not scale dimensions from this drawing, unless for Planning purposes.

The Contractor is responsible for checking all dimensions on site prior to commencement of the works.


This drawing is to be read in conjunction with the specification.

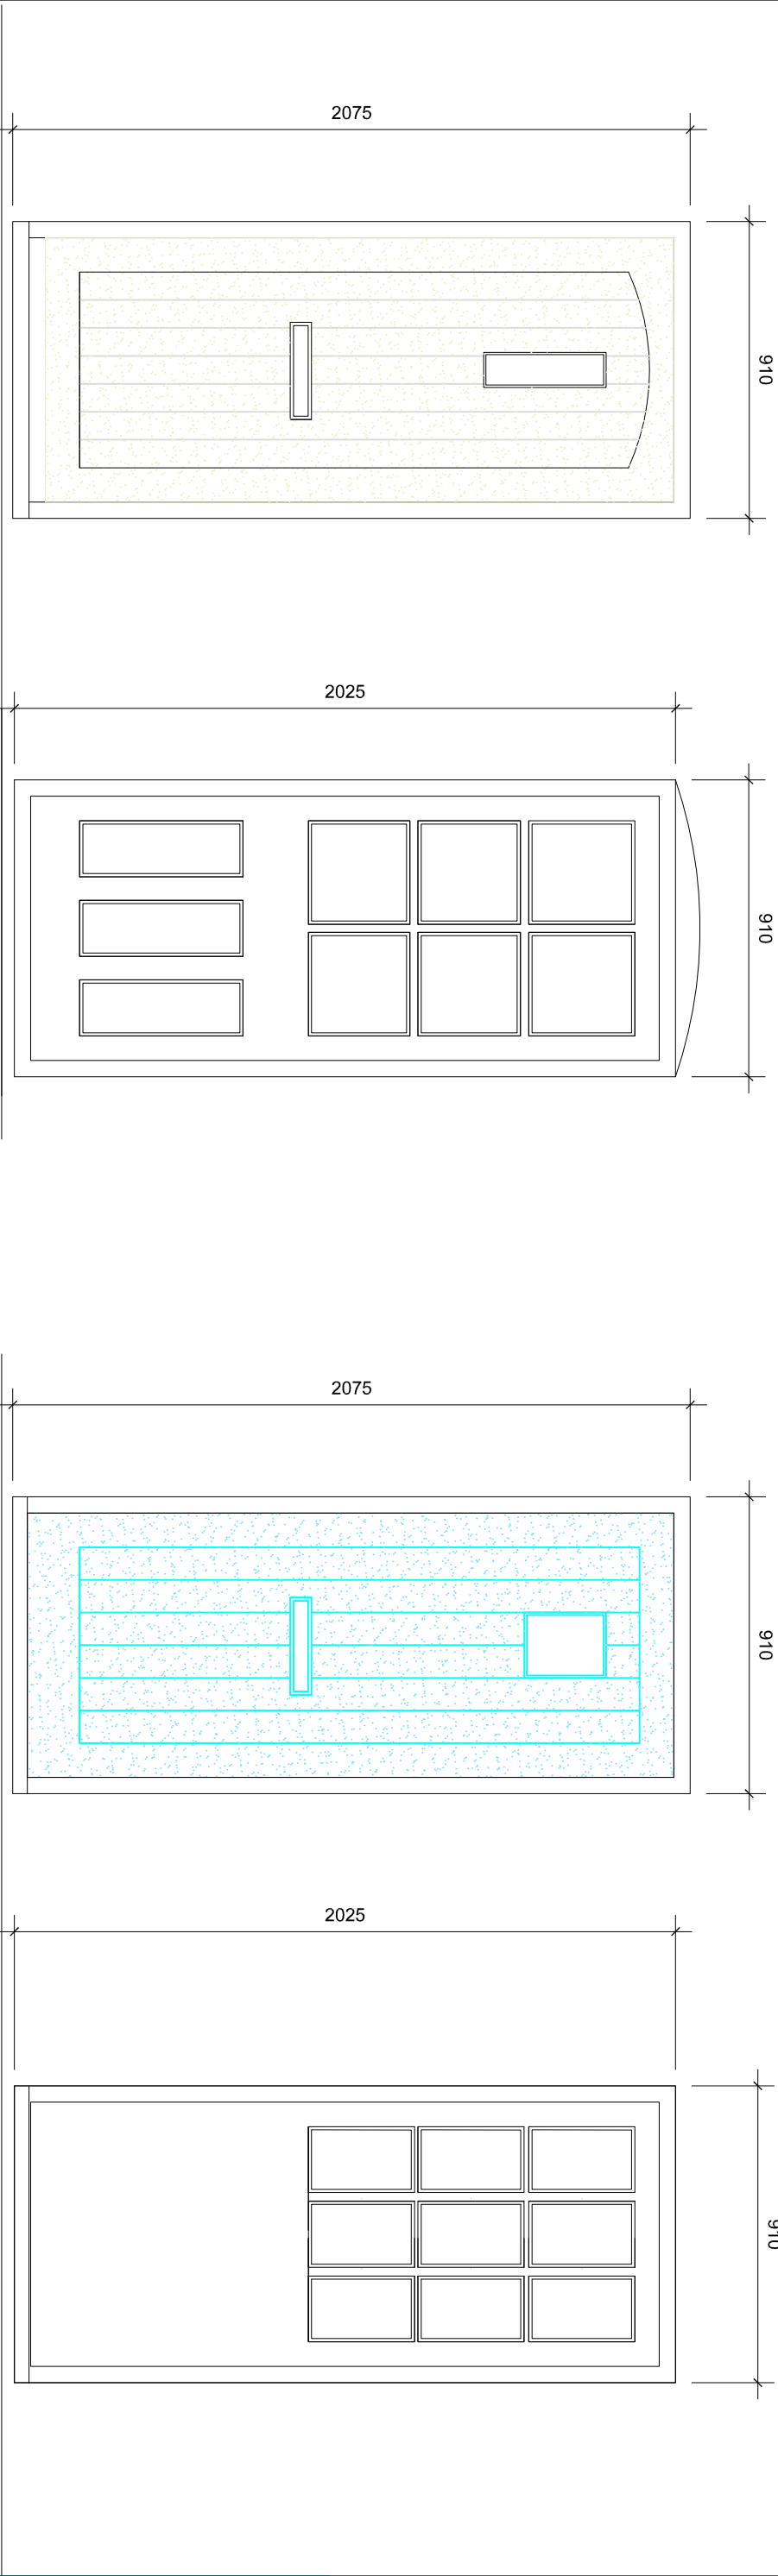

Door - 1
Colour - light Green

Door - 2
Colour - White

EXISTING TIMBER DOORS

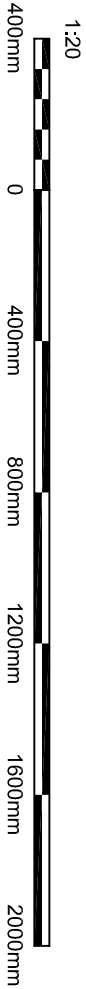

Door - 1
Colour - Light Blue

Door - 2
Colour - White

PROPOSED GRP DOORS

Brian Elstone Surveying Services Ltd Brian Elstone, MCIQB, MCABE Building Surveyor and Architectural Consultant CDM Consultant 6 Canterbury Road, Rustington, West Sussex, BN16 3JA Phone: 01903 784884, Mobile: 07710 593021, Email: brian@elstone.biz				Client: Mr & Mrs P. Van Peborgh, 2 The Old Warehouse Mews, Littlehampton BN17 5GE Project: Window and Door Replacement Drawing Title: Existing and Replacement Doors			
Revision		Date		Description			
Scale:		Date:		Drawn By:			
1:20		-		BE			
Drawing Number:		Revision:					
1733/004		B					