
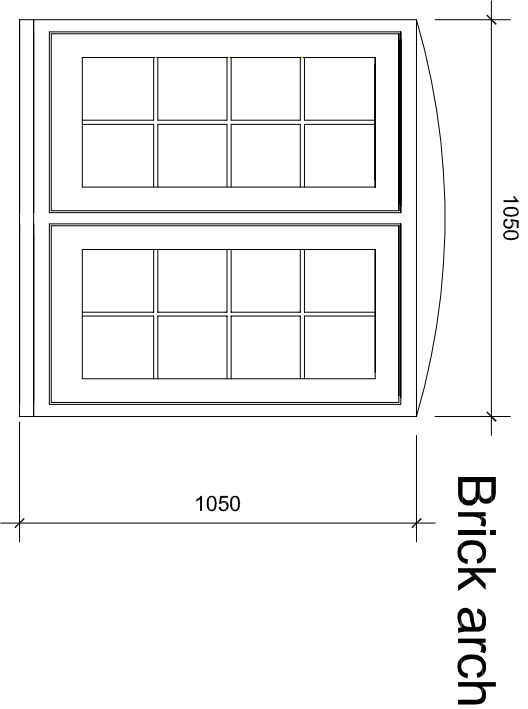


General Notes:

Do not scale dimensions from this drawing, unless for Planning purposes.



The Contractor is responsible for checking all dimensions on site prior to commencement of the works.

This drawing is to be read in conjunction with the specification.

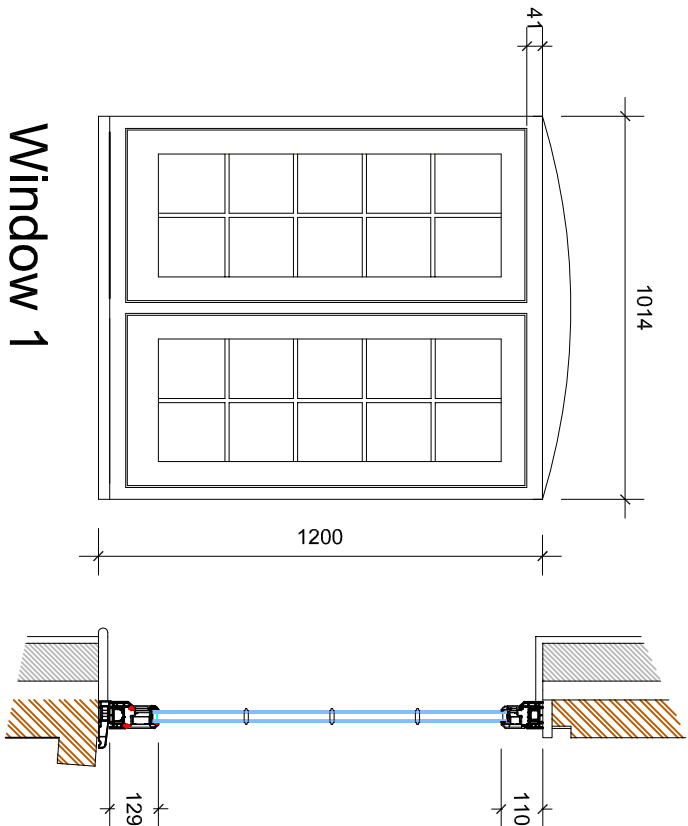

PROPOSED PVC WINDOWS

Rio flush fit windows

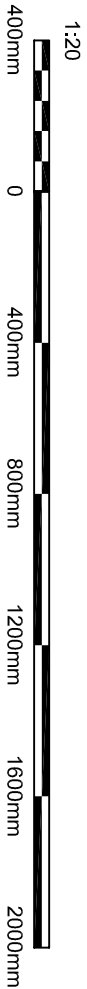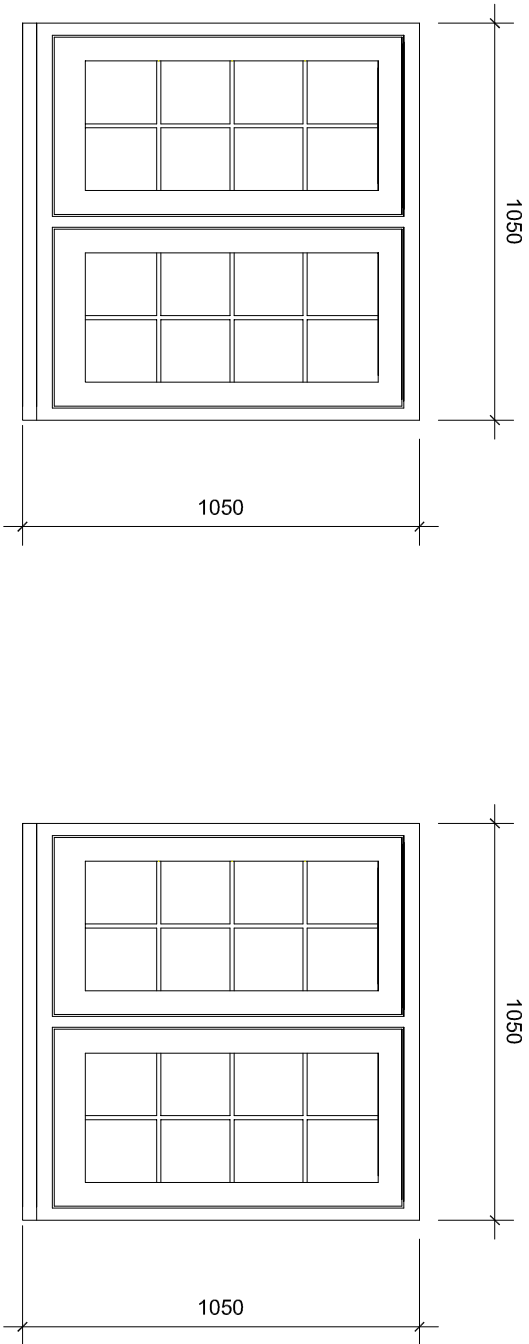

Brian Elstone Surveying Services Ltd Brian Elstone, MCIOB MCABE Building Surveyor and Architectural Consultant CDM Consultant 6 Canterbury Road, Rustington, West Sussex, BN16 3JA Phone: 01903 784884, Mobile: 07710 593021. Email: brian@elstone.biz			Client: Mr & Mrs P. Van Peborgh, 2 The Old Warehouse Mews, Littlehampton BN17 5GE		
Project: Window and Door Replacement			Drawing Title: Proposed PVC Windows		
			Revision	Date	Description
Scale: 1:20			Date: -	Drawn By: BE	
Drawing Number: 1733/005			Revision: -		