



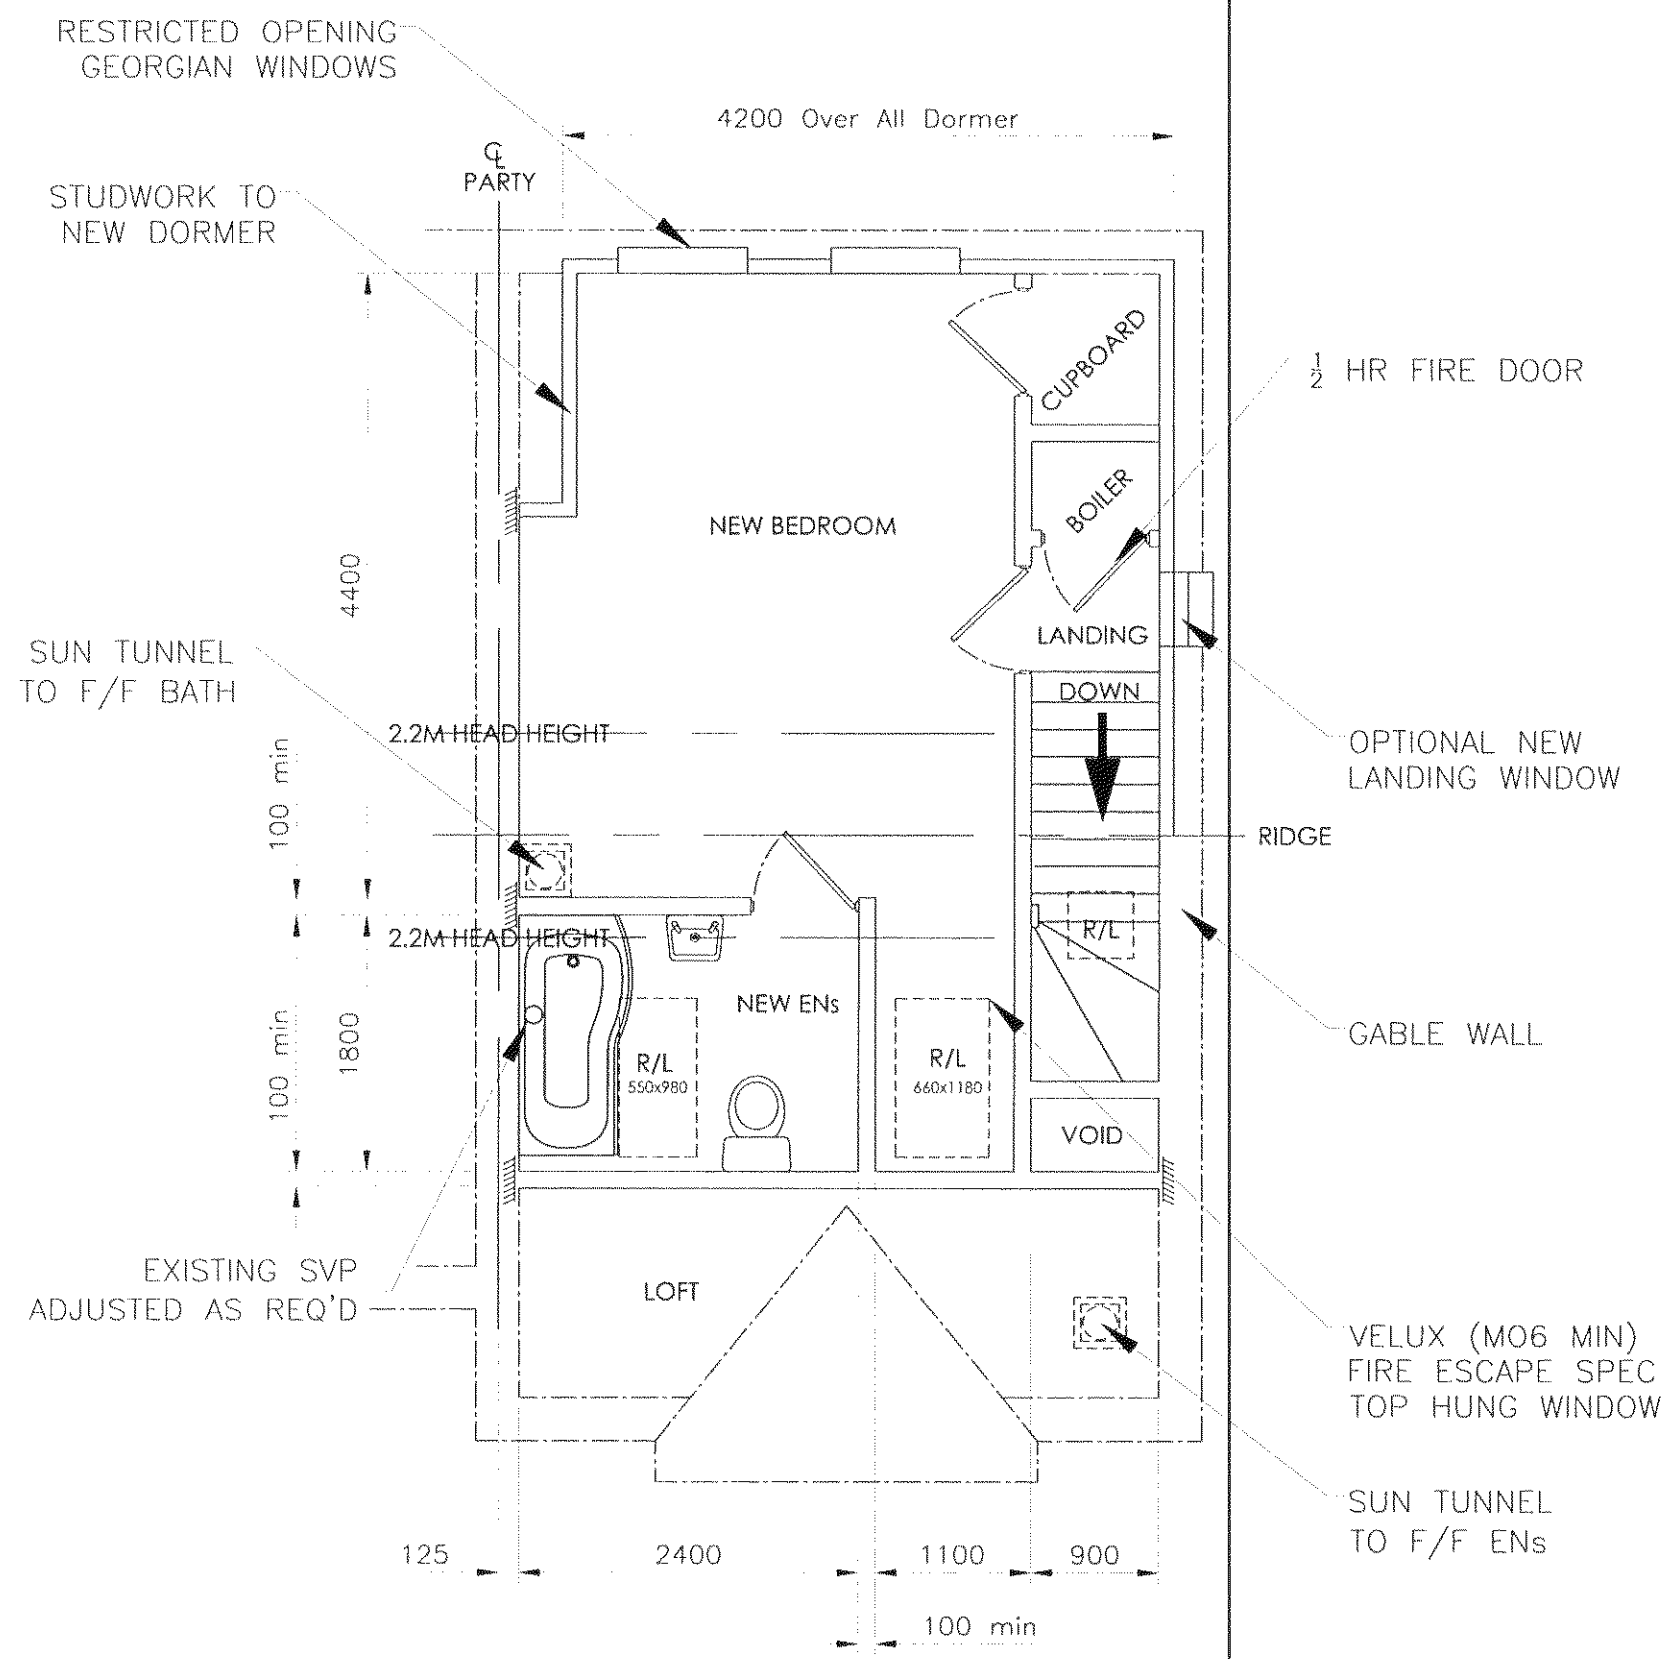

Proposed Roof

(SANITARY FITTINGS INDICATIVE ONLY)

PLEASE SEE STRUCTURAL CALCS FOR BEAM DETAILS

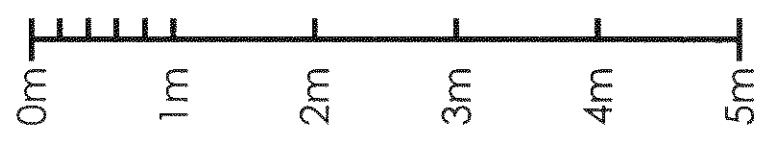

DRAWN D.Napper	DATE 1/6/11	A3	TITLE Loft Conversion & Conservatory 29 Buttermere Way Littlehampton, W Sussex BN17 6SX	ISS P2	SCALE 1:50 U.O.S.	SKETCH NUMBER BW029/1
©D.Napper owns the copyright of this drawing which is supplied in confidence on the express condition that it is not used for any purpose other than that for which it is supplied and not reproduced or communicated to any person without the permission of David Napper, 29 Buttermere Way, Littlehampton, W Sussex BN17 6SX						