

©D.Napper owns the copyright of this drawing which is supplied in confidence on the express condition that it is not used for any purpose other than that for which it is supplied and not reproduced or communicated to any person without the permission of David Napper, 29 Buttermere Way, Littlehampton, Sx.

DRAWN
D.Napper

DATE
1/6/11

A3

TITLE
Loft Conversion & Conservatory
29 Buttermere Way
Littlehampton, W Sussex BN17 6SX

ISS
P2


SKETCH NUMBER
BW029/1

SHEET 5 OF 6

ALL DIMENSIONS IN
INCHES UNLESS STATED


SCALE
1:50
U.O.S.

Template Name:— A3—SKETCH Issue 1

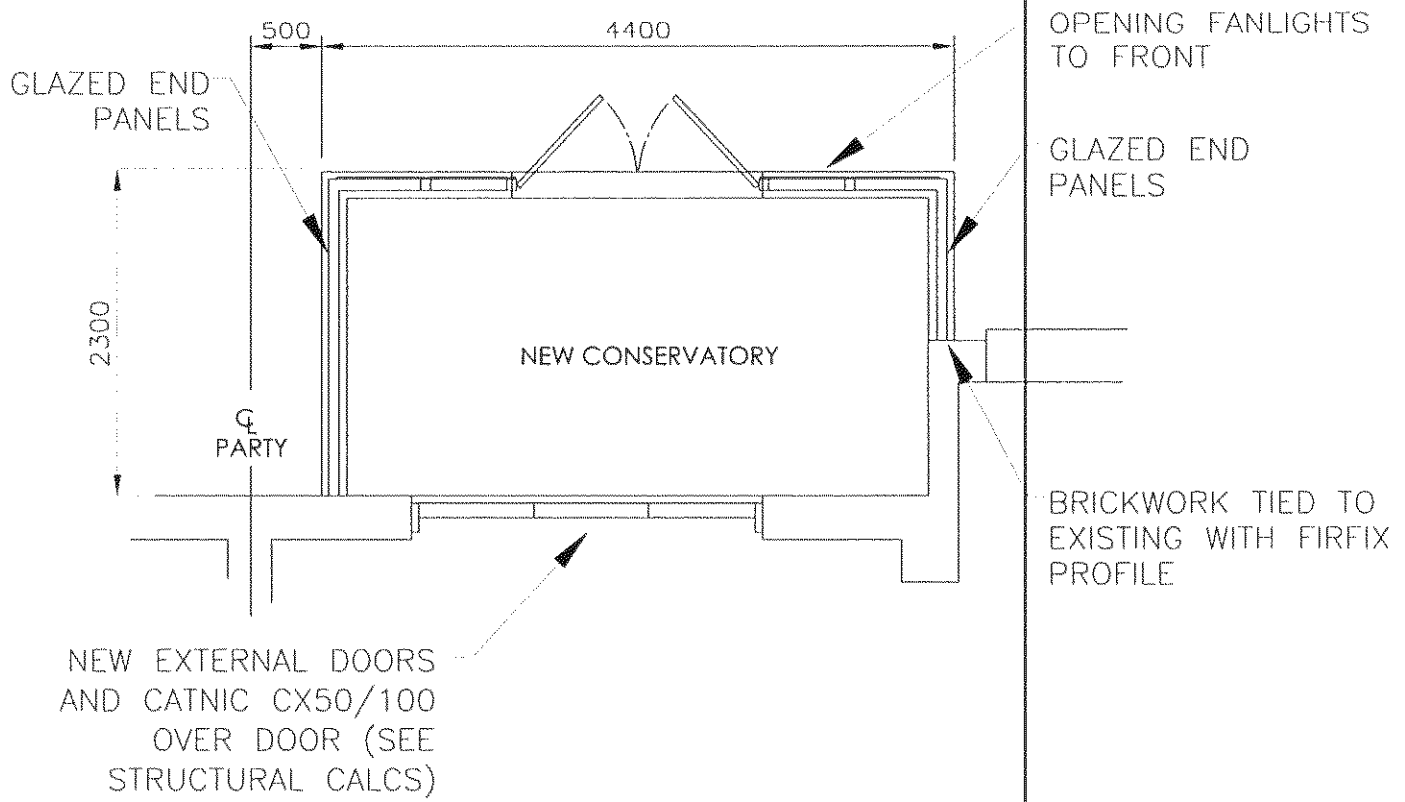

CONSERVATORY

(POSITION OF DOORS TO BE FINALISED ON SITE)

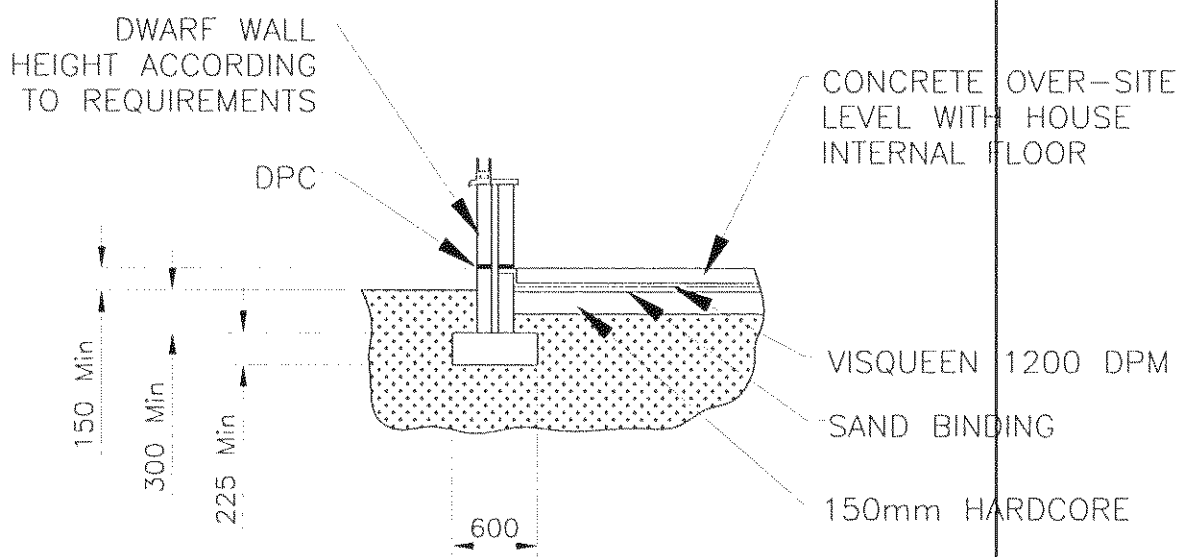

EXAMPLE CONSERVATORY FOOTING

