
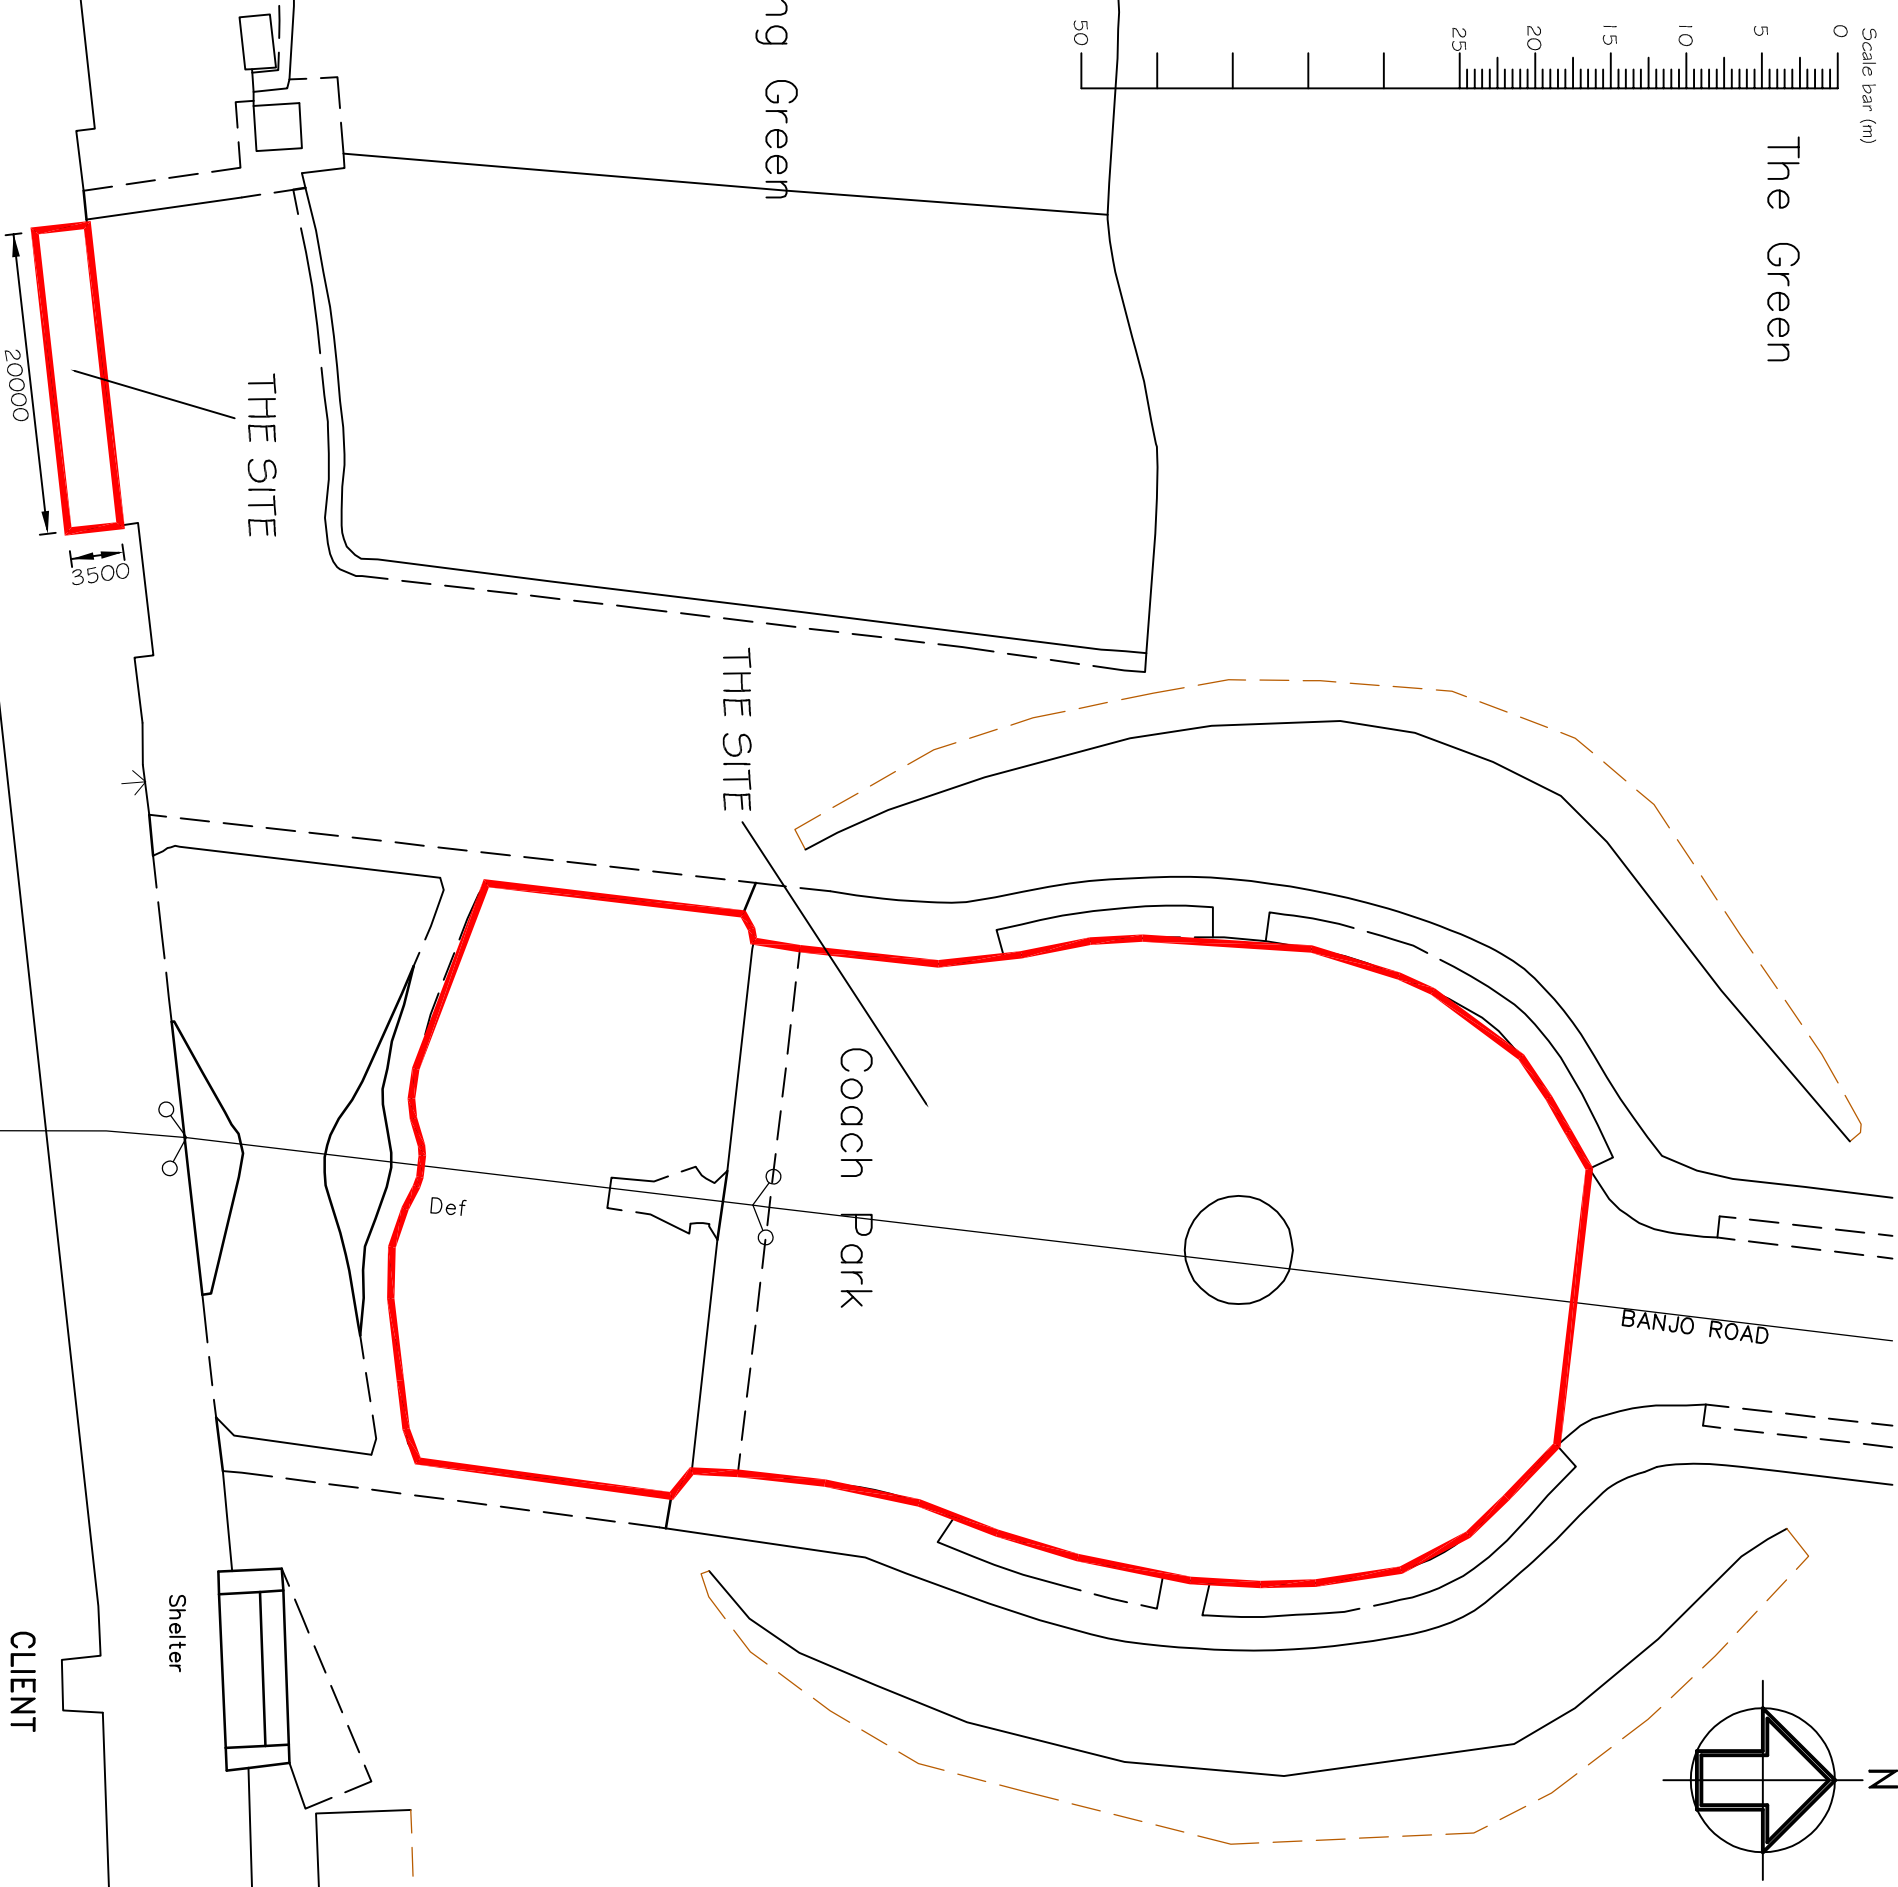


Scale bar (m)

The Green

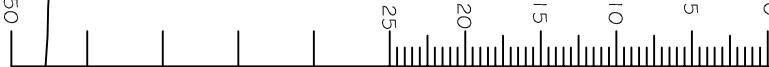

BLOCK PLAN 1:500

THE SITE

THE SITE

Coach Park

BANJO ROAD

Shelter

CLIENT

ARUN DISTRICT COUNCIL

SCALE

1:1250 / 1:500 @ A3

DRAWN BY

PLB

DWG NO

799105


DATE

FEB 19

REV.-

NOTES
WRITTEN DIMENSIONS TO BE TAKEN IN PREFERENCE TO SCALE, AND ARE TO BE CHECKED ON SITE PRIOR TO COMMENCING WORK. THIS DRAWING IS TO BE READ IN CONJUNCTION WITH ALL OTHER DOCUMENTS RELATING TO THIS PROJECT. PHOTOGRAPHS ARE TO BE REFERRED IMMEDIATELY TO THE PROJECT OFFICE. THIS DRAWING IS COPYRIGHT, AND SHOULD NOT BE USED OR REPRODUCED WITHOUT PERMISSION. IT IS THE CONTRACTOR'S RESPONSIBILITY TO ENSURE COMPLIANCE WITH THE BUILDING REGULATIONS.

Scale bar (m)

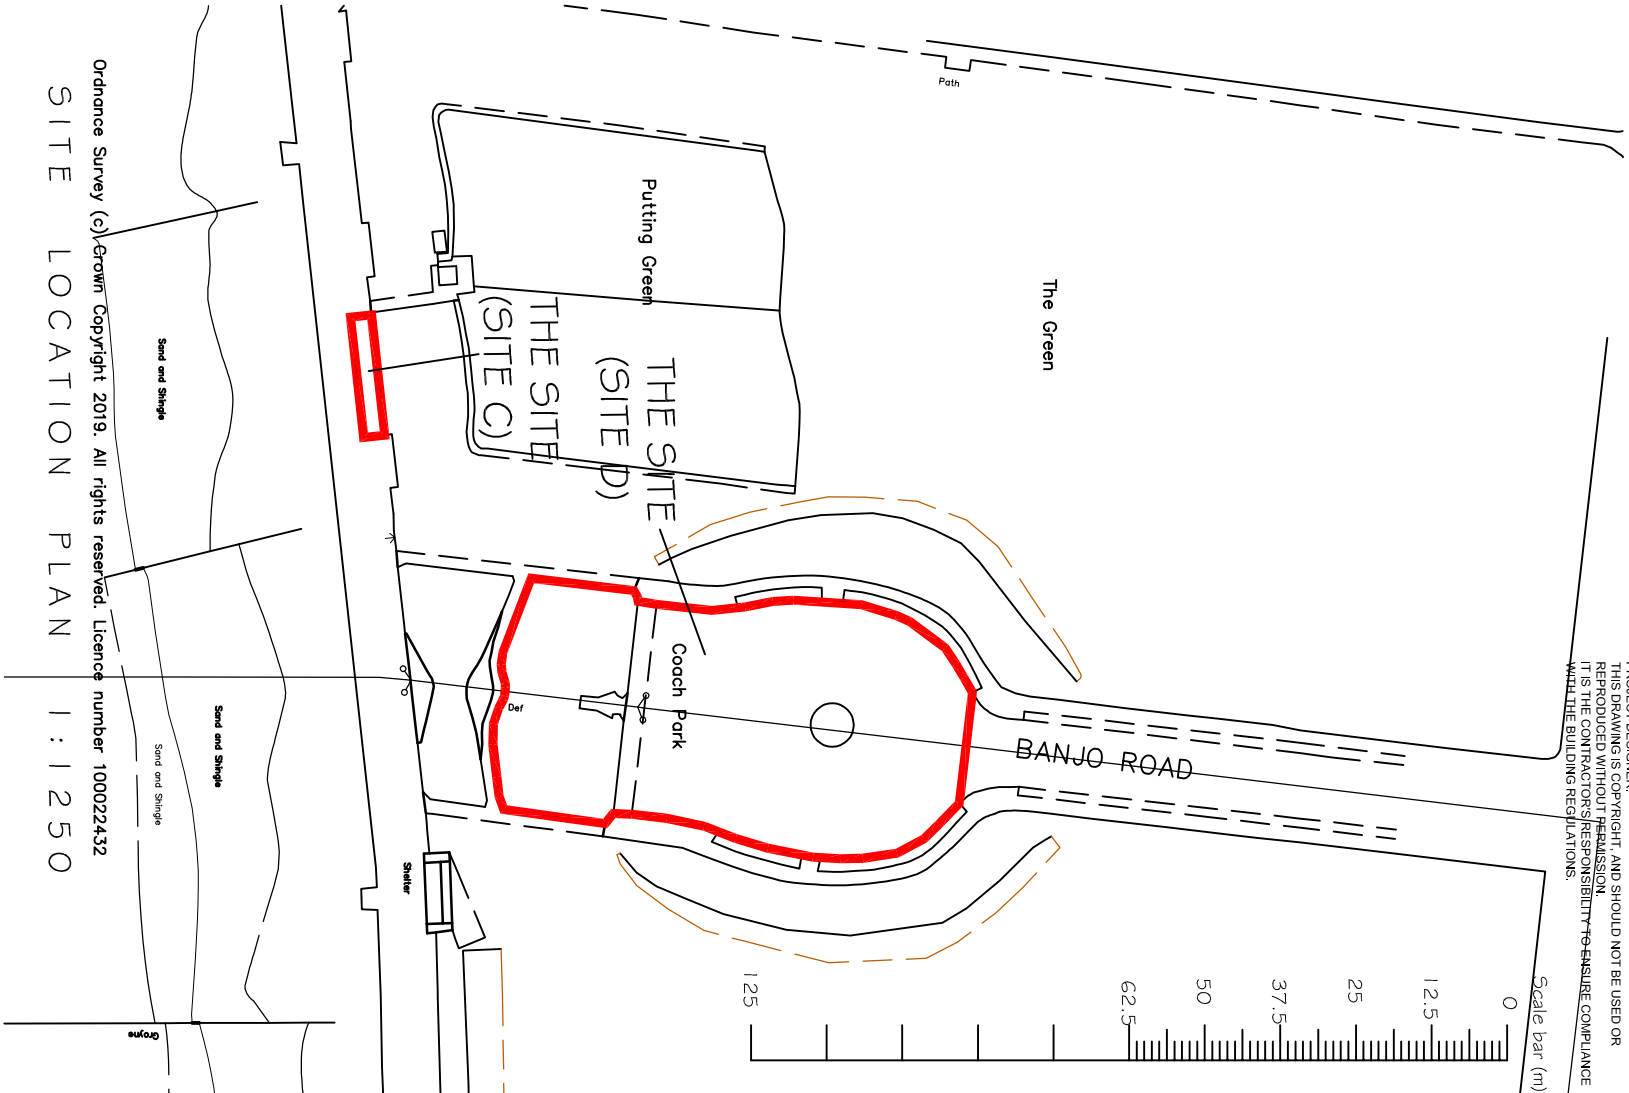

Ordnance Survey (c) Crown Copyright 2019. All rights reserved. Licence number 100022432
SITE LOCATION PLAN 1:1250

REV DESCRIPTION

DATE

PROJECT

CHANGE OF USE OF PARTS OF
LITTLEHAMPTON SEAFRONT
LITTLEHAMPTON

WEST SUSSEX

DRAWING TITLE

SITE LOCATION PLAN AND
BLOCK PLAN - SITE C&D



Unit 3b Woodhorn Business Centre
Woodhorn Lane
Oving Chichester
West Sussex PO20 2BX
Tel 01243 774764
www.sloaneandbrown.co.uk