

NOTES
WRITTEN DIMENSIONS TO BE TAKEN IN PREFERENCE TO SCALE, AND ARE TO BE CHECKED ON SITE PRIOR TO COMMENCING WORK.
THIS DRAWING IS TO BE READ IN CONJUNCTION WITH ALL OTHER DOCUMENTS RELATING TO THIS PROJECT.
ANY DISCREPANCIES ARE TO BE REFERRED IMMEDIATELY TO THE PROJECT DESIGNER.
THIS DRAWING IS COPYRIGHT, AND SHOULD NOT BE USED OR REPRODUCED WITHOUT PERMISSION.
IT IS THE CONTRACTOR'S RESPONSIBILITY TO ENSURE COMPLIANCE WITH THE BUILDING REGULATIONS.

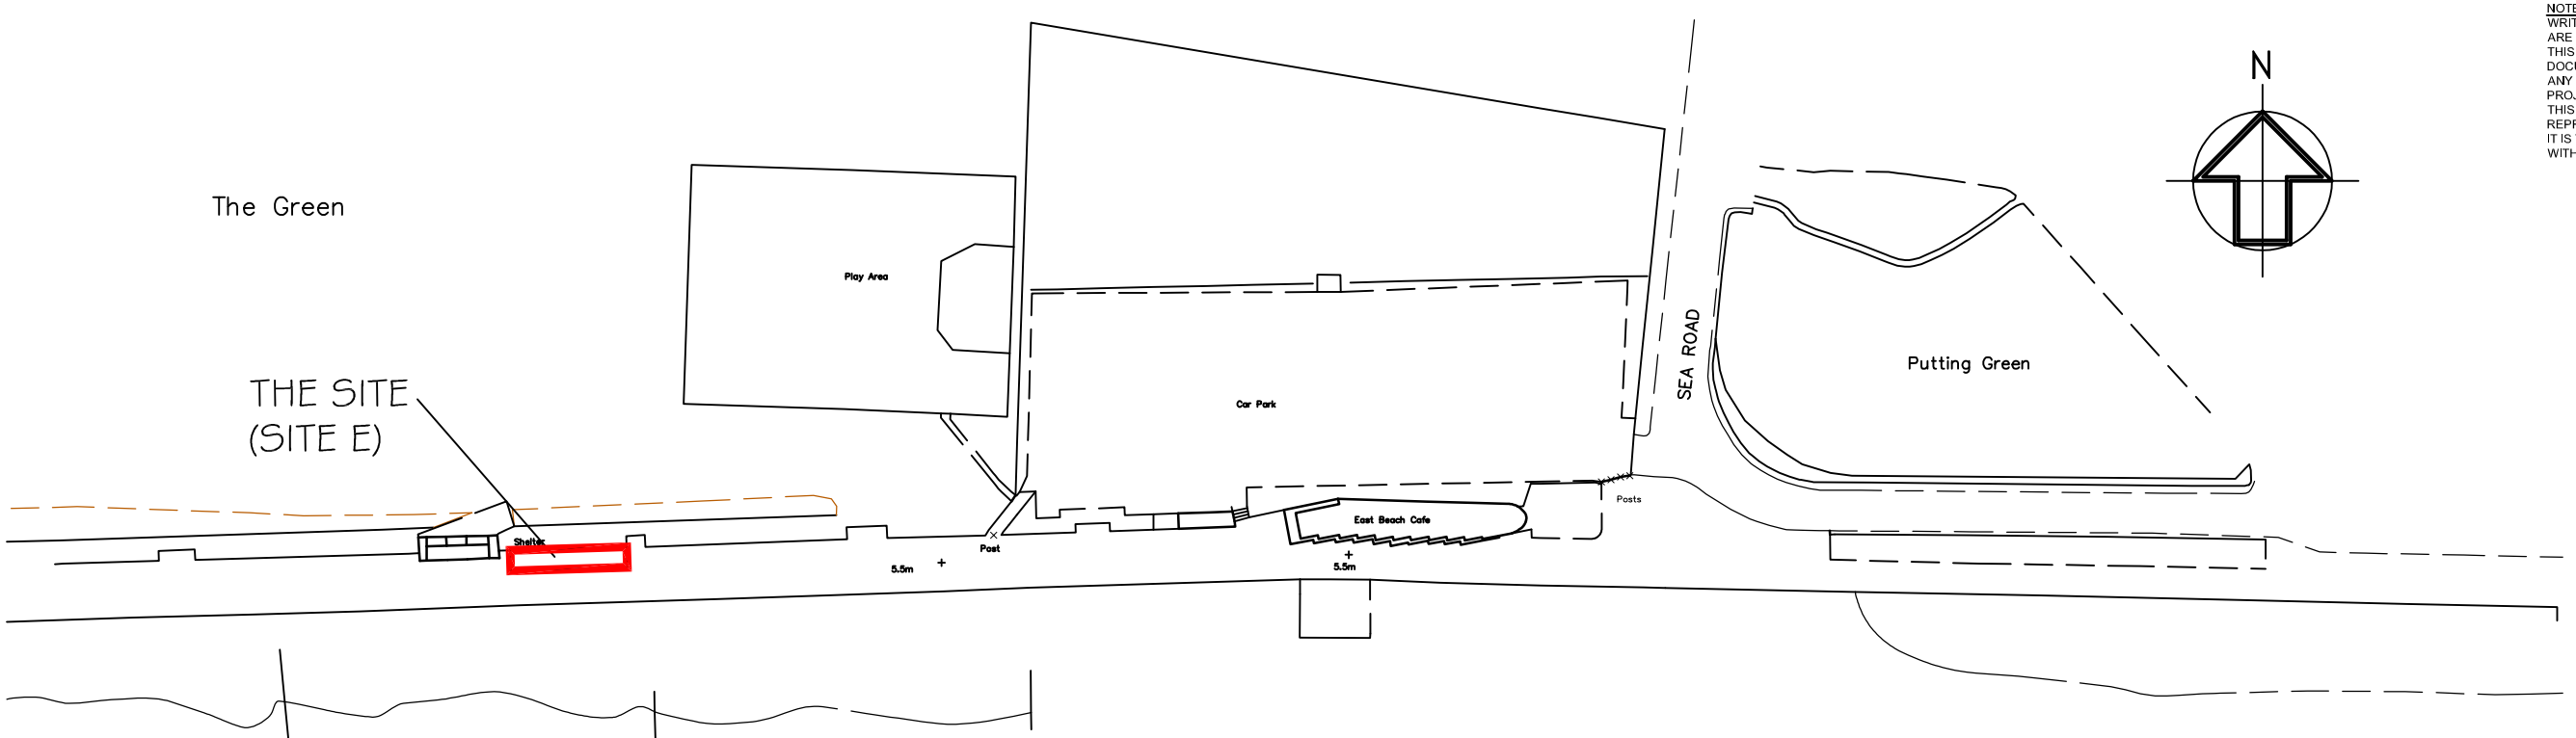

Ordnance Survey (c) Crown Copyright 2019. All rights reserved. Licence number 100022432

SITE LOCATION PLAN 1:1250

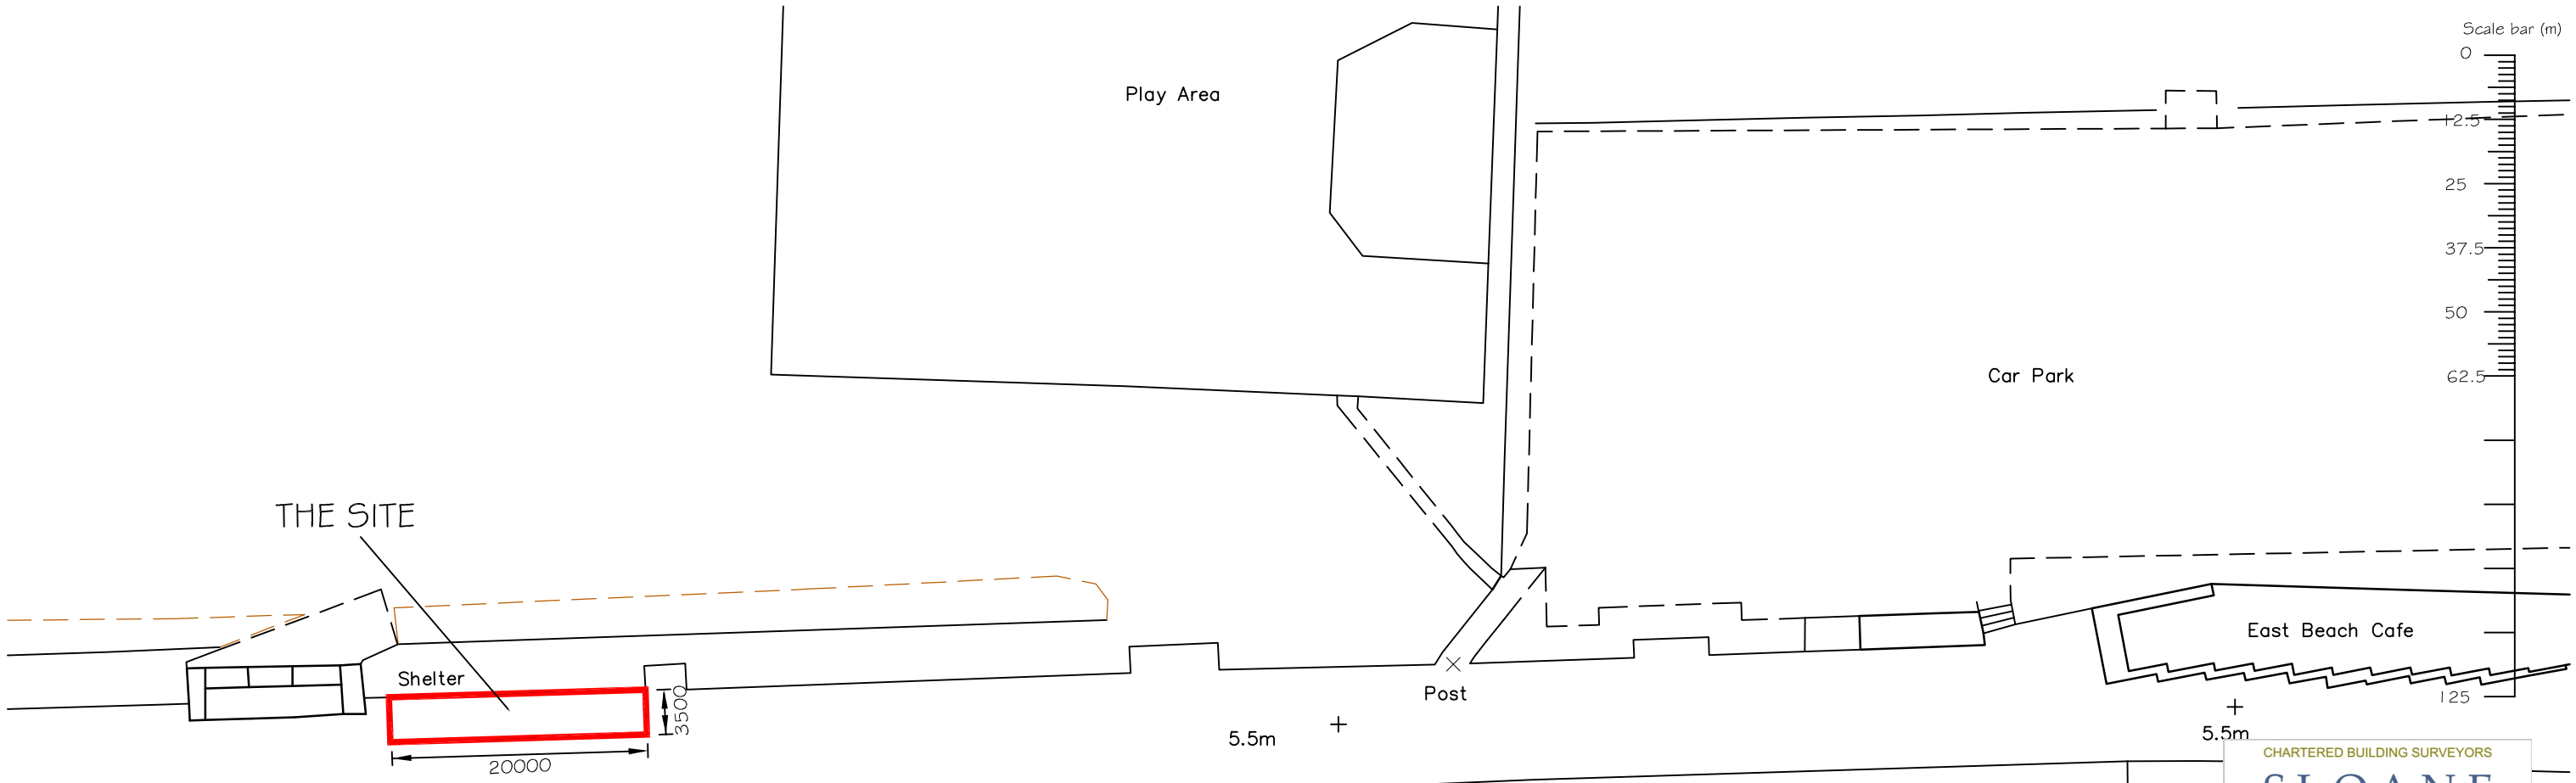

BLOCK PLAN 1:500

REV DESCRIPTION | DATE

CLIENT
ARUN DISTRICT COUNCIL

PROJECT
CHANGE OF USE OF PARTS OF
LITTLEHAMPTON SEAFRONT
LITTLEHAMPTON
WEST SUSSEX

DRAWING TITLE
SITE LOCATION PLAN AND
BLOCK PLAN - SITE E

SCALE	DRAWN BY	DATE
1:1250 / 1:500 @A3	PJB	FEB 19

DWG NO 799/06 REV.-

CHARTERED BUILDING SURVEYORS
SLOANE & BROWN
ARCHITECTURAL SERVICES
Unit 3b Woodhorn Business Centre
Woodhorn Lane
Oving Chichester
West Sussex PO20 2BX
Tel 01243 774764
www.sloaneandbrown.co.uk

ARUN DISTRICT COUNCIL LU/91/19/PL