
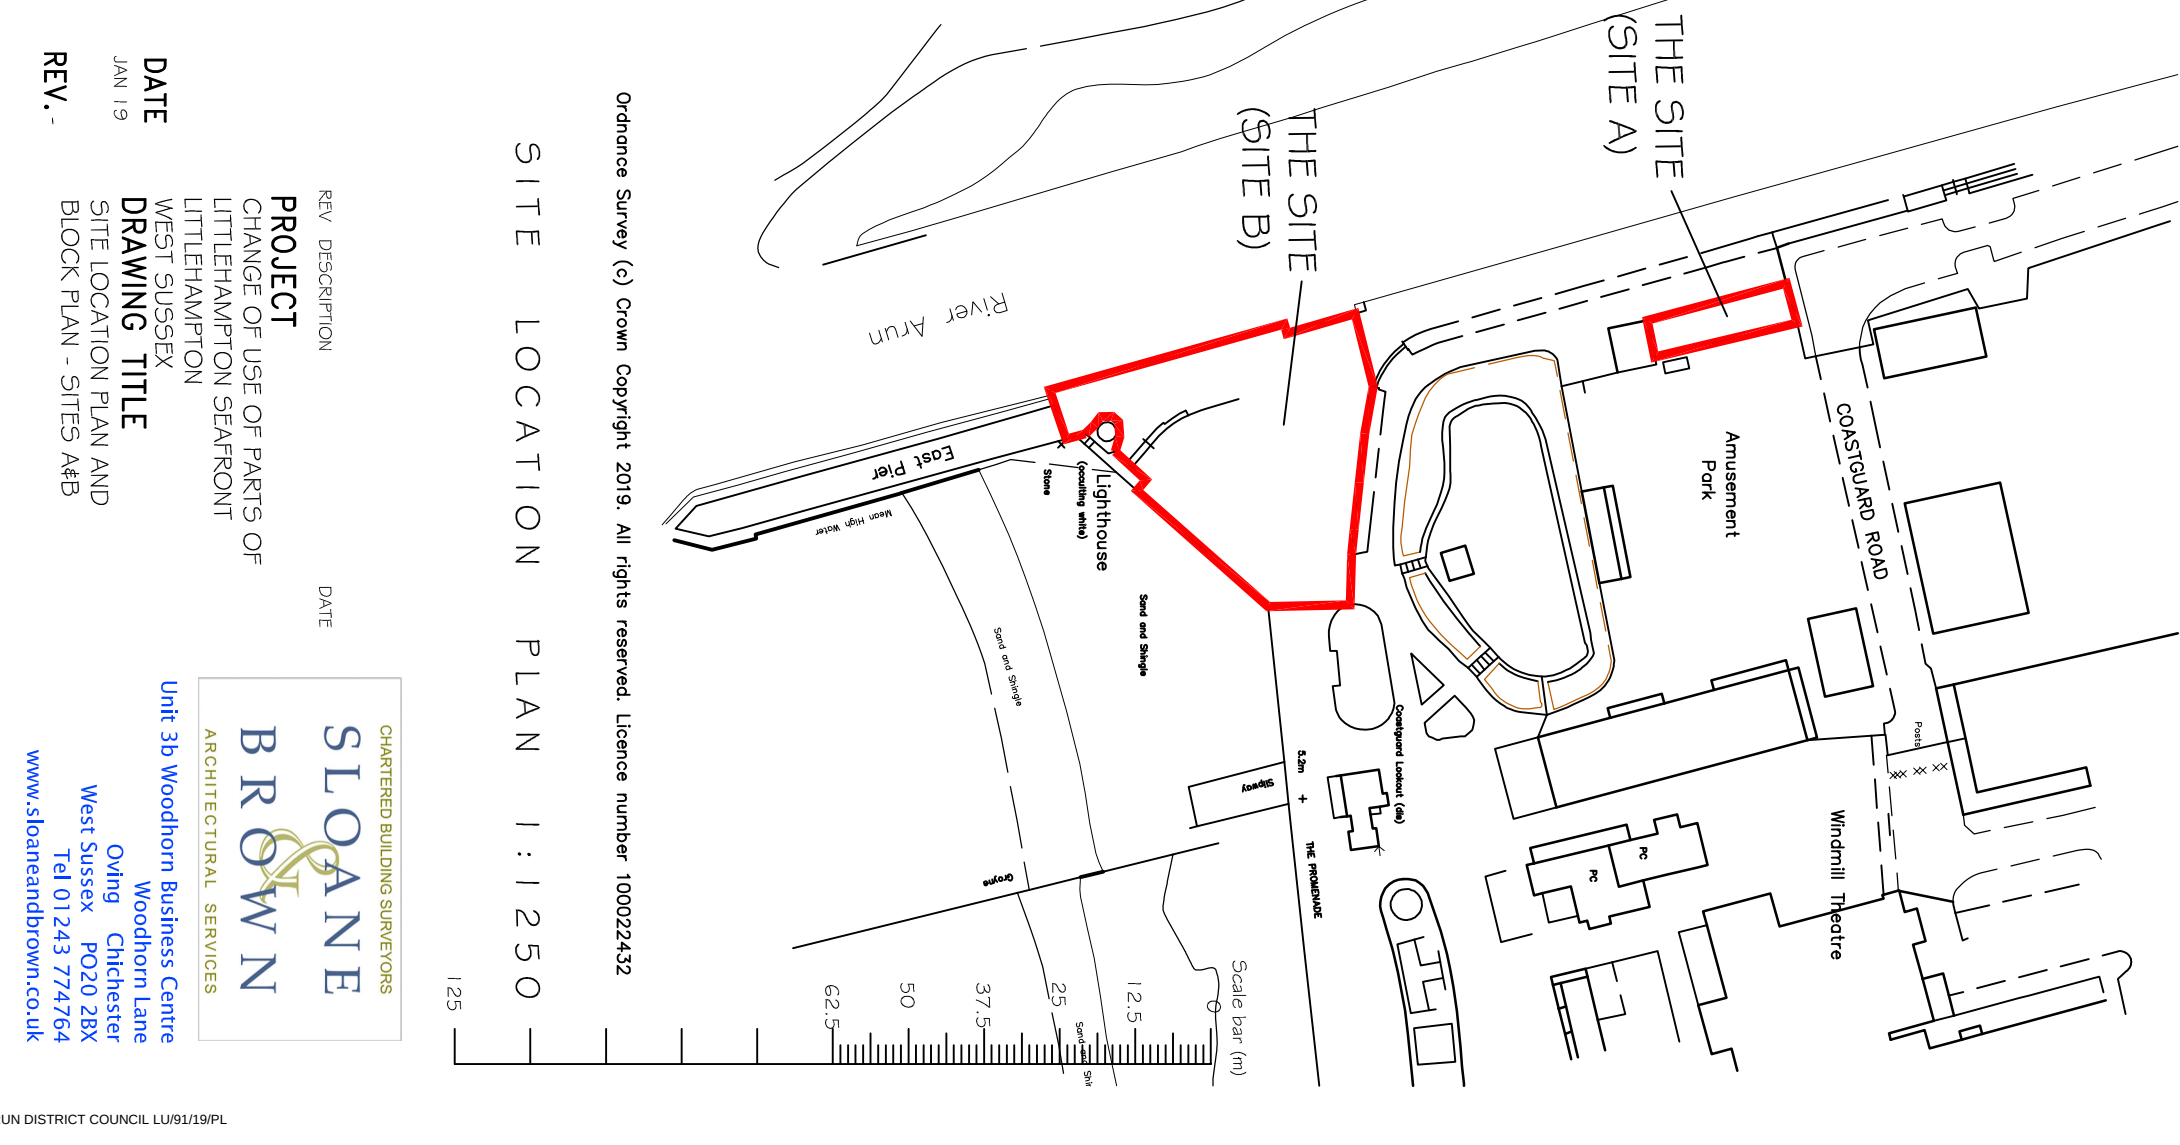


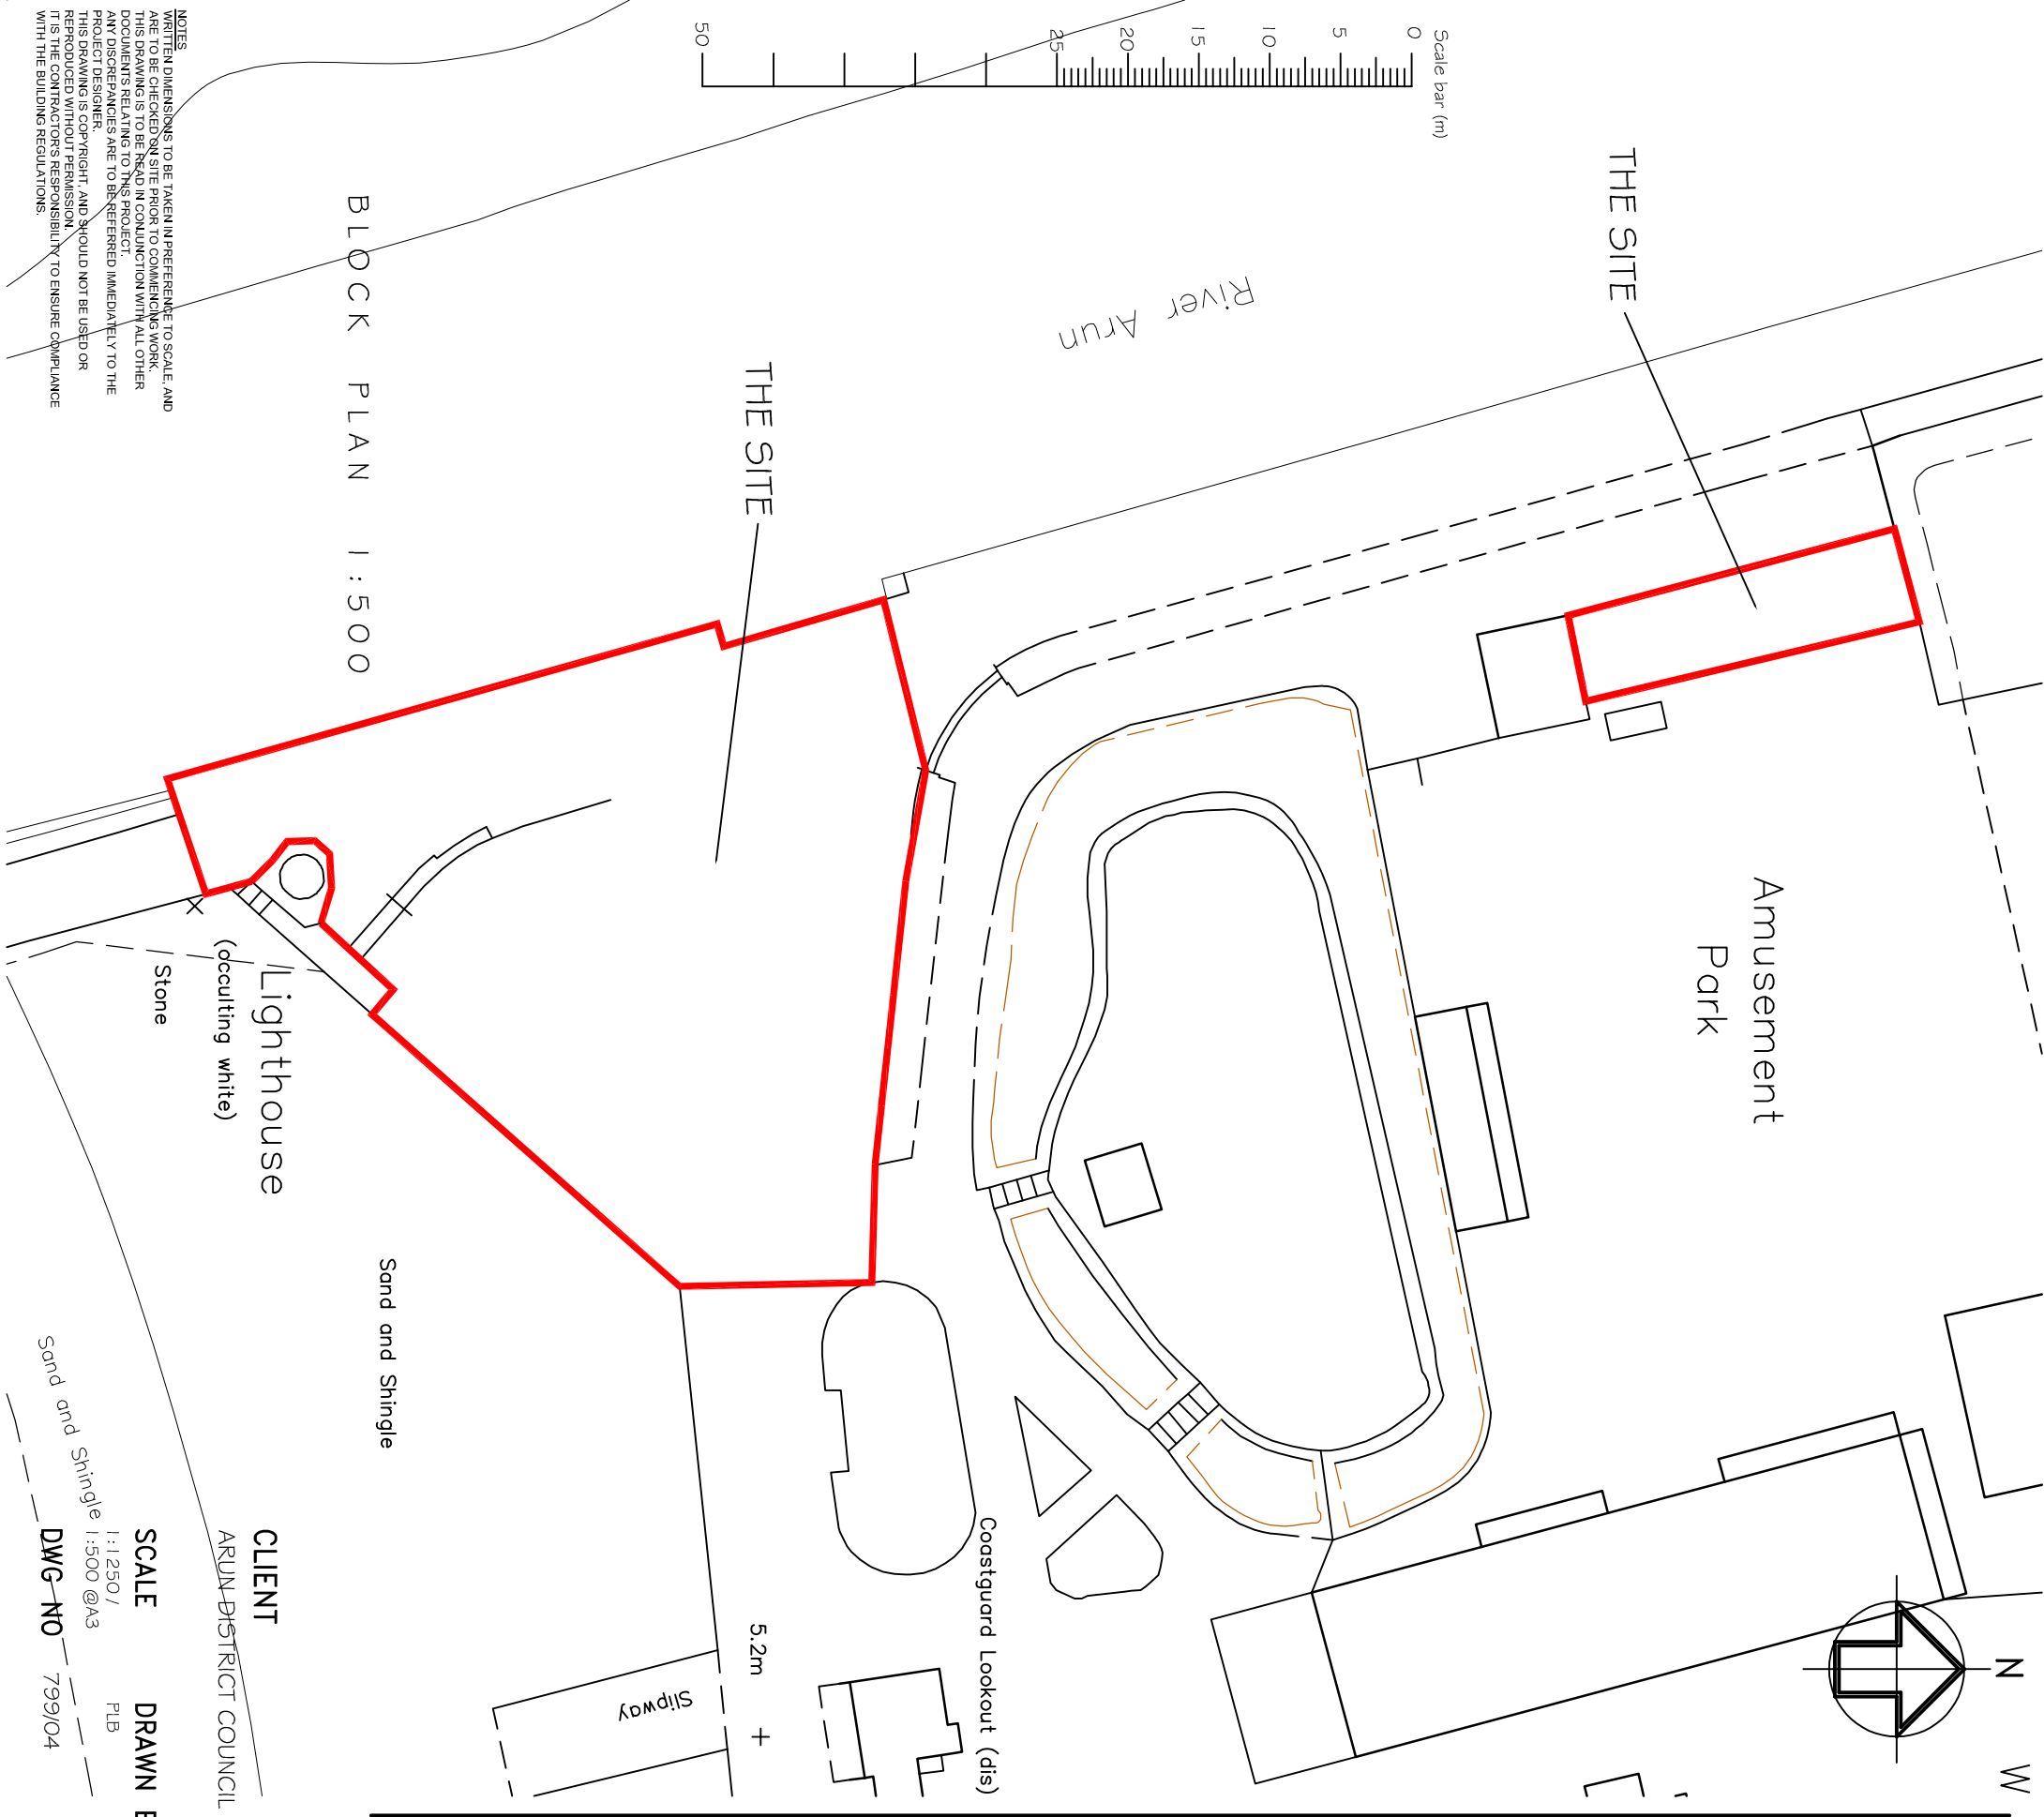

NOTES:
WRITTEN DIMENSIONS TO BE TAKEN IN PREFERENCE TO SCALE, AND ARE TO BE CHECKED ON SITE PRIOR TO COMMENCING WORK.
THIS DRAWING IS TO BE READ IN CONJUNCTION WITH ALL OTHER DOCUMENTS RELATING TO THIS PROJECT.
ANY DISCREPANCIES ARE TO BE REFERRED IMMEDIATELY TO THE PROJECT DESIGNER.
THIS DRAWING IS COPYRIGHT, AND SHOULD NOT BE USED OR REPRODUCED WITHOUT PERMISSION.
THE DESIGNER ACCEPTS NO RESPONSIBILITY TO ENSURE COMPLIANCE WITH THE BUILDING REGULATIONS.

CLIENT
ARUN DISTRICT COUNCIL

SCALE
1:1250 /
1:1250 @A3

DRAWN BY
PLB

DATE
JAN 19

REV.

PROJECT
CHANGE OF USE OF PARTS OF
LITTLEHAMPTON SEAFRONT
LITTLEHAMPTON
WEST SUSSEX

DRAWING TITLE
SITE LOCATION PLAN AND
BLOCK PLAN - SITES A&B



Unit 3b Woodhorn Business Centre
Woodhorn Lane
Oving Chichester
West Sussex PO20 2BX
Tel 01243 774764
www.sloaneandbrown.co.uk