


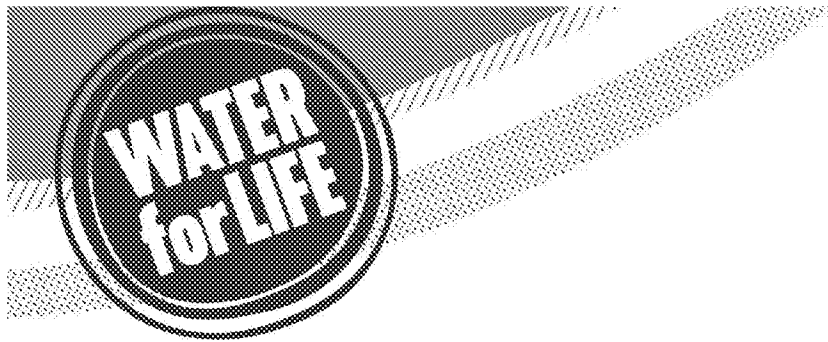

from
**Southern
Water** 

Planning and Development Services
Arun District Council
Arun Civic Centre
Maltravers Road
Littlehampton
West Sussex
BN17 5LF

Your ref

LU/91/19/PL


Our ref

PLAN-027510

Date

26/04/2019

Contact

 

Dear Sirs,

Proposal: Change of use of parts of seafront for temporary food & drink outlets & other seaside uses together with associated temporary/portable structures & equipment for use by businesses associated with those outlets.

Site: Various sites along Littlehampton, Promenade, Littlehampton, BN17 5LF.
LU/91/19/PL

Thank you for your letter of 26/03/2019.

The Council's Building Control officers or technical staff should be asked to comment on the adequacy of soakaways to dispose of surface water from the proposed development.

Please note: Decommissioned foul sewer within the site. Should the sewer be found during construction works, the applicant should contact Southern Water Services before any further works commence on site.

Due to changes in legislation that came in to force on 1st October 2011 regarding the future ownership of sewers it is possible that a sewer now deemed to be public could be crossing the above property. Therefore, should any sewer be found during construction works, an investigation of the sewer will be required to ascertain its condition, the number of properties served, and potential means of access before any further works commence on site.


The applicant is advised to discuss the matter further with Southern Water, Sparrowgrove House, Sparrowgrove, Otterbourne, Hampshire SO21 2SW  or www.southernwater.co.uk.

Yours sincerely,



Luis Silva
Developer Services

SOUTHERN WATER

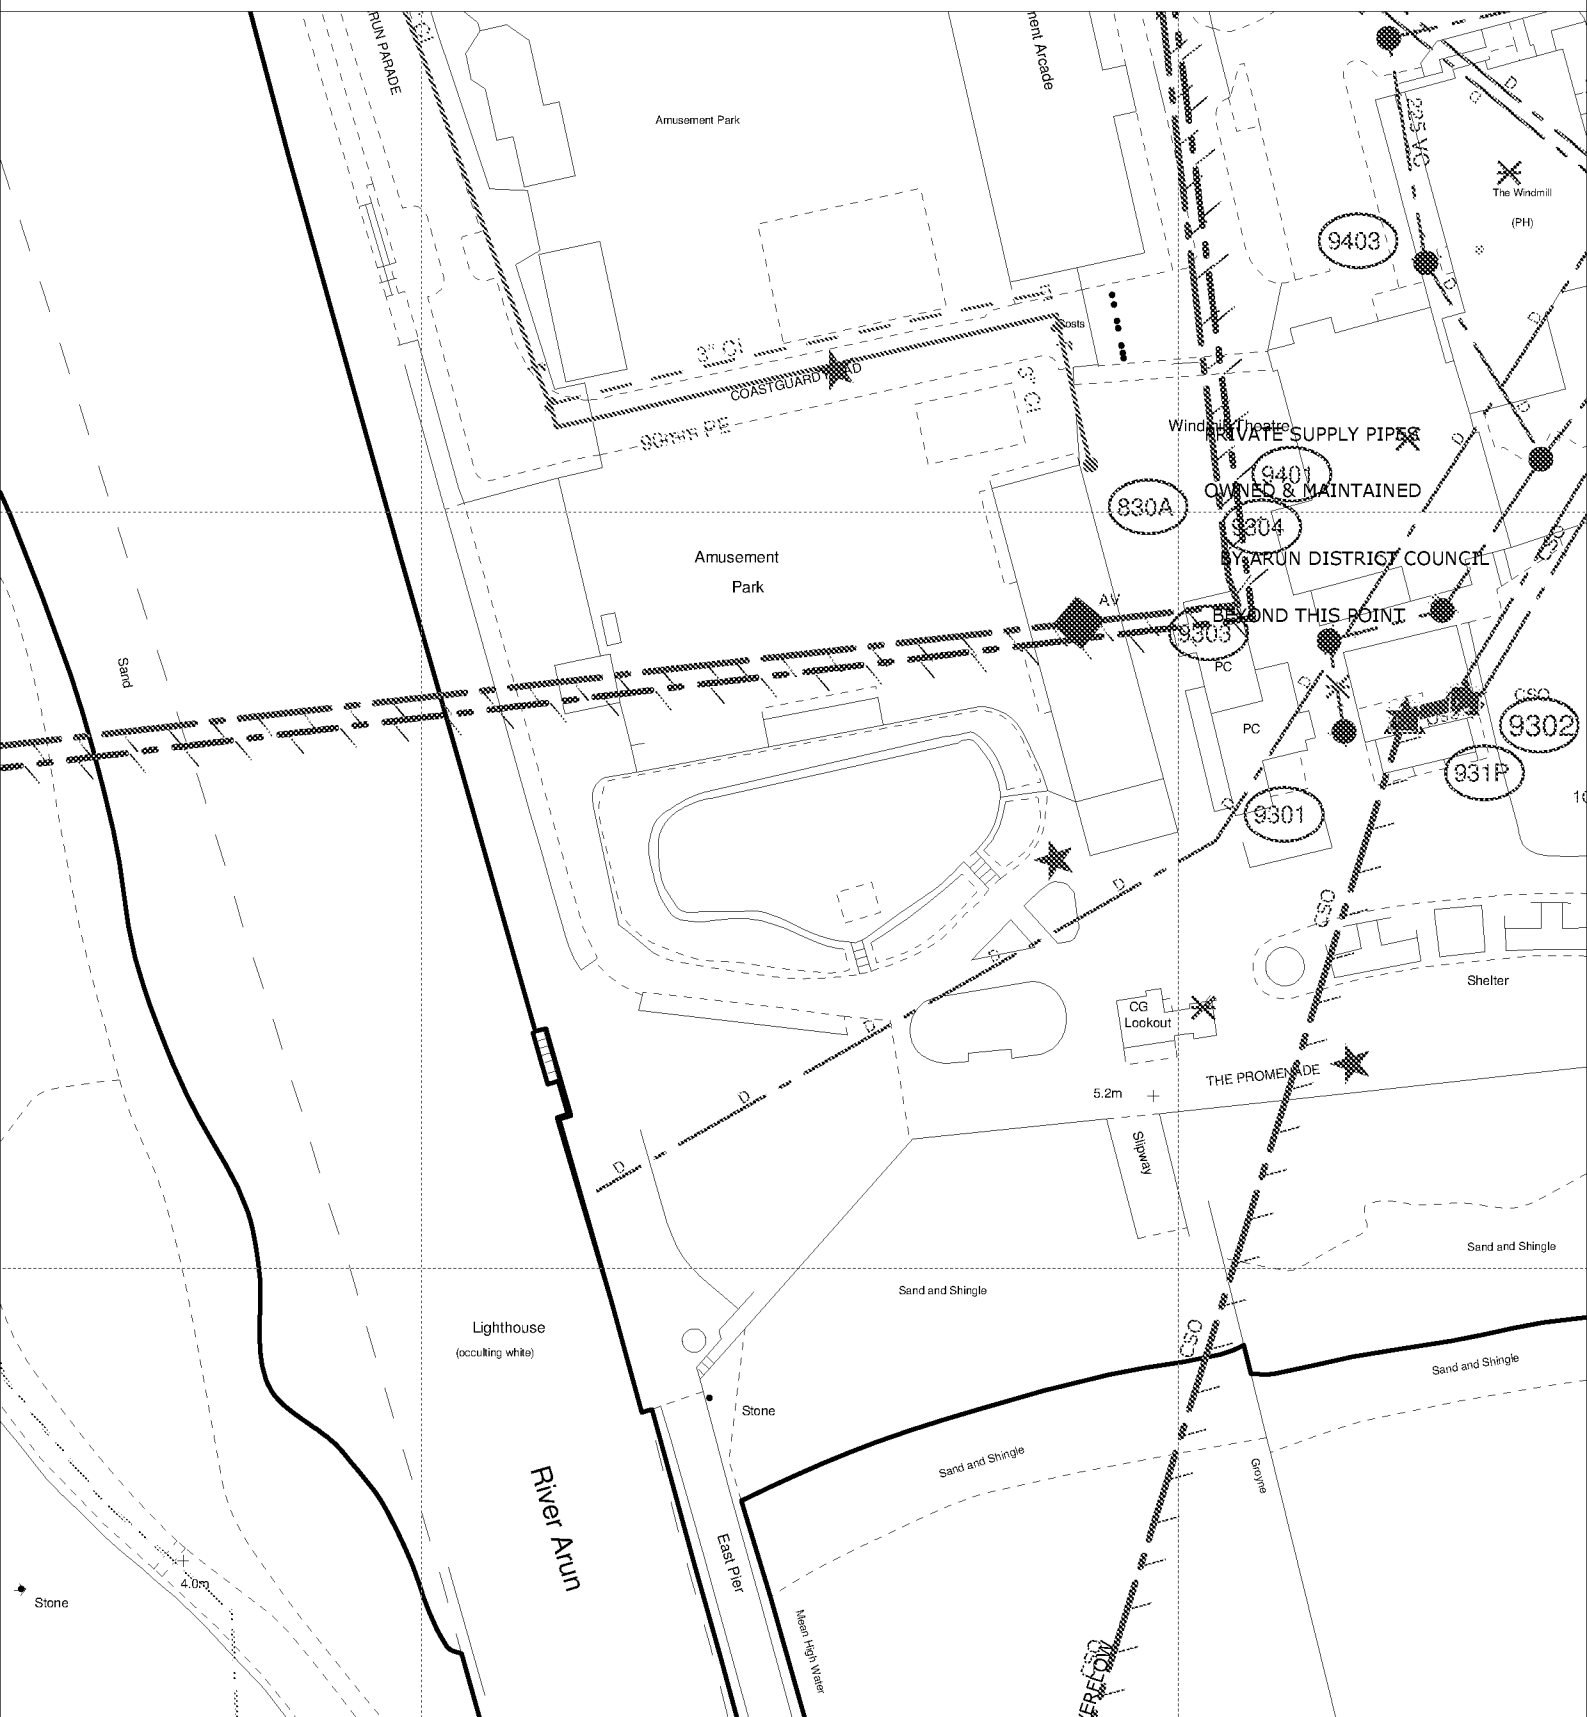

The positions of pipes shown on this plan are believed to be correct, but Southern Water Services Ltd accept no responsibility in the event of inaccuracy. The actual positions should be determined on site.

Based upon Ordnance Survey Digital Data with the permission of the controller of H.M.S.O. Crown Copyright Reserved Licence No. WU 298530

O.S. REF: TQ0201SE

Scale: 1:1000

Screen Print

WARNING: BAC pipes are constructed of Bonded Asbestos Cement

WARNING: Unknown (UNK) materials may include Bonded Asbestos Cement

ARUN DISTRICT COUNCIL LU/91/19/PL



Printed By: chandne

Date: 22-4-2019

Southern Water MapGuide Browser

Requested By:

