


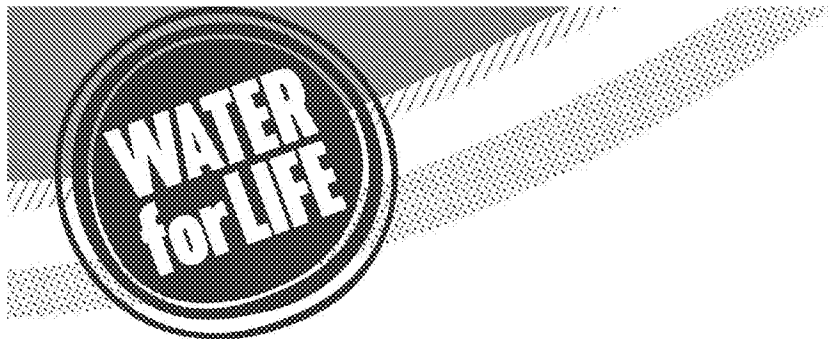

from  
**Southern  
Water** 

Planning and Development Services  
Arun District Council  
Arun Civic Centre  
Maltravers Road  
Littlehampton  
West Sussex  
BN17 5LF

Your ref

LU/91/19/PL


Our ref

PLAN-027314

Date

30/05/2019

Contact

 

Dear Sirs,

**Proposal: Change of use of parts of seafront for temporary food & drink outlets & other seaside uses together with associated temporary/portable structures & equipment for use by businesses associated with those outlets.**

**Site: Various sites along Littlehampton, Promenade, Littlehampton, BN17 5LF.**  
**LU/91/19/PL**

Thank you for your letter of 22/05/2019.


The comments in our response dated on 26/04/2019 remain unchanged and valid.

Yours sincerely,



Luis Silva  
Developer Services

# SOUTHERN WATER

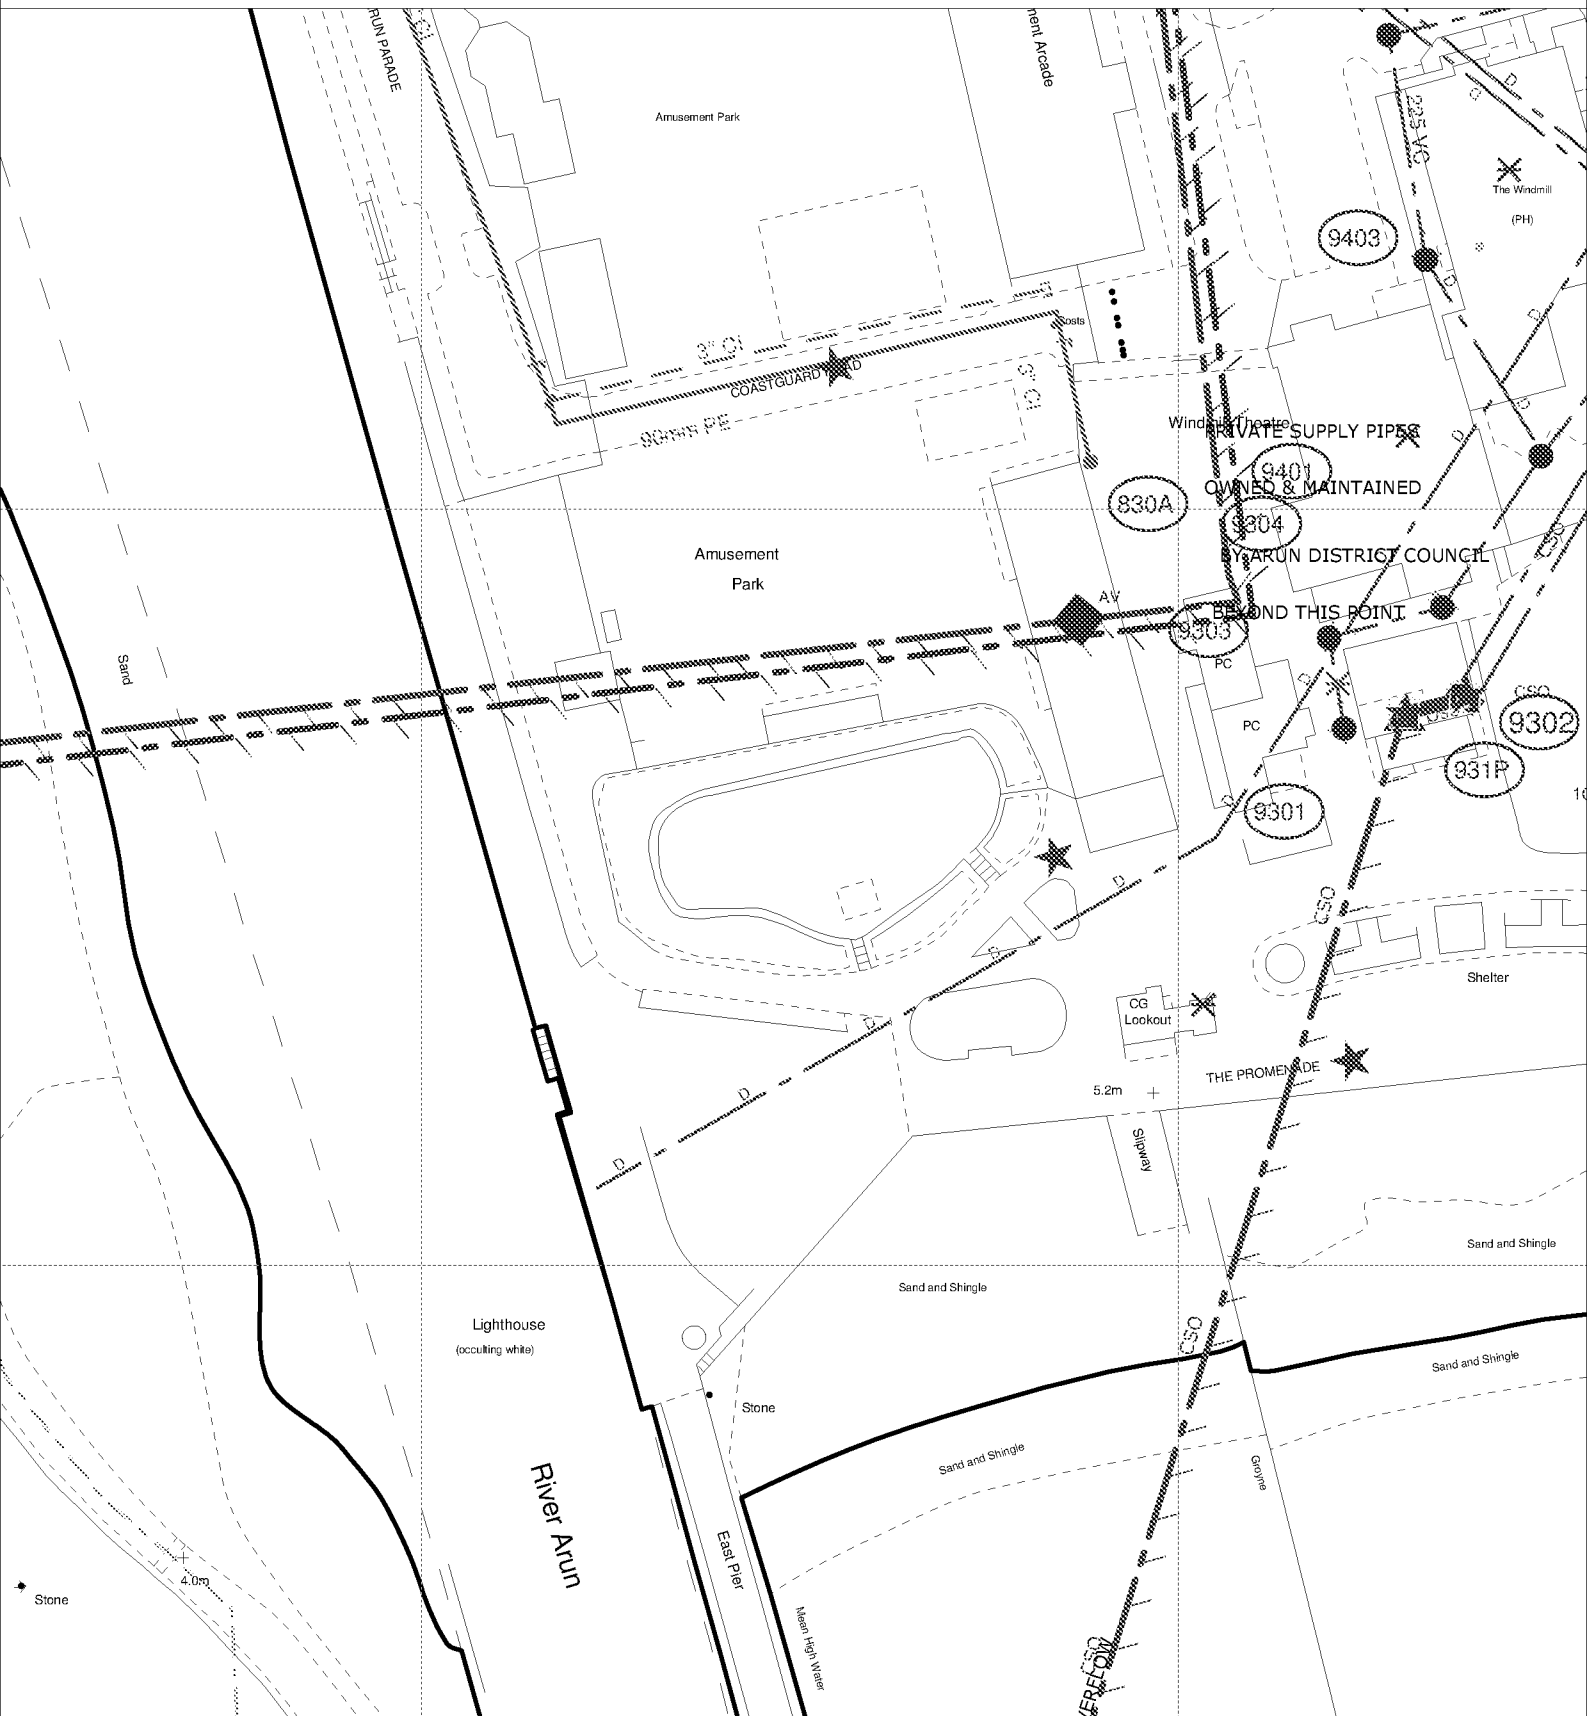

The positions of pipes shown on this plan are believed to be correct, but Southern Water Services Ltd accept no responsibility in the event of inaccuracy. The actual positions should be determined on site.

Based upon Ordnance Survey Digital Data with the permission of the controller of  
H.M.S.O. Crown Copyright Reserved Licence No. WU 298530

O.S. REF: TQ0201SE

Scale: 1:1000

Screen Print

**WARNING:** EAC pipes are constructed of Bonded Asbestos Cement

**WARNING: Unknown (UNK) materials may include Bonded Asbestos Cement**

ARUN DISTRICT COUNCIL LU/91/19/PL



Printed By: chandne

Date: 22-4-2019

Southern Water MapGuide Browser

Requested By: