
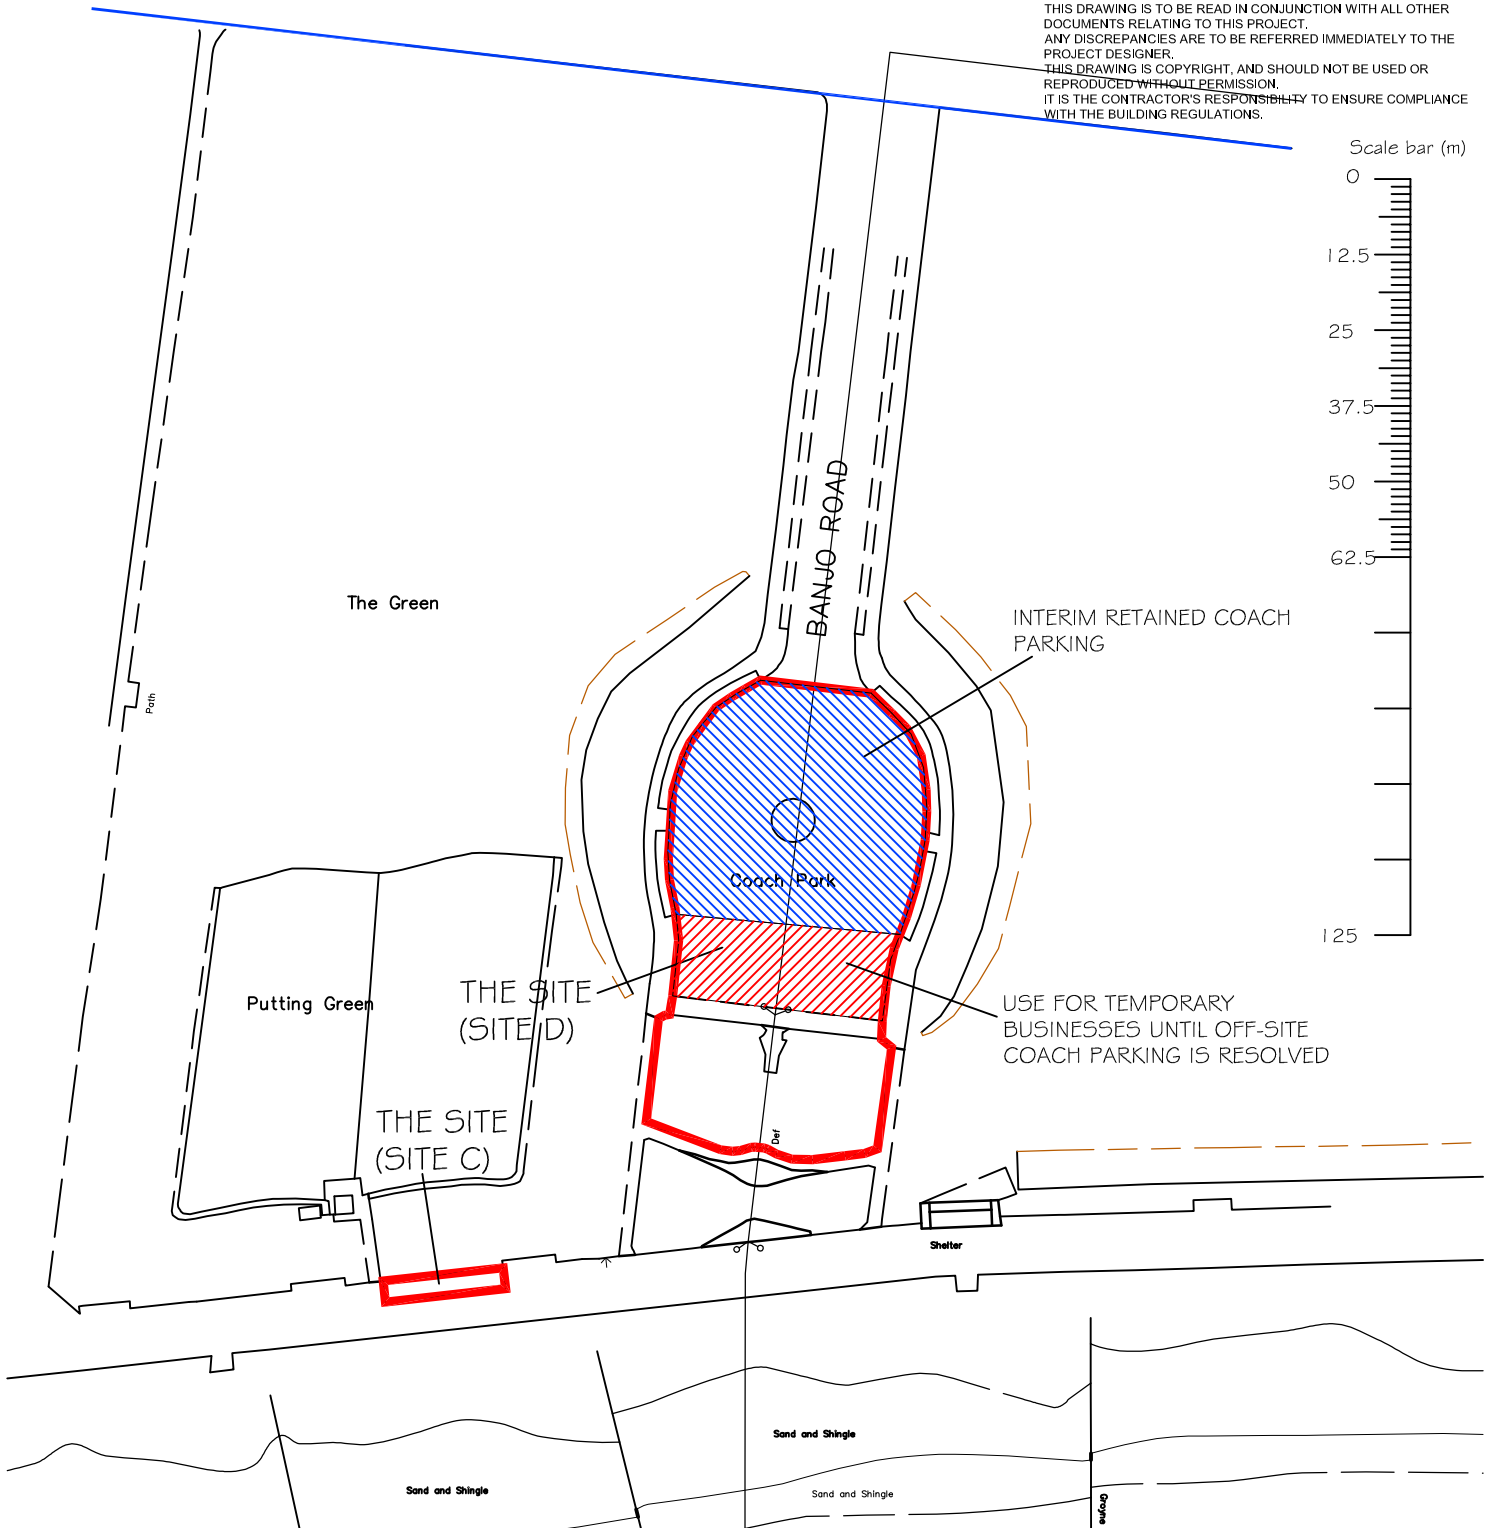


NOTES
 WRITTEN DIMENSIONS TO BE TAKEN IN PREFERENCE TO SCALE, AND ARE TO BE CHECKED ON SITE PRIOR TO COMMENCING WORK. THIS DRAWING IS TO BE READ IN CONJUNCTION WITH ALL OTHER DOCUMENTS RELATING TO THIS PROJECT. ANY DISCREPANCIES ARE TO BE REFERRED IMMEDIATELY TO THE PROJECT DESIGNER.
 THIS DRAWING IS COPYRIGHT, AND SHOULD NOT BE USED OR REPRODUCED WITHOUT PERMISSION.
 IT IS THE CONTRACTOR'S RESPONSIBILITY TO ENSURE COMPLIANCE WITH THE BUILDING REGULATIONS.

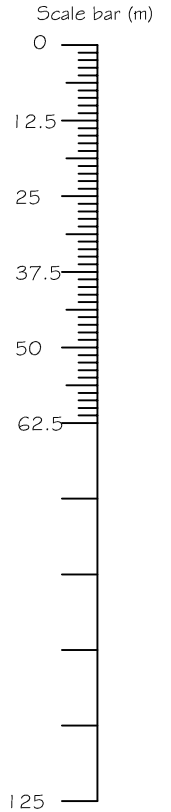

Ordnance Survey (c) Crown Copyright 2019. All rights reserved. Licence number 100022432

SITE USE PLAN 1:1250

CLIENT
 ARUN DISTRICT COUNCIL

SCALE
 1:100 @A3

DRAWN BY
 PLB

DATE
 DEC 19

DWG NO 799/07

REV. -

REV DESCRIPTION

DATE

PROJECT
 CHANGE OF USE OF PARTS OF
 LITTLEHAMPTON SEAFRONT
 LITTLEHAMPTON
 WEST SUSSEX
DRAWING TITLE
 SITE D - SITE USE PLAN

CHARTERED BUILDING SURVEYORS
SLOANE & BROWN
 ARCHITECTURAL SERVICES

Unit 3b Woodhorn Business Centre
 Woodhorn Lane
 Oving Chichester
 West Sussex PO20 2BX
 Tel 01243 774764
www.sloaneandbrown.co.uk