


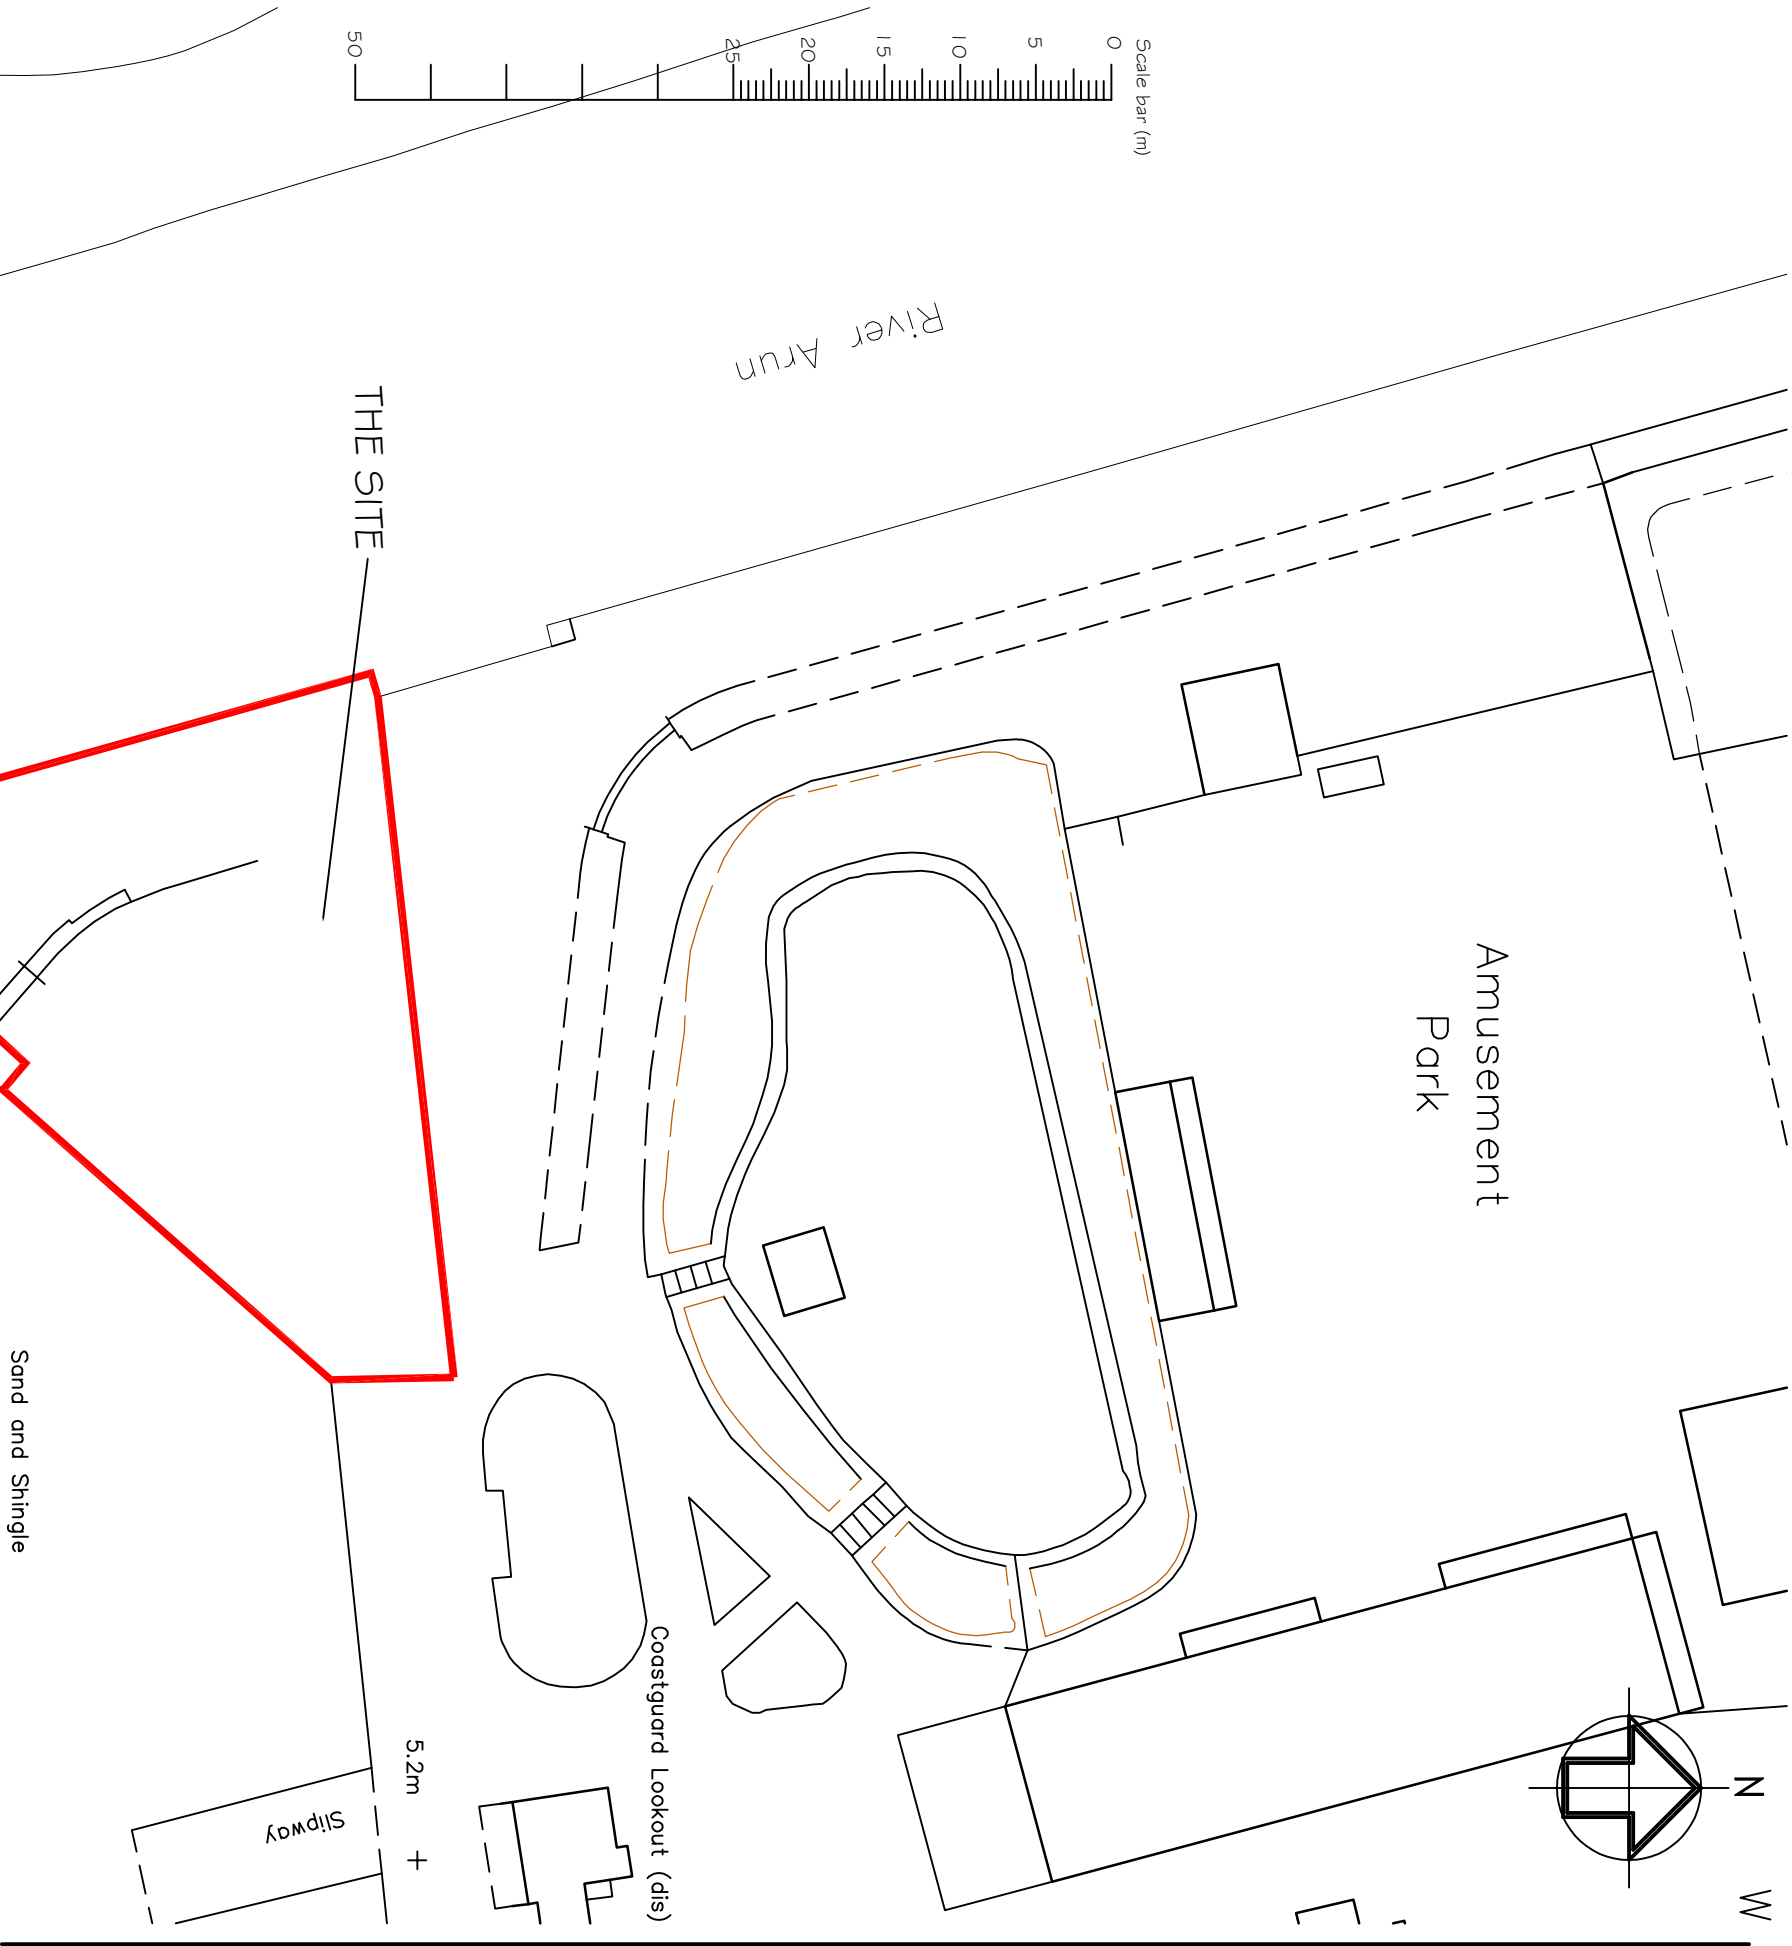

BLOCK PLAN 1 : 500

THE SITE

Lighthouse
(occuting white)


Amusement
Park

Sand and Shingle

Coastguard Lookout (dis)

5.2m +


Slipway

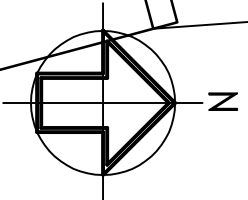

CLIENT
ARUN DISTRICT COUNCIL

SCALE 1:1250 / 1:500 @A3
DRAWN BY PLB
DWG NO 799/04

DATE JAN 19
REV. A

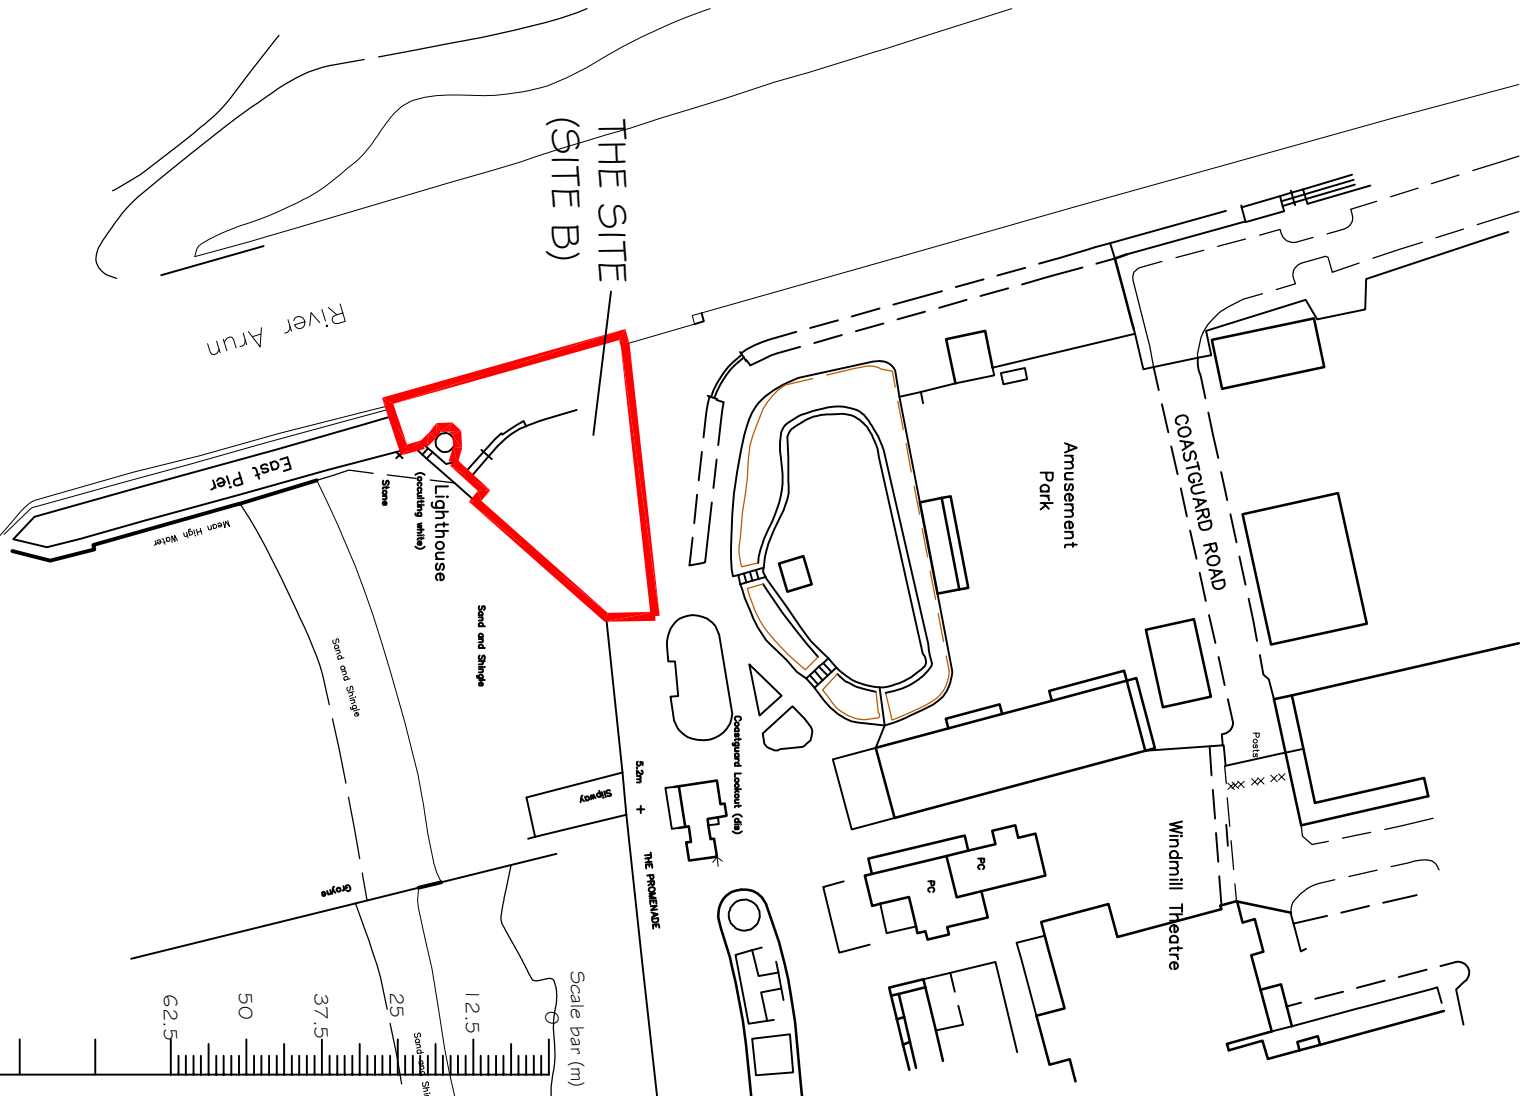

THE SITE
(SITE B)

Lighthouse
(occuting white)

Sand and Shingle

Grays

25

37.5

50

62.5

Scale bar (m)

5.2m + THE REMNANCE

Slipway

Windmill Theatre

Points

COASTGUARD ROAD

Amusement
Park

Pc

Pc

Coastguard Lookout (dis)

Sand and Shingle

Stone

Mean High Water

River Arun

East Pier


Ordnance Survey (c) Crown Copyright 2019. All rights reserved. Licence number 100022432

SITE LOCATION PLAN 1 : 1250

125

A SITE A OMITTED. EXTENT OF SITE B
REDUCED.
REV DESCRIPTION DATE
24.04.19

PROJECT
CHANGE OF USE OF PARTS OF
LITTLEHAMPTON SEAFRONT
LITTLEHAMPTON
WEST SUSSEX
DRAWING TITLE
SITE LOCATION PLAN AND
BLOCK PLAN - SITES A&B

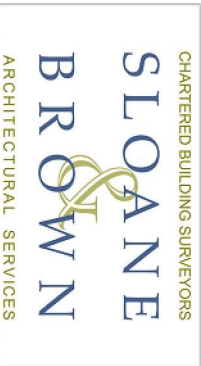

Unit 3b Woodhorn Business Centre
Woodhorn Lane
Oving Chichester
West Sussex PO20 2BX
Tel 01 243 774764
www.sloaneandbrown.co.uk

NOTES
WRITTEN DIMENSIONS TO BE TAKEN IN PREFERENCE TO SCALE, AND
ARE TO BE CHECKED ON SITE PRIOR TO COMMENCING WORK.
THIS DRAWING IS TO BE READ IN CONJUNCTION WITH ALL OTHER
DRAWINGS AND SPECIFICATIONS. ANY DISCREPANCIES ARE TO BE
REFERRED IMMEDIATELY TO THE PROJECT DESIGNER.
THIS DRAWING IS COPYRIGHT, AND SHOULD NOT BE USED OR
REPRODUCED WITHOUT PERMISSION.
IT IS THE CONTRACTOR'S RESPONSIBILITY TO ENSURE COMPLIANCE
WITH THE BUILDING REGULATIONS.