



This drawing is the copyright of the architects and must not be reproduced without permission.
Figured dimensions to be taken in preference to scaled dimensions and any discrepancies are to be reported to the architects.


Revisions	
A:	23/03/11
Wall ties to be on centre line of studs	
MGB	

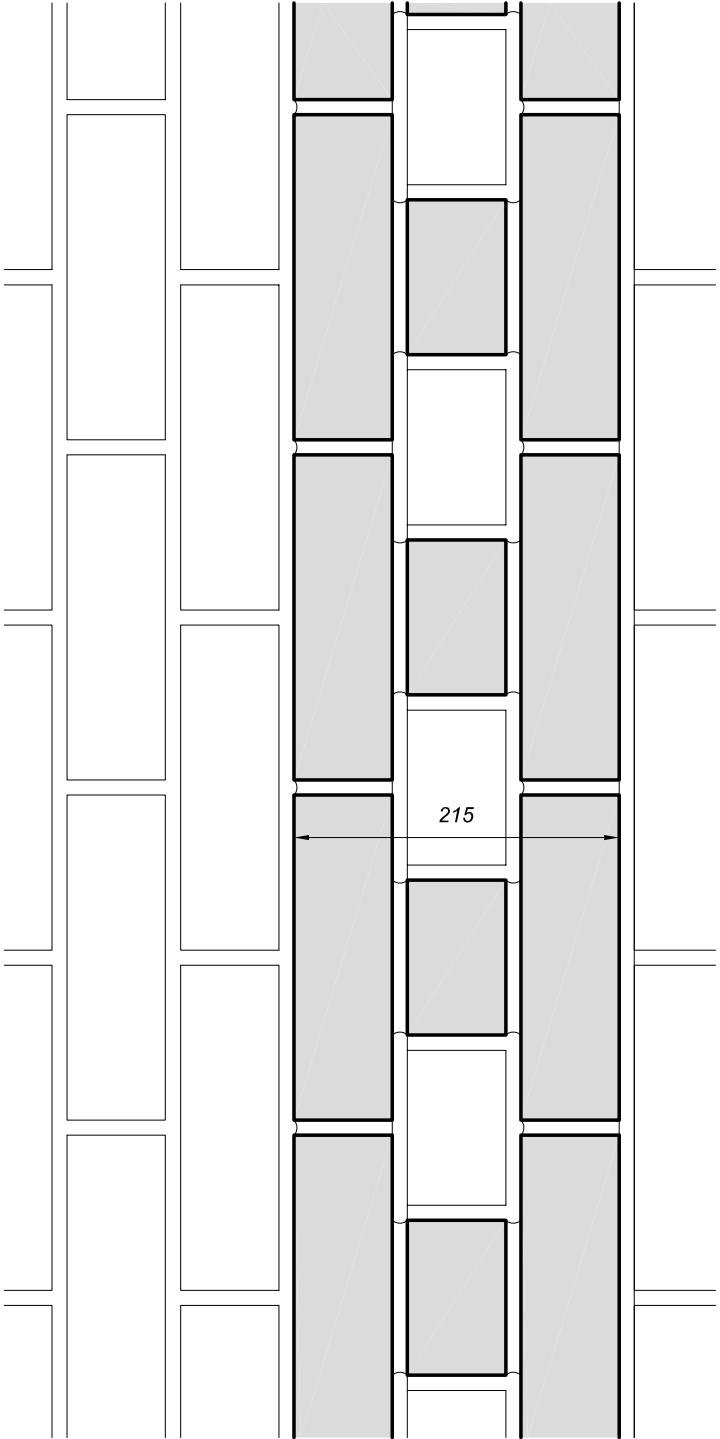

PART ELEVATION

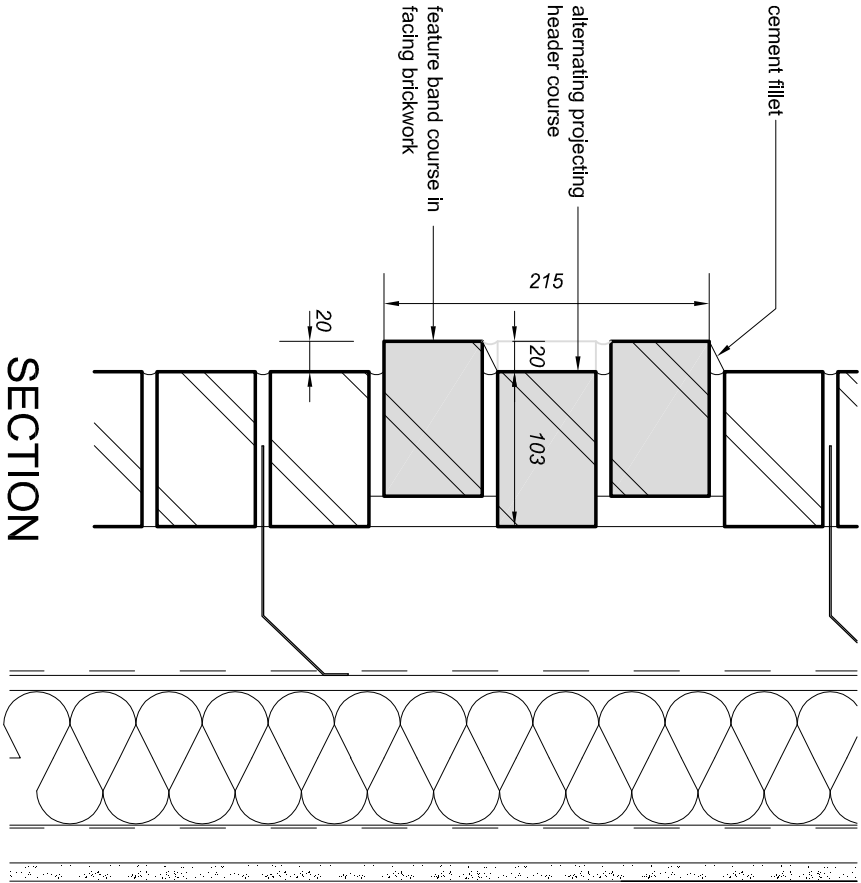

SECTION

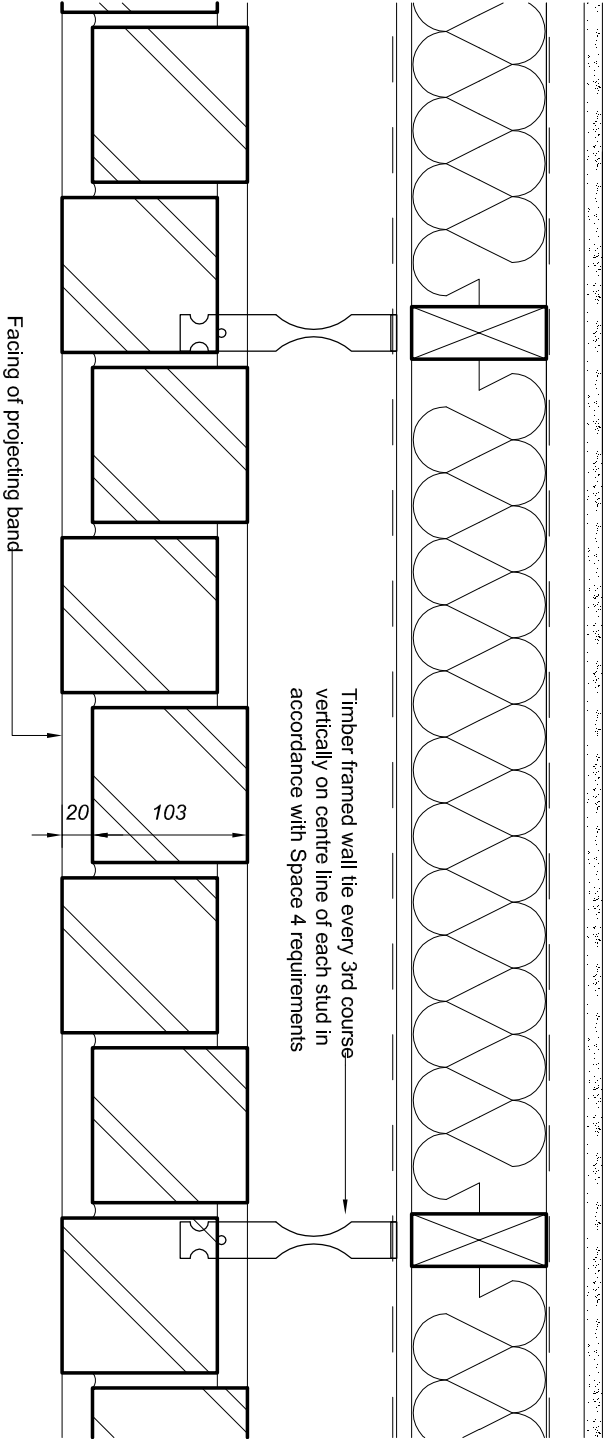

PLAN OF ALTERNATING SNAPPED HEADER COURSE



CHARLES CHURCH

Title:

Feature Brick Dentil Band (1)

Drawing No:

S4GD-WALL-09

Revision:

A

Scale @ A3:

1:5

Date:

01/10/10

Drawn:

MJS



PERSIMMON
Together, we make a home