



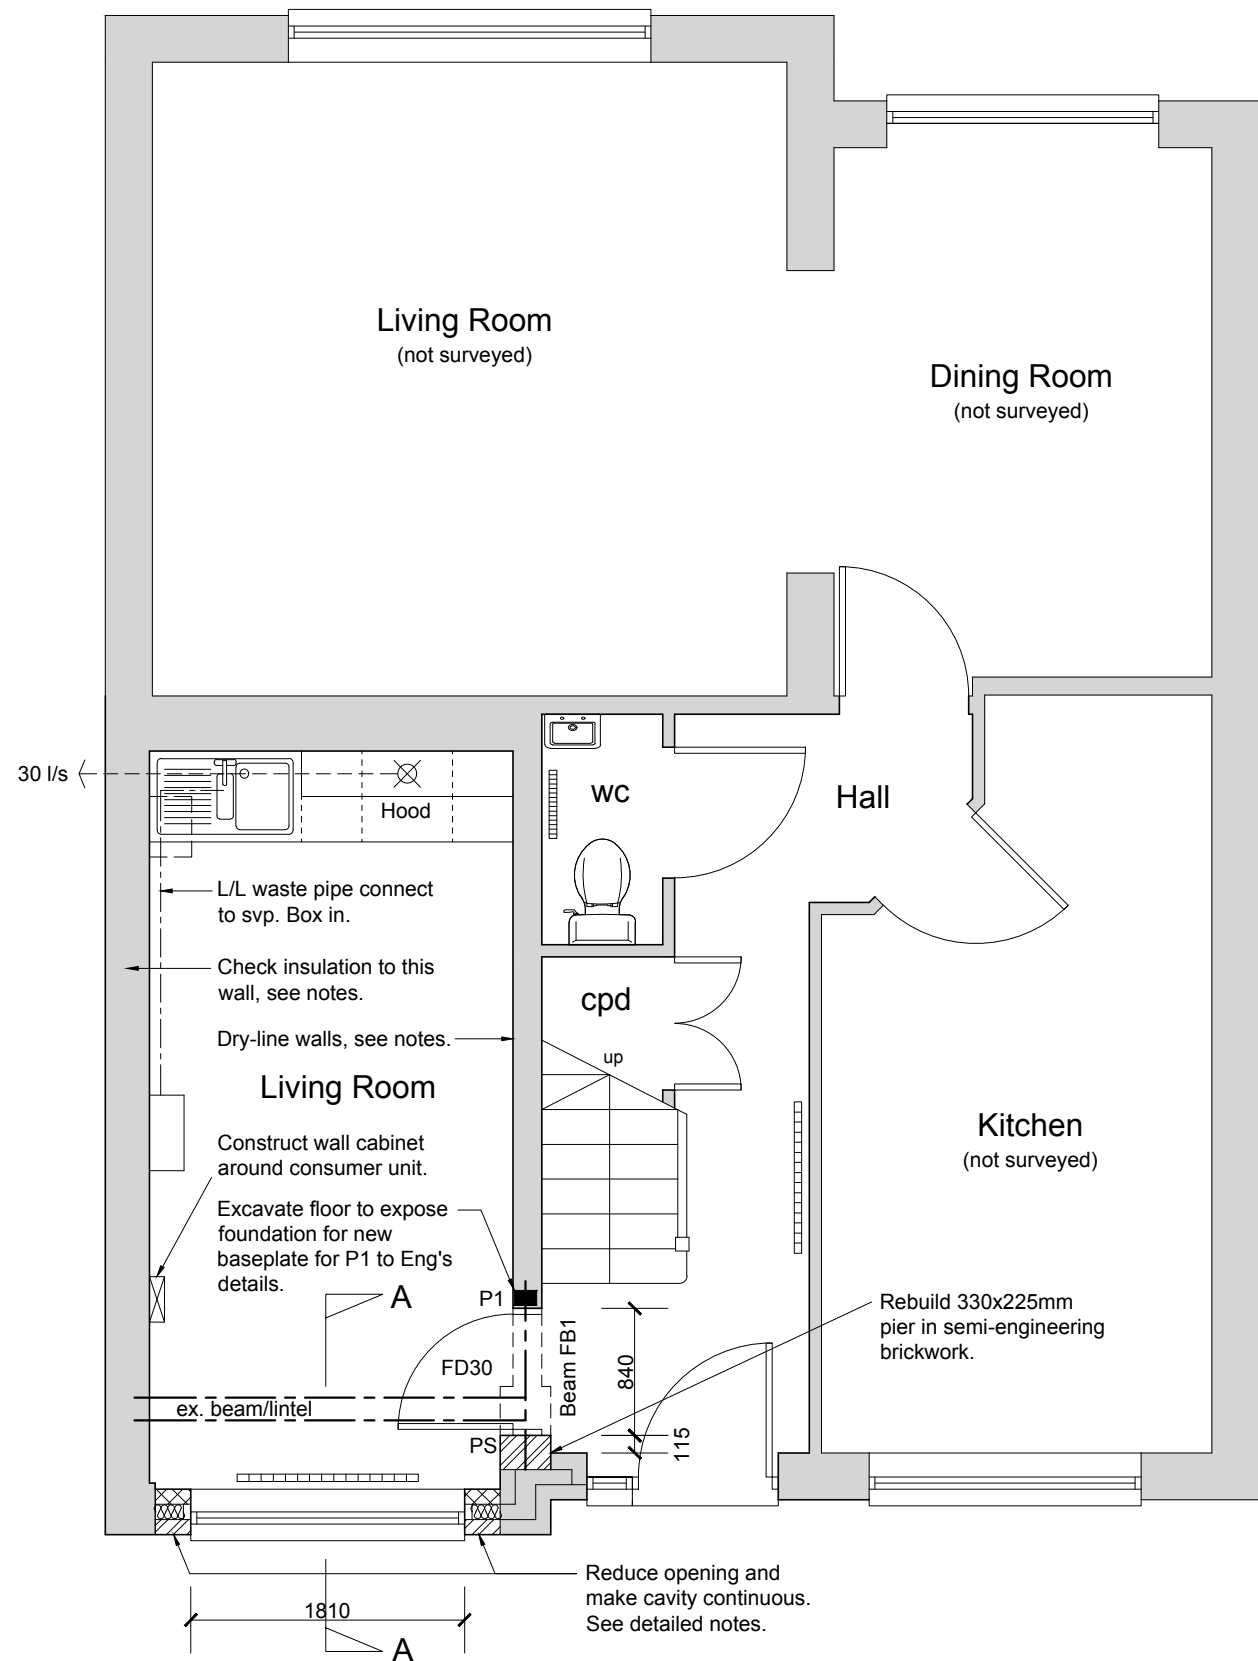


Proposed North Elevation (front)
1:100 @ A3

0m 1.0m 2.0m 3.0m 4.0m 5.0m

Position of new window.
Area to be converted
into habitable space.

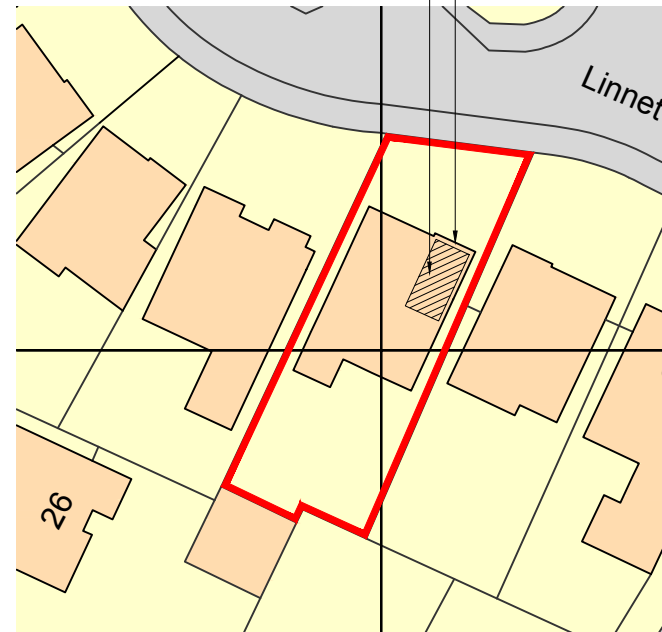

Proposed Site / Block Plan
1:500 @ A3

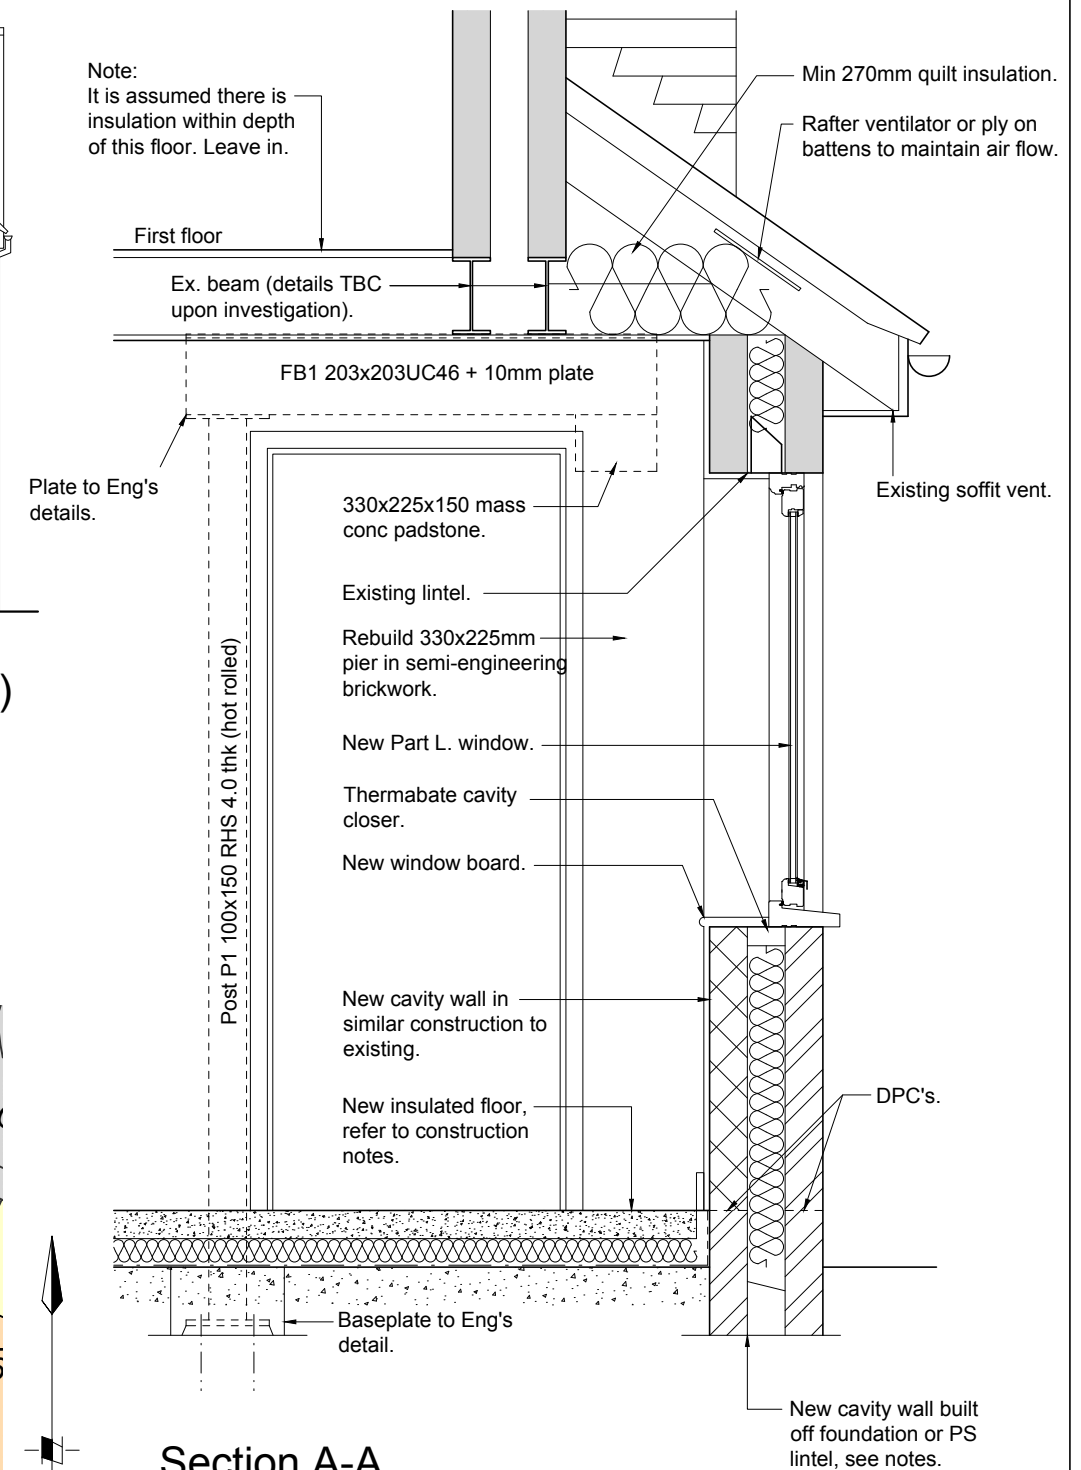

Section A-A
1:20 @ A3

0m 1.0m 2.0m

**TO BE READ IN CONJUNCTION
WITH ENGINEER'S MARKUP'S AND
CALCULATIONS Ref 1989.**

Peter Davey Ltd
construction consultants

49 Park Drive
Rustington
West Sussex BN16 3DY
Tel: 01903 773105
Mob: 07941 402217
Email: peterdavey67@btinternet.com