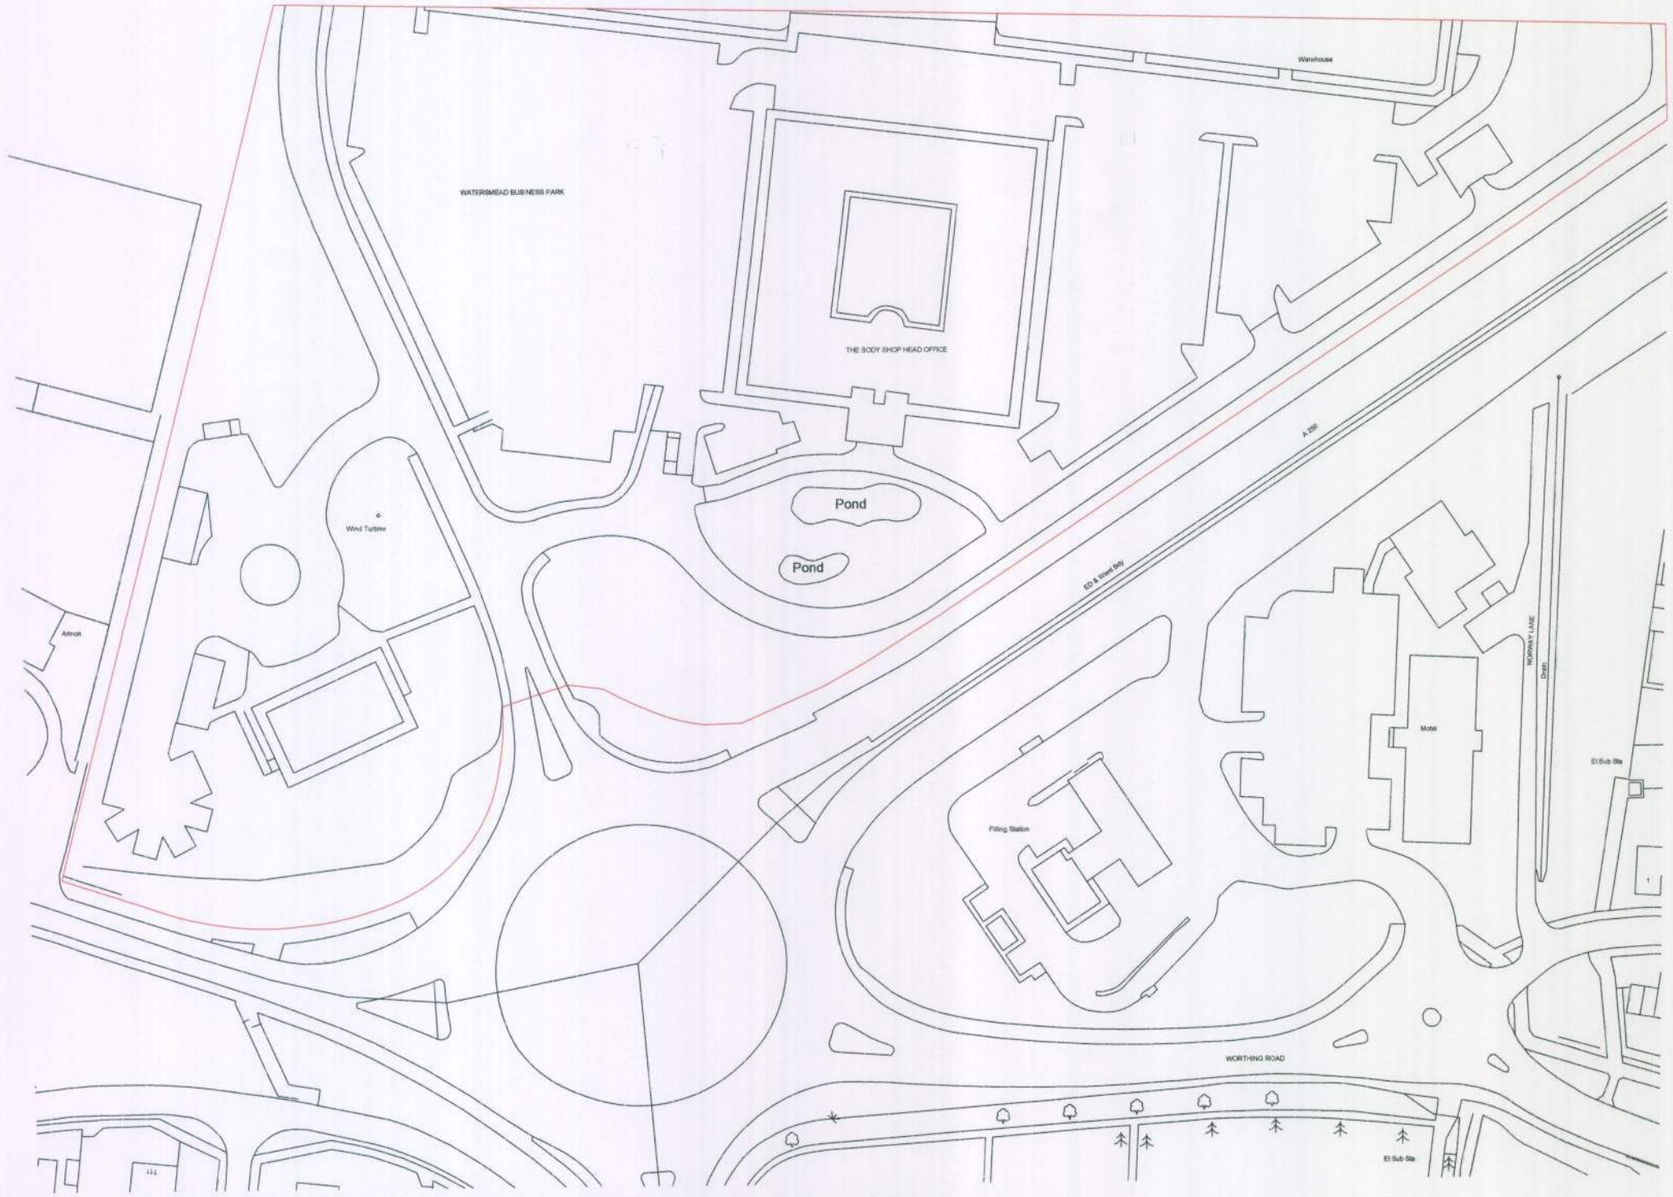


ARUN DISTRICT COUNCIL
LU 92 10

N

Ordnance Survey (c) Crown Copyright 2010. All rights reserved. Licence number 100020449

RICS
Michael Pearce & Associates Ltd
Chartered Surveyors - Architectural Consultants
3 West Ridings. East Preston. West Sussex. BN16 2TD
Tel 01903 786839
Mob 07812 195560
e-mail:michael@mpa-surveyors.co.uk

NEW AIR CON UNITS

THE BODY SHOP, LITTLEHAMPTON

DRW NO 5 SCALE 1/1250

LOCATION PLAN

ARUN DISTRICT COUNCIL LU/92/10/