ARUN DISTRICT COUNCIL
LU 92 10

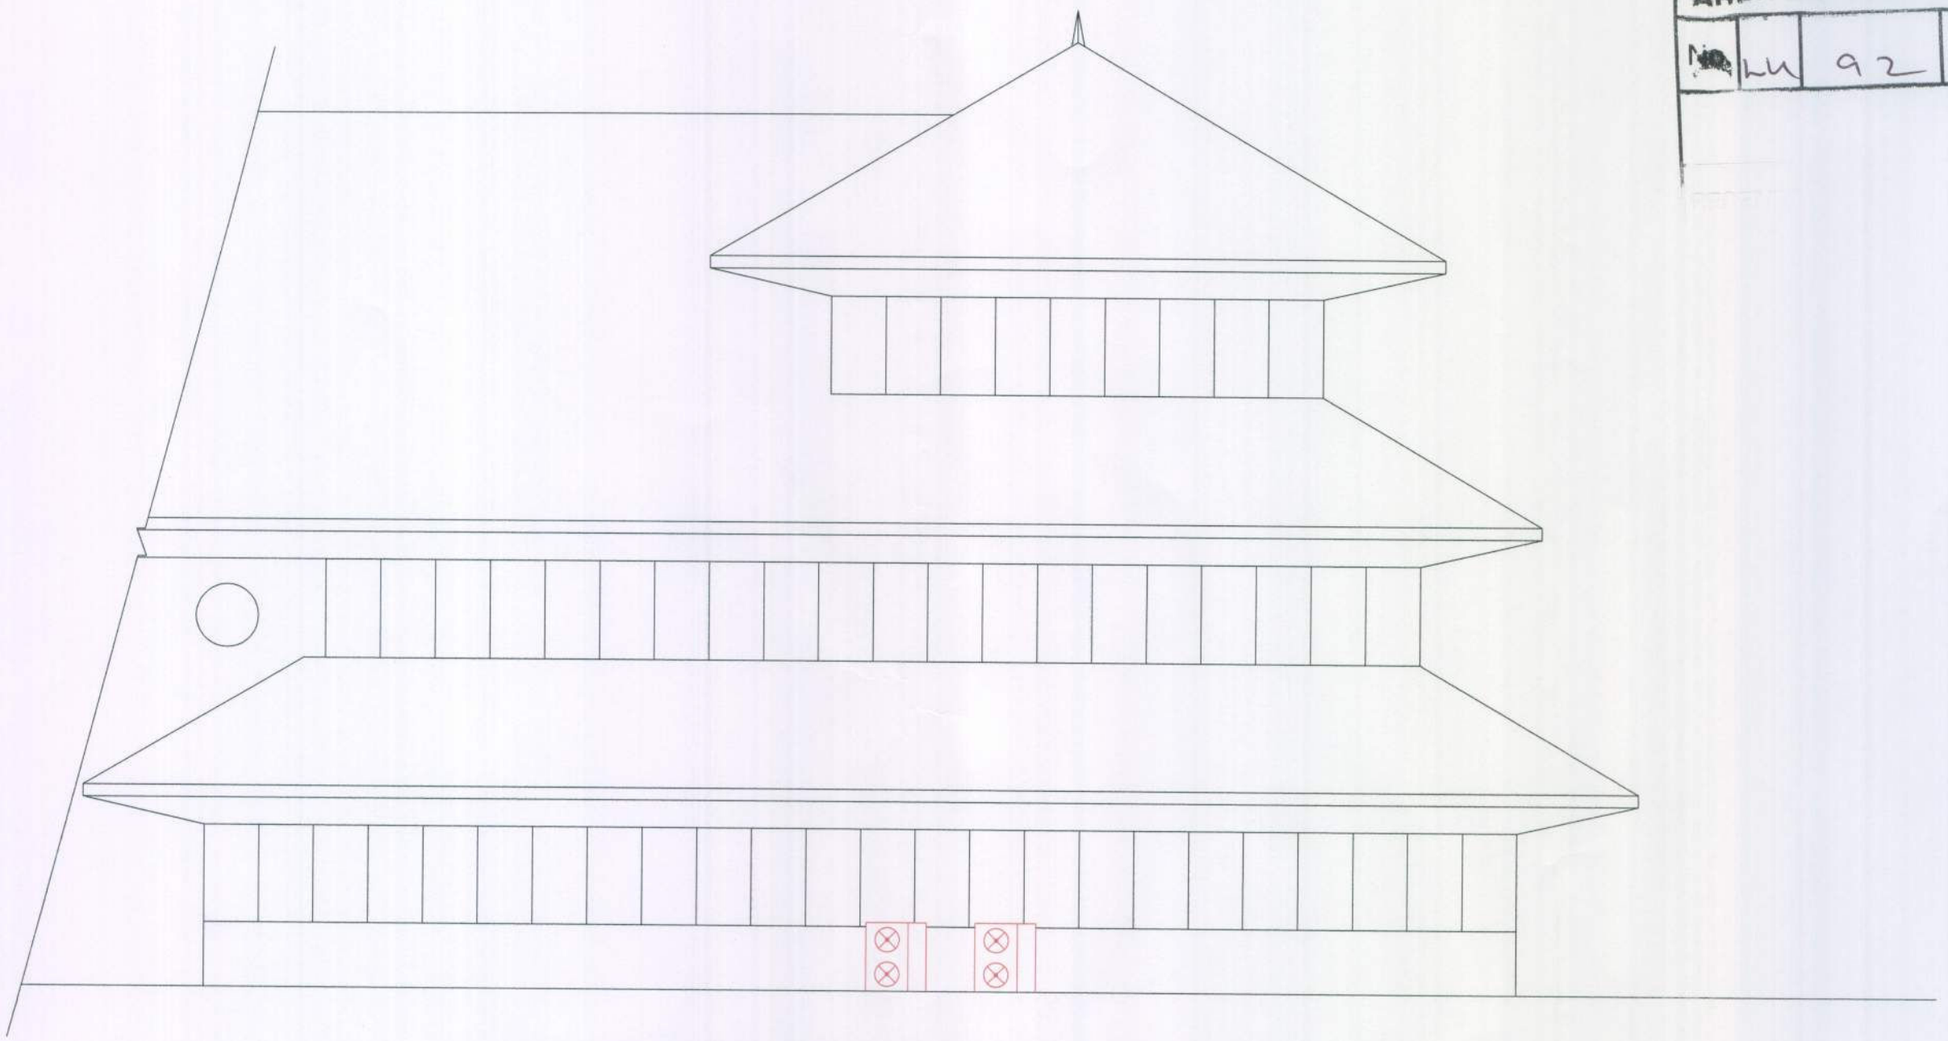

PROPOSED FRONT ELEVATION (SOUTH)

RICS
Michael Pearce & Associates Ltd
Chartered Surveyors - Architectural Consultants
3 West Ridings. East Preston. West Sussex. BN16 2TD
Tel 01903 786839
Mob 07812 195560
e-mail:michael@mpa-surveyors.co.uk

NEW AIR CON UNITS

THE BODY SHOP, LITTLEHAMPTON

DRW NO 2 SCALE 1/100

PROPOSED FRONT ELEVATION

ARUN DISTRICT COUNCIL LU/92/10/