


No dimensions to be scaled from drawing except for planning purposes.  
The contractor should check all dimensions on site.  
It is the contractors responsibility to ensure compliance with Building Regulations.  
C.D.M. Regs. 2015. The Client is advised of his responsibilities to appoint a Planning Supervisor under these Regs.  
All works to comply with the C.D.M. Regs. 2015.  
The Party Wall Act. 1996 The property owner is advised of the requirements of the Act, & the requirement to serve a Party Wall Notice on any adjoining owners as required under the act.

REVISIONS:

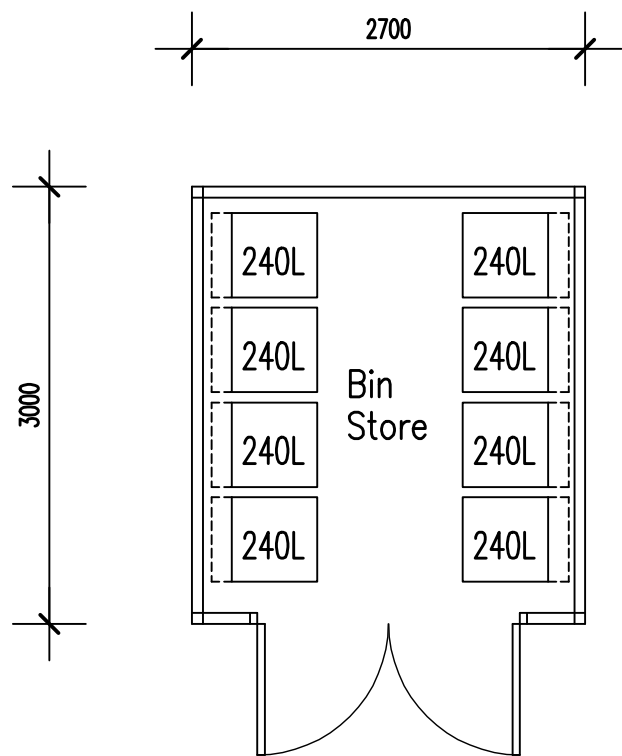


8 No.  
240 litre wheelie  
bins 4 No. Household domestic  
waste & 4 No. re-cycling


Concrete hardstanding to bin  
store enclosure.

1500mm high close boarded  
fence to bin store enclosure  
with double gates to match  
fencing.

Plan  
Scale 1:50

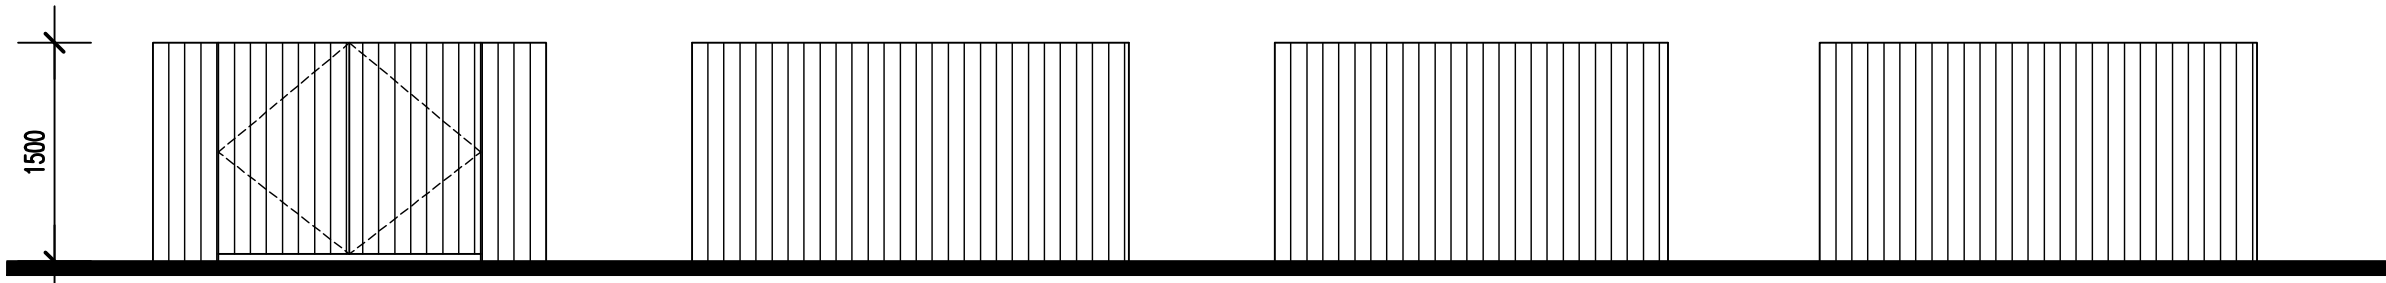

Front  
Bin Store Elevations  
Scale 1:50

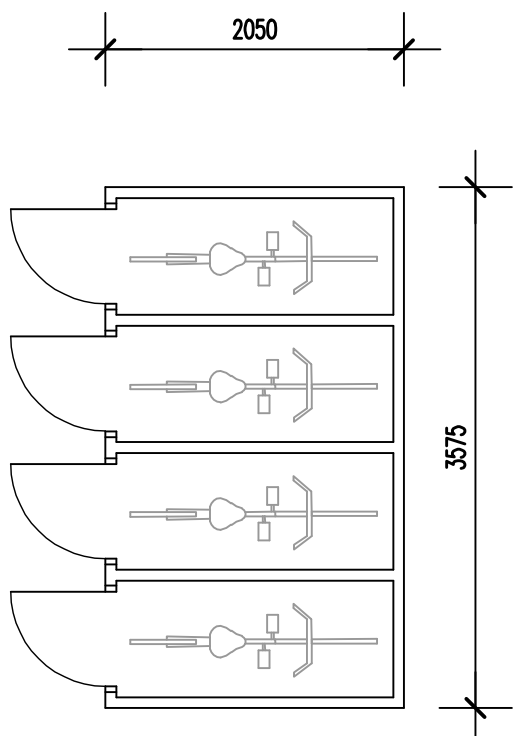


4 No. cycle spaces


Concrete hardstanding to cycle  
store enclosure.

1700mm high close boarded  
fence to cycle store enclosure  
with single gates to match  
fencing. Flat roof over.

Plan  
Scale 1:50

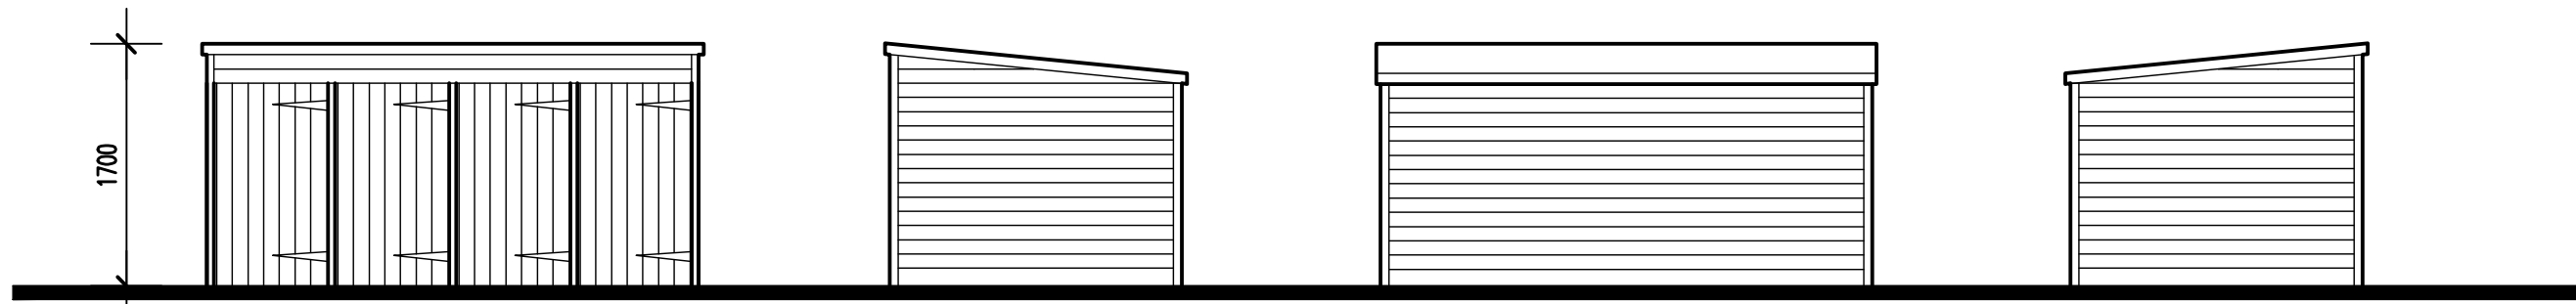

Front  
Cycle Store Elevations  
Scale 1:50

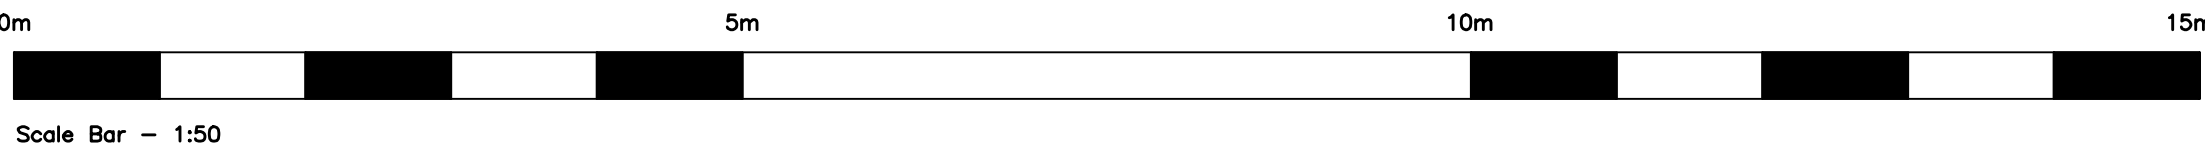

ADCS

Architectural Design

Computer Services

30 Foxley Lane  
Worthing  
West Sussex  
BN13 3AD  
Tel: 01903 280701  
E-mail:  
adcs@sky.com

Client

MR SIMON ROYALL

Project

PROPOSED FLAT CONVERSION  
126 ARUNDEL ROAD  
LITTLEHAMPTON  
WEST SUSSEX BN17 7DW

Drawing

PROPOSED CYCLE & BIN STORE  
DETAILS

Scale

Date

Drawn

1:50 @ A1 19.03.18 TP

Drawing No.

Revision

1210/P023