



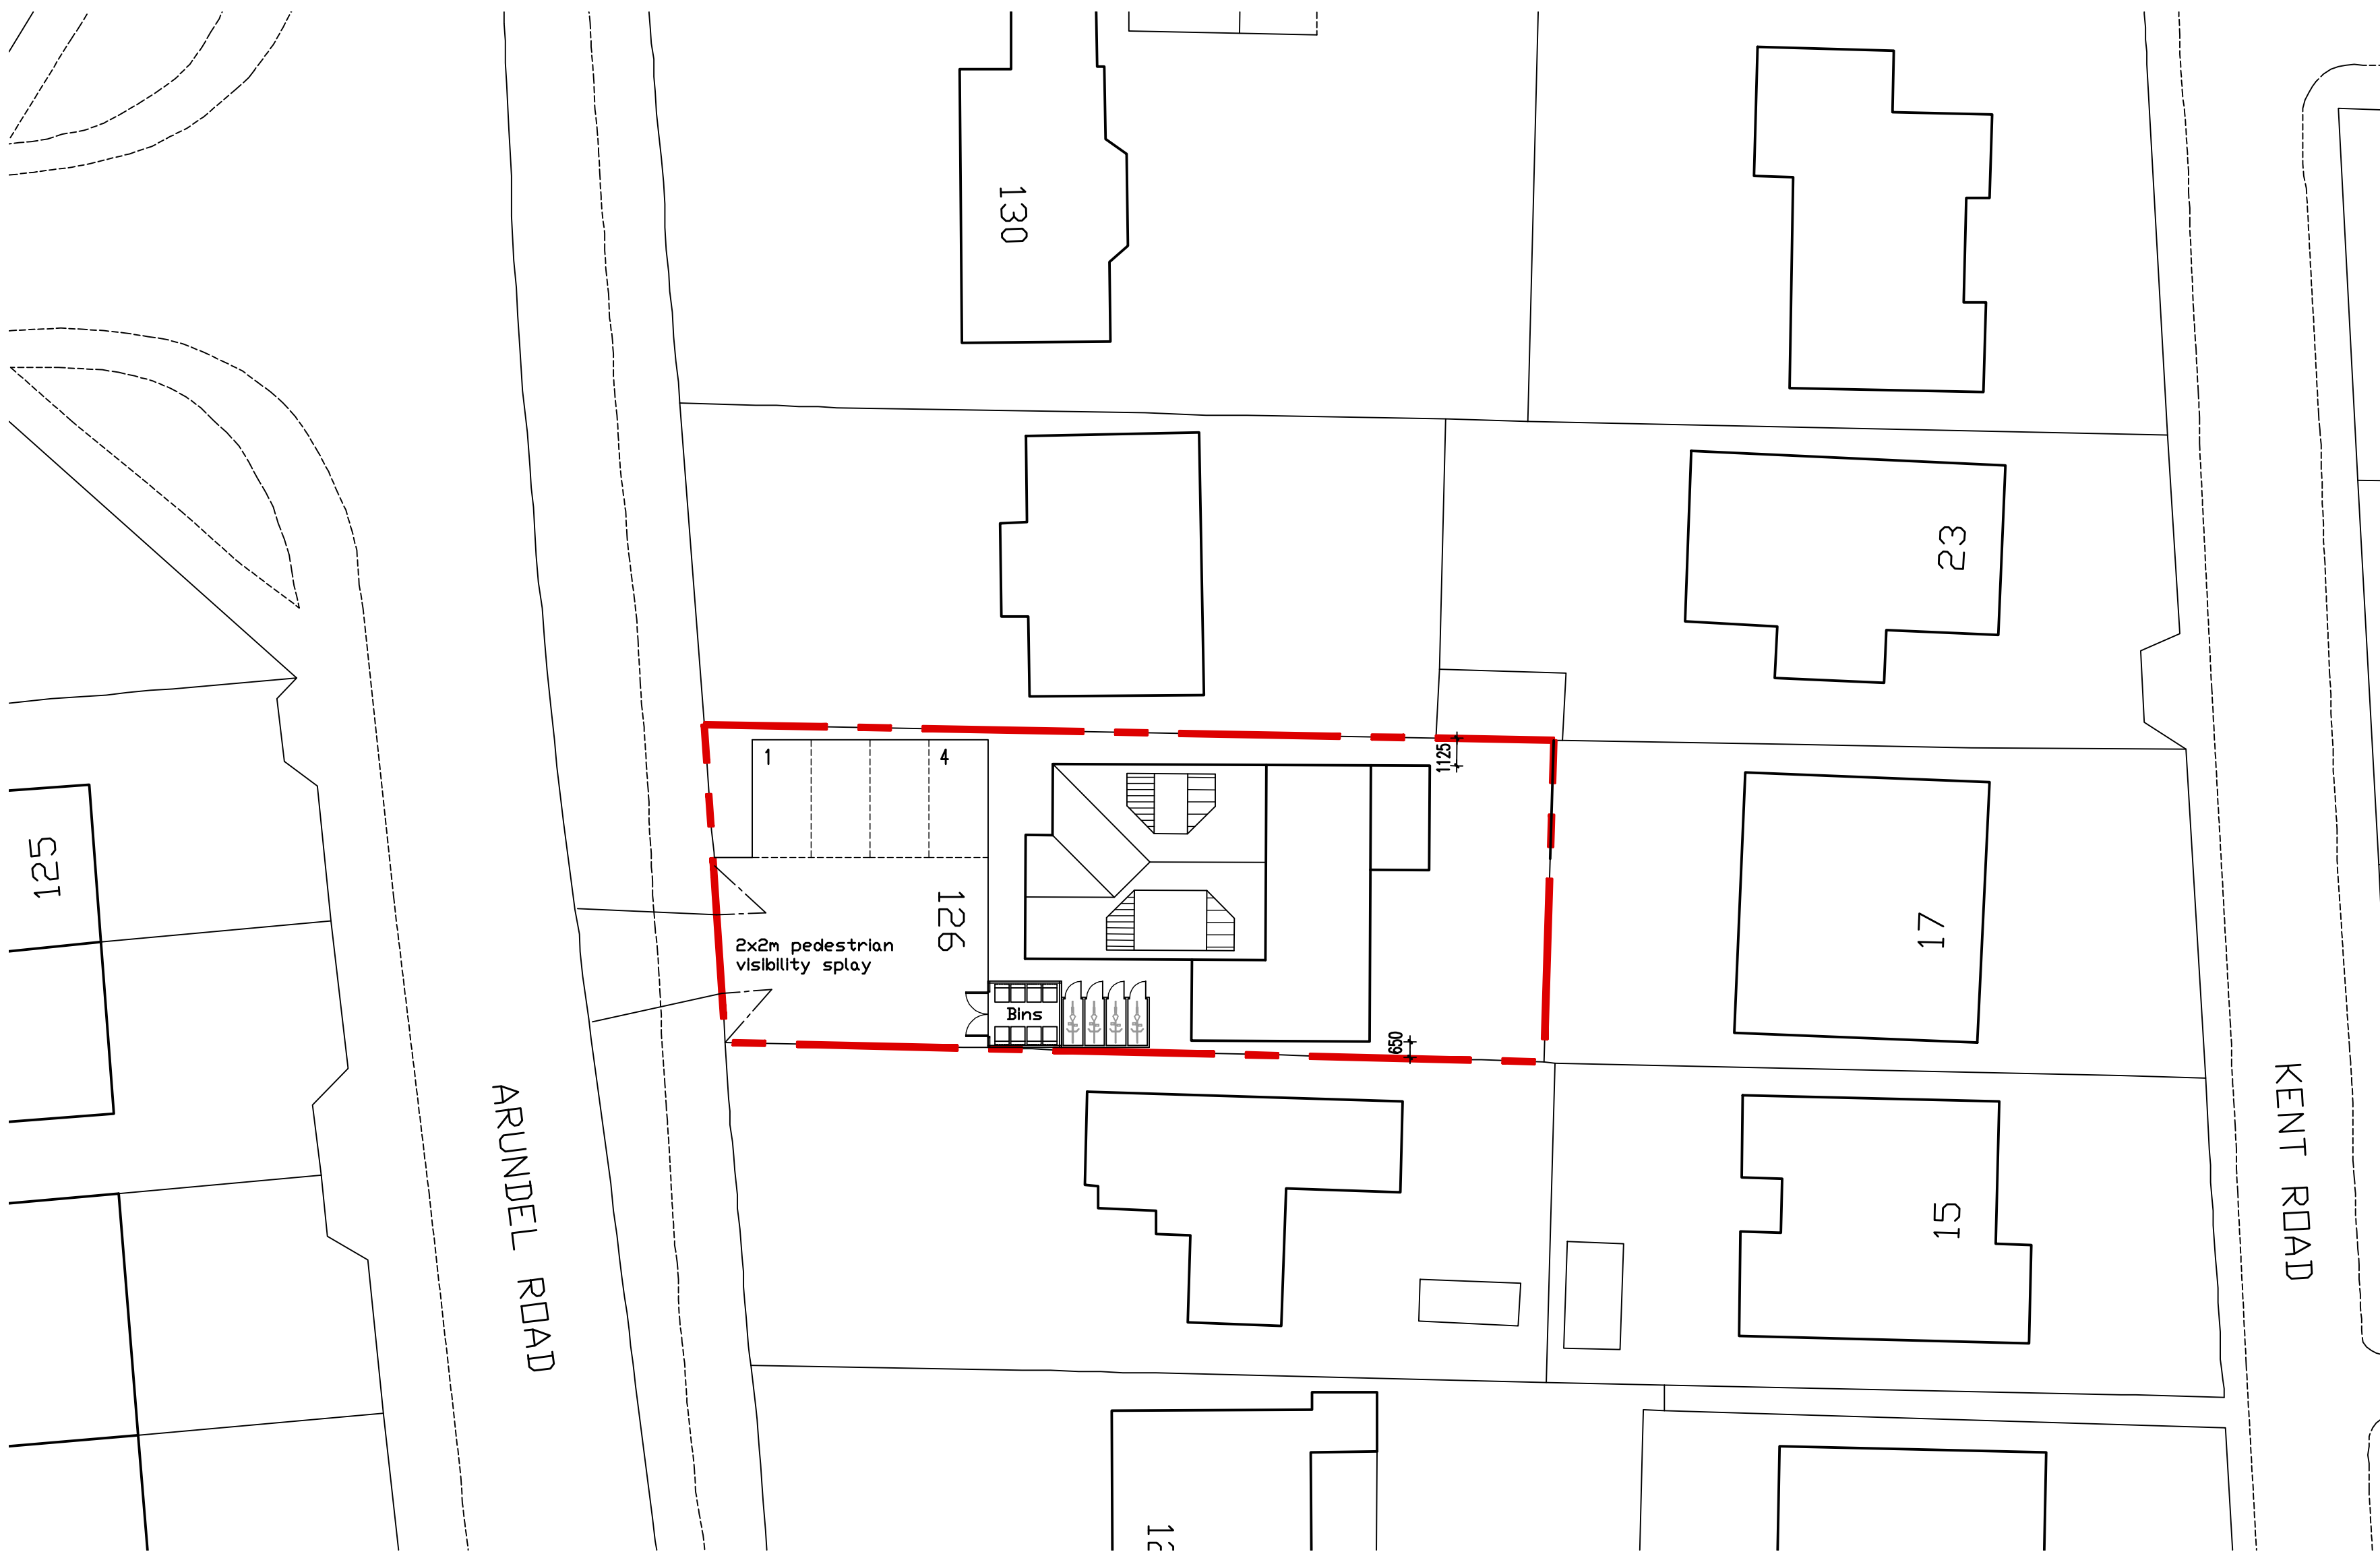


BLOCK PLAN
Scale 1:200

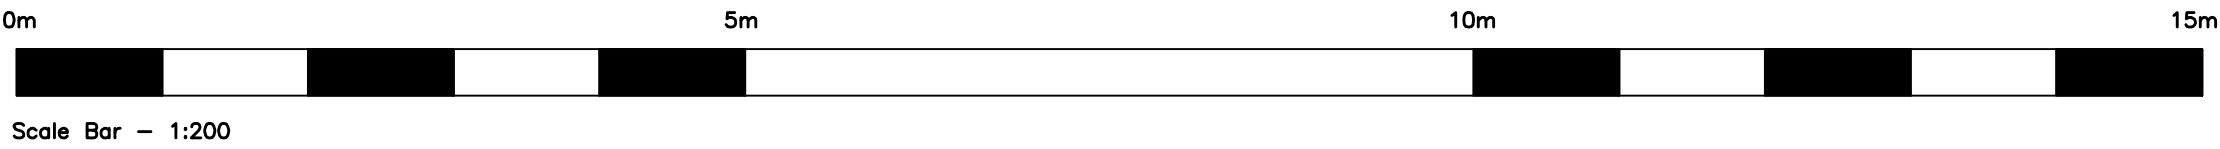

No dimensions to be scaled from drawing except for planning purposes.
The contractor should check all dimensions on site.
It is the contractors responsibility to ensure compliance with Building Regulations.
C.D.M. Regs. 2015. The Client is advised of his responsibilities to appoint a Planning Supervisor under these Regs.
All works to comply with the C.D.M. Regs. 2015.
The Party Wall Act. 1996 The property owner is advised of the requirements of the Act, & the requirement to serve a Party Wall Notice on any adjoining owners as required under the act.

REVISIONS:

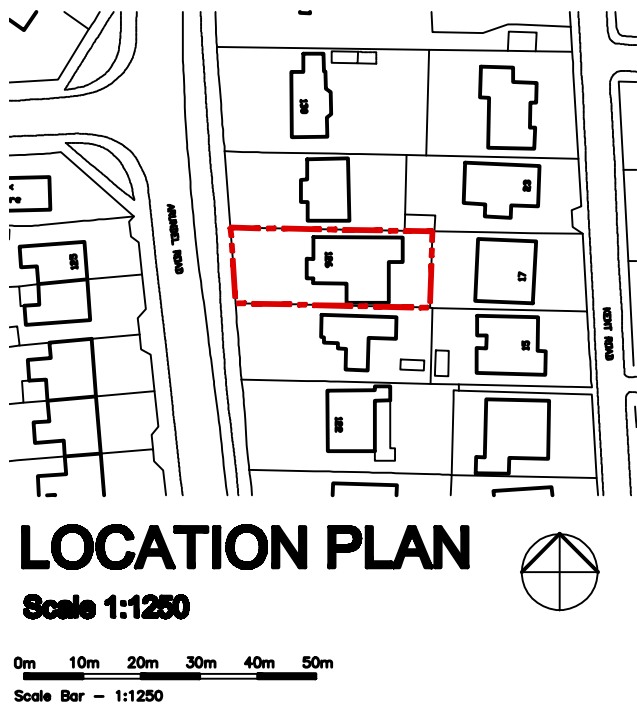

LOCATION PLAN
Scale 1:1250

Information supplied based on Promap.
All dimensions and distances subject to an accurate site survey being undertaken.

ADCS

Architectural Design

Computer Services

30 Foxley Lane
Worthing
West Sussex
BN13 3AD
Tel: 01903 260701
E-mail:
adcs@sky.com

Client
MR SIMON ROYALL

Project
**PROPOSED FLAT CONVERSION
126 ARUNDEL ROAD
LITTLEHAMPTON
WEST SUSSEX BN17 7DW**

Drawing
**PROPOSED SITE LAYOUT
& LOCATION PLAN**

Scale	Date	Drawn
1:200 & 1:1250 @ A1	19.03.18	TP

Drawing No.	Revision
-------------	----------

1210/P022