
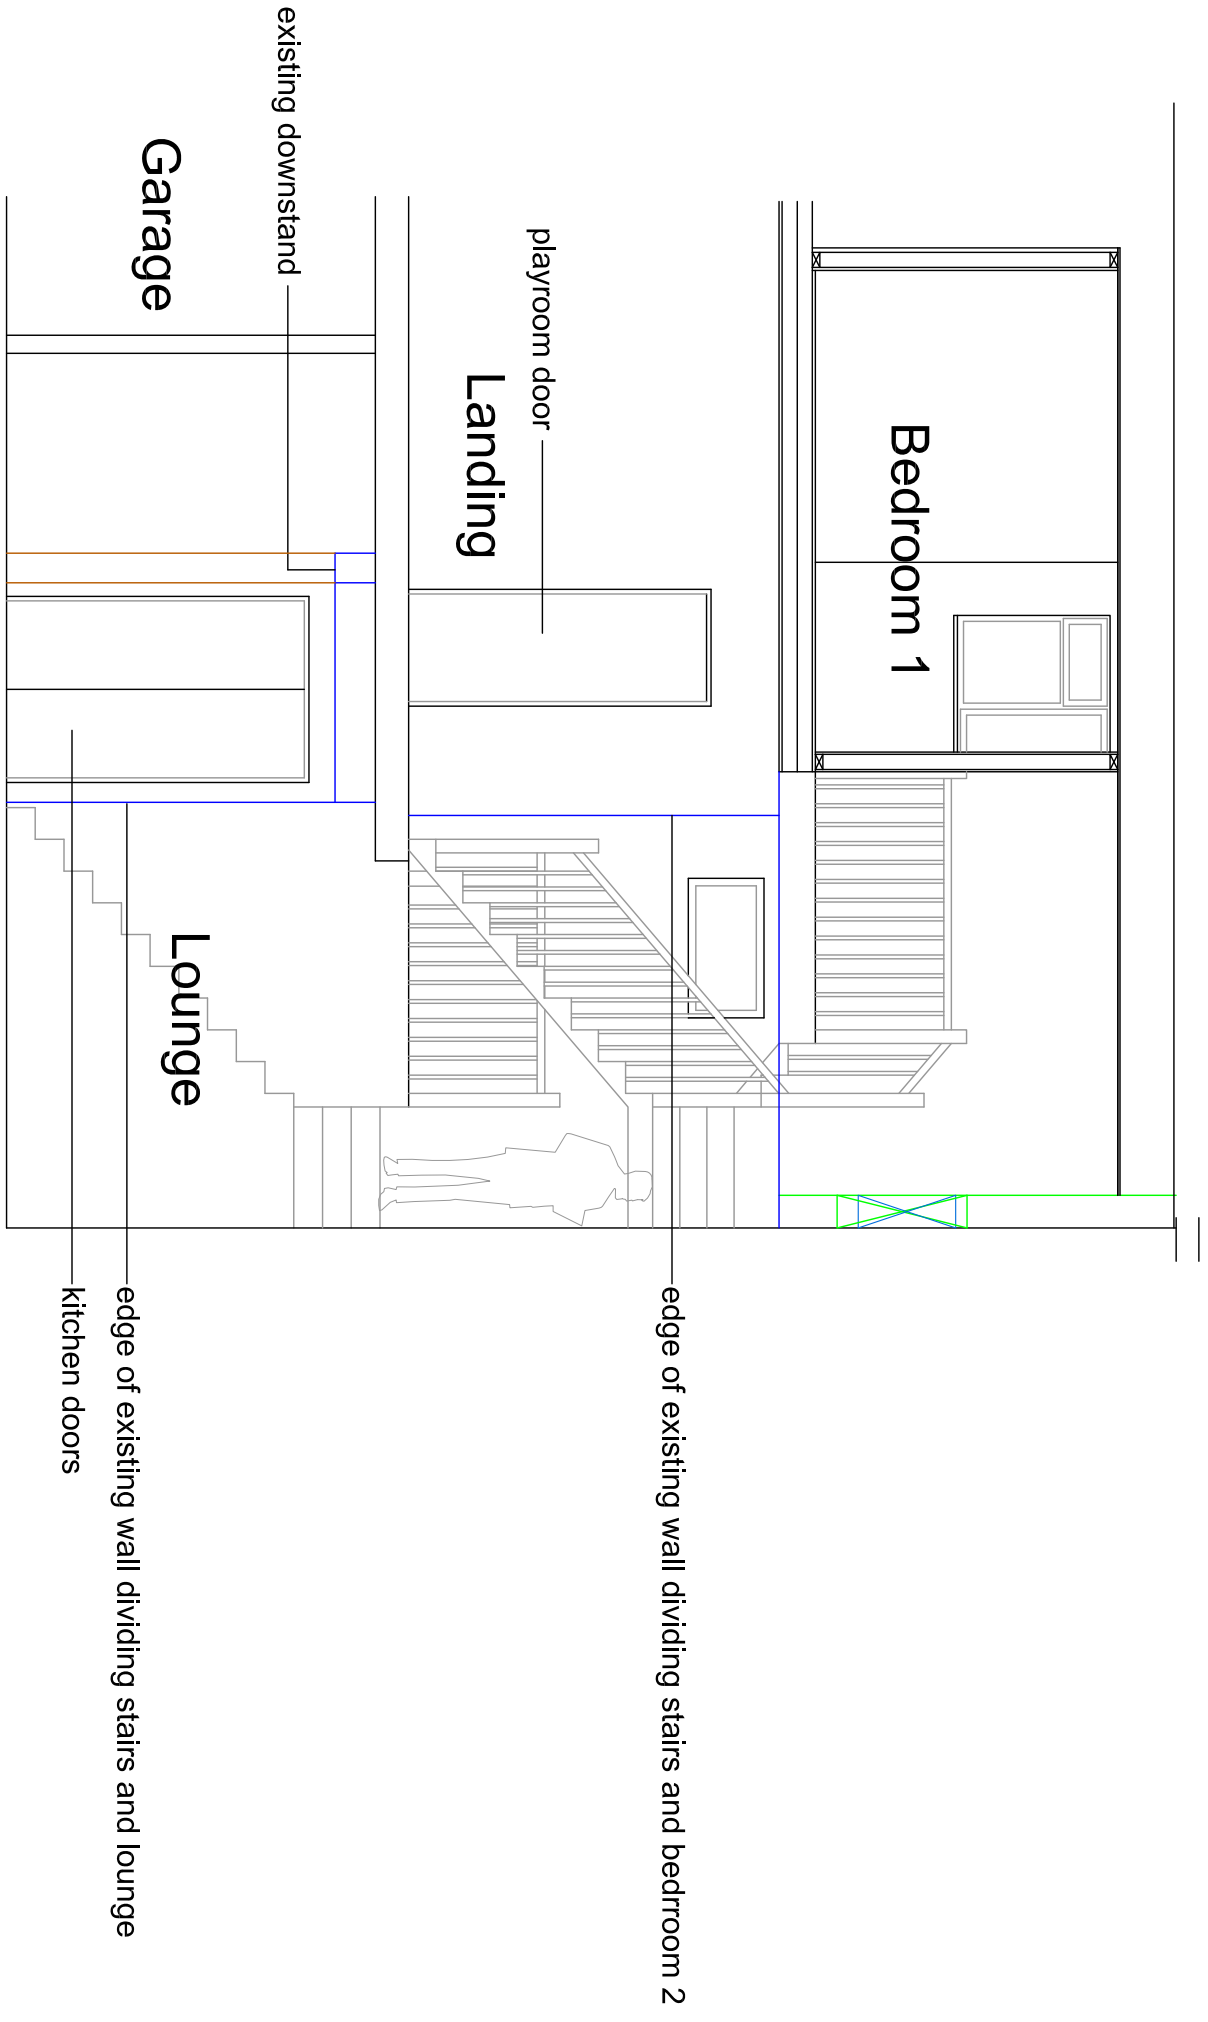


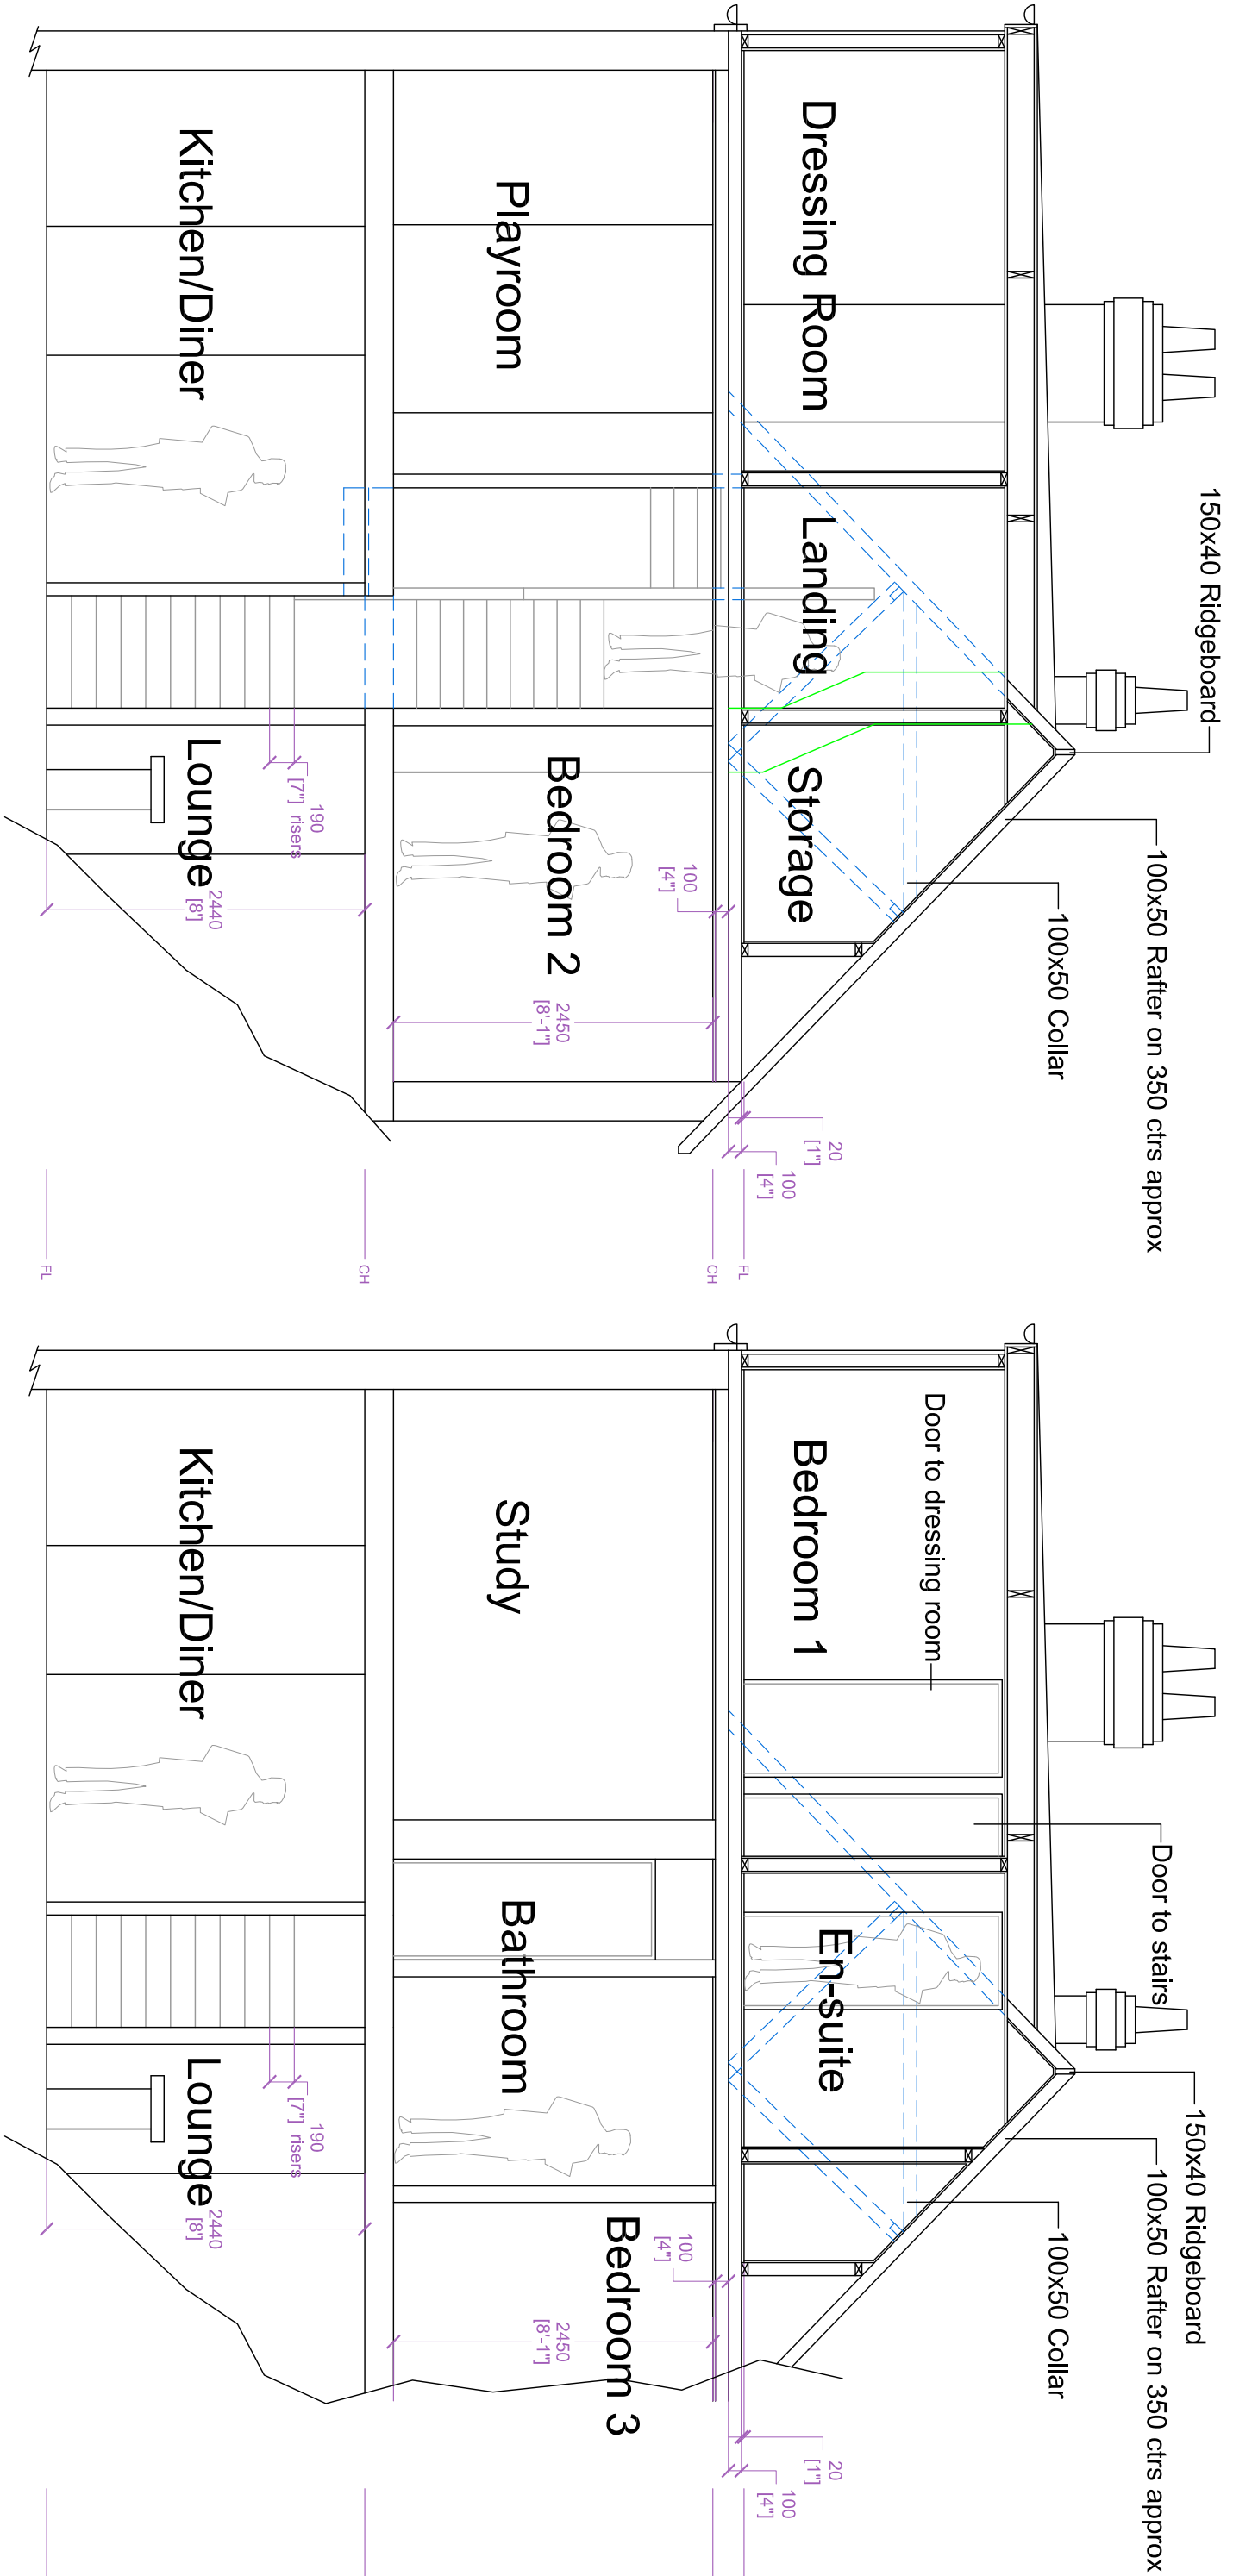

Dimensions & Scales
Do not scale off this drawing unless for Local Authority purposes. The Contractor is responsible for checking all levels, site dimensions etc. prior to ordering materials and starting work on any element.
Any discrepancies or anomalies should be brought to the attention of Coldotec Ltd prior to commencement of the works.

Rev.	Details	Date
------	---------	------

--	--	--

Liz Galloway
Design & Health & Safety
Consultancy

41 Willowhayne Avenue 01903 859176
East Preston liz@lizgalloway.co.uk
West Sussex
BN16 1PL

Issued for:
Discussion
Planning Application
Building Control
Construction Issue
As Built

Proposed Sections

Client
Site Address
Wakeham
29 Parkside Avenue
Littlehampton
West Sussex
BN17 6BG

Printed
Date
Drawing Number
As Shown on A2
<31/03/2020>
19025/03a