


0 5 10 20
1:500

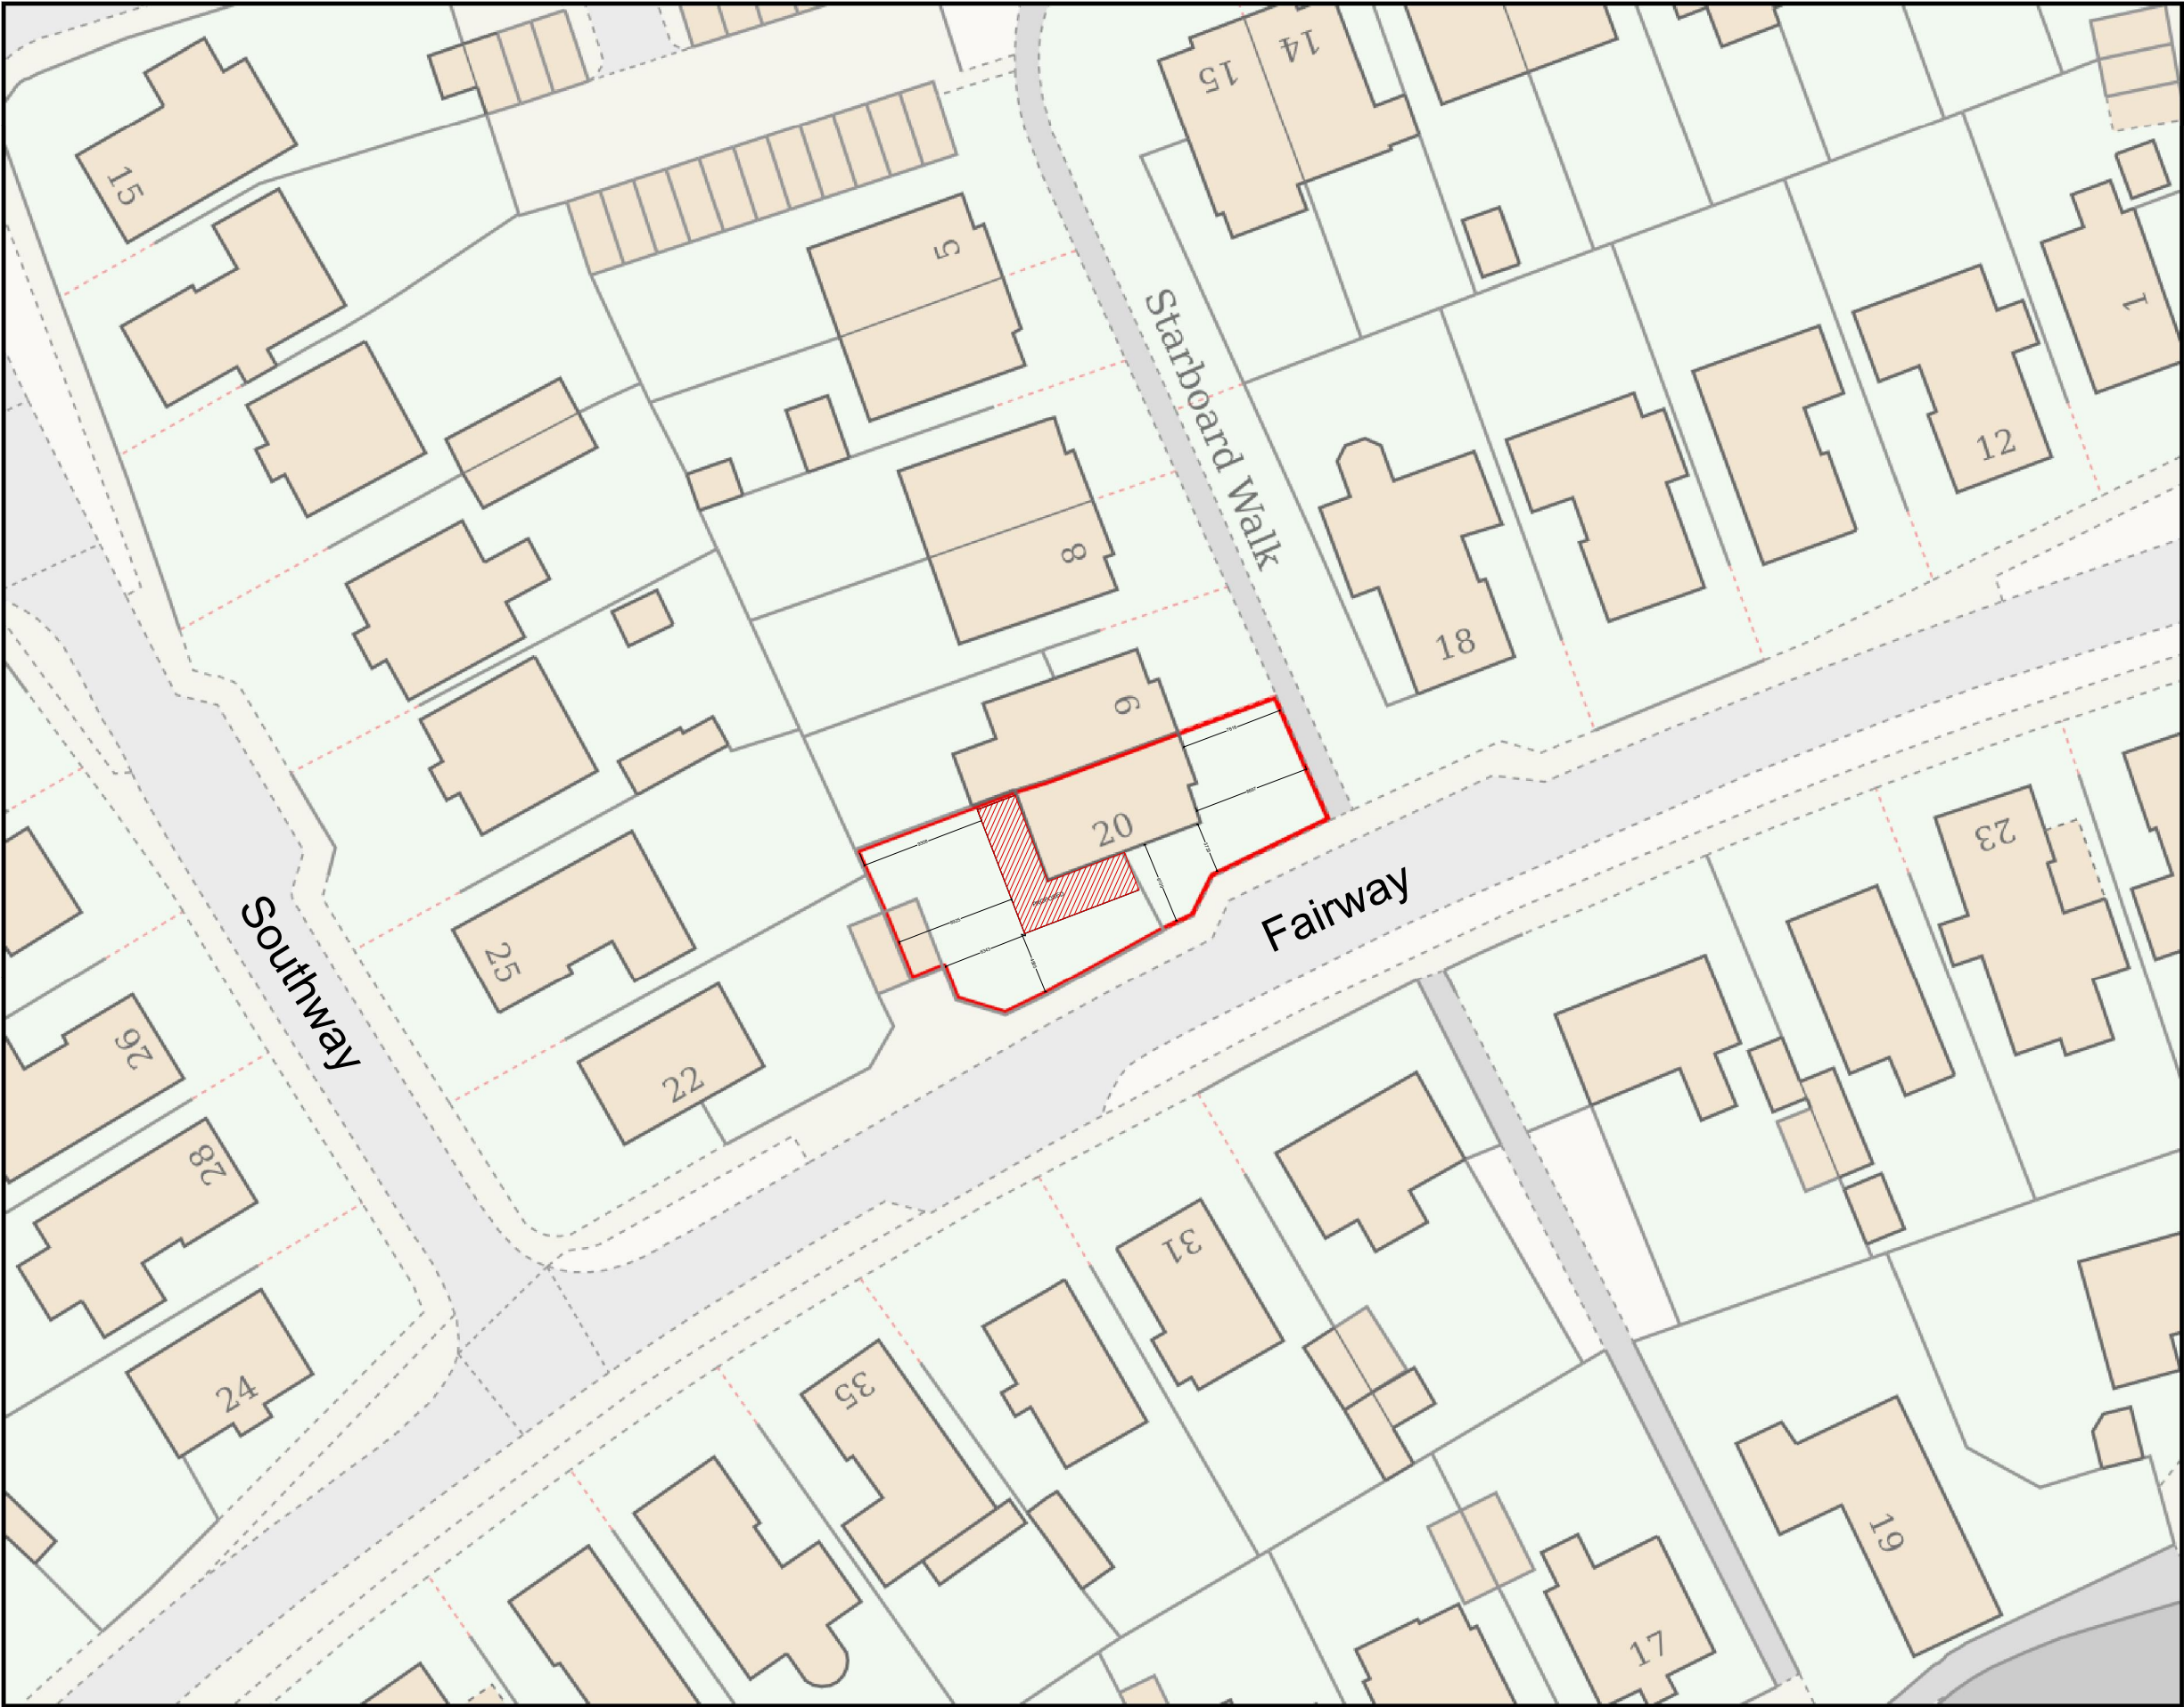

General Notes:

The contractor must verify all dimensions including tolerances on site prior to commencing works. Any errors or discrepancies found should be reported to Studio Anget immediately.

All dimensions shown are in mm unless indicated otherwise. This drawing is to be read in conjunction with the relevant schedule and specifications. For all structural engineering details, foundations and steelwork specifications refer to drawings by the Structural engineer. All work and materials to be in accordance with current applicable Statutory Legislation and to comply with all relevant Codes of Practice and British Standards.

All rights reserved © 2025 Studio Anget. This document is protected under copyright law. Reproduction, distribution, or use without prior written consent is not permitted.

 PROPOSED

Issue Date	Revision	Revision Comments	Drawn by	Checked by
01.05.25	B	Planning Issue	NE	NE
28.04.25	A	Planning Issue	NE	NE

Date Started 01 / 04 / 2026

Scale 1:500 @ A3

Drawing Stage Concept Design

Drawing Status For Planning

Client

Private

Project

20 Fairway,
Littlehampton
BN17 6PY

Drawing Title

Block Plan

DWG No

A903

Rev

B

STUDIO ANGET

contact@studioanget.co.uk
www.studioanget.co.uk