
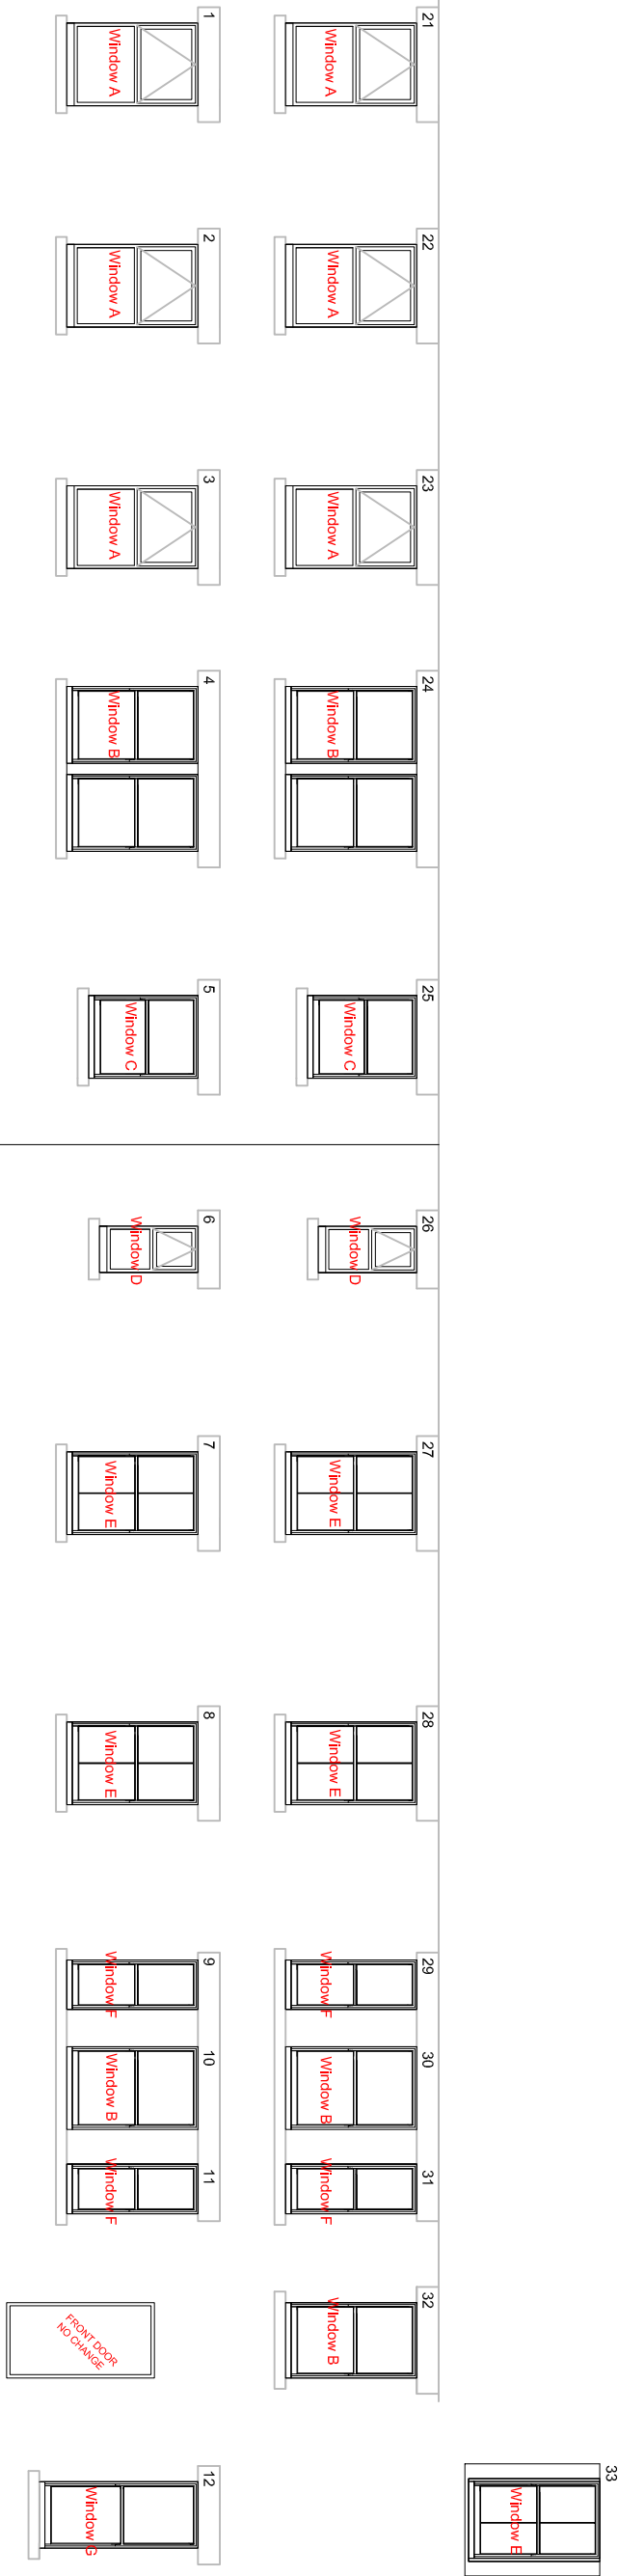


General Notes:

Do not scale dimensions from this drawing, unless for Planning purposes.

The Contractor is responsible for checking all dimensions on site prior to commencement of the works.

This drawing is to be read in conjunction with the specification.

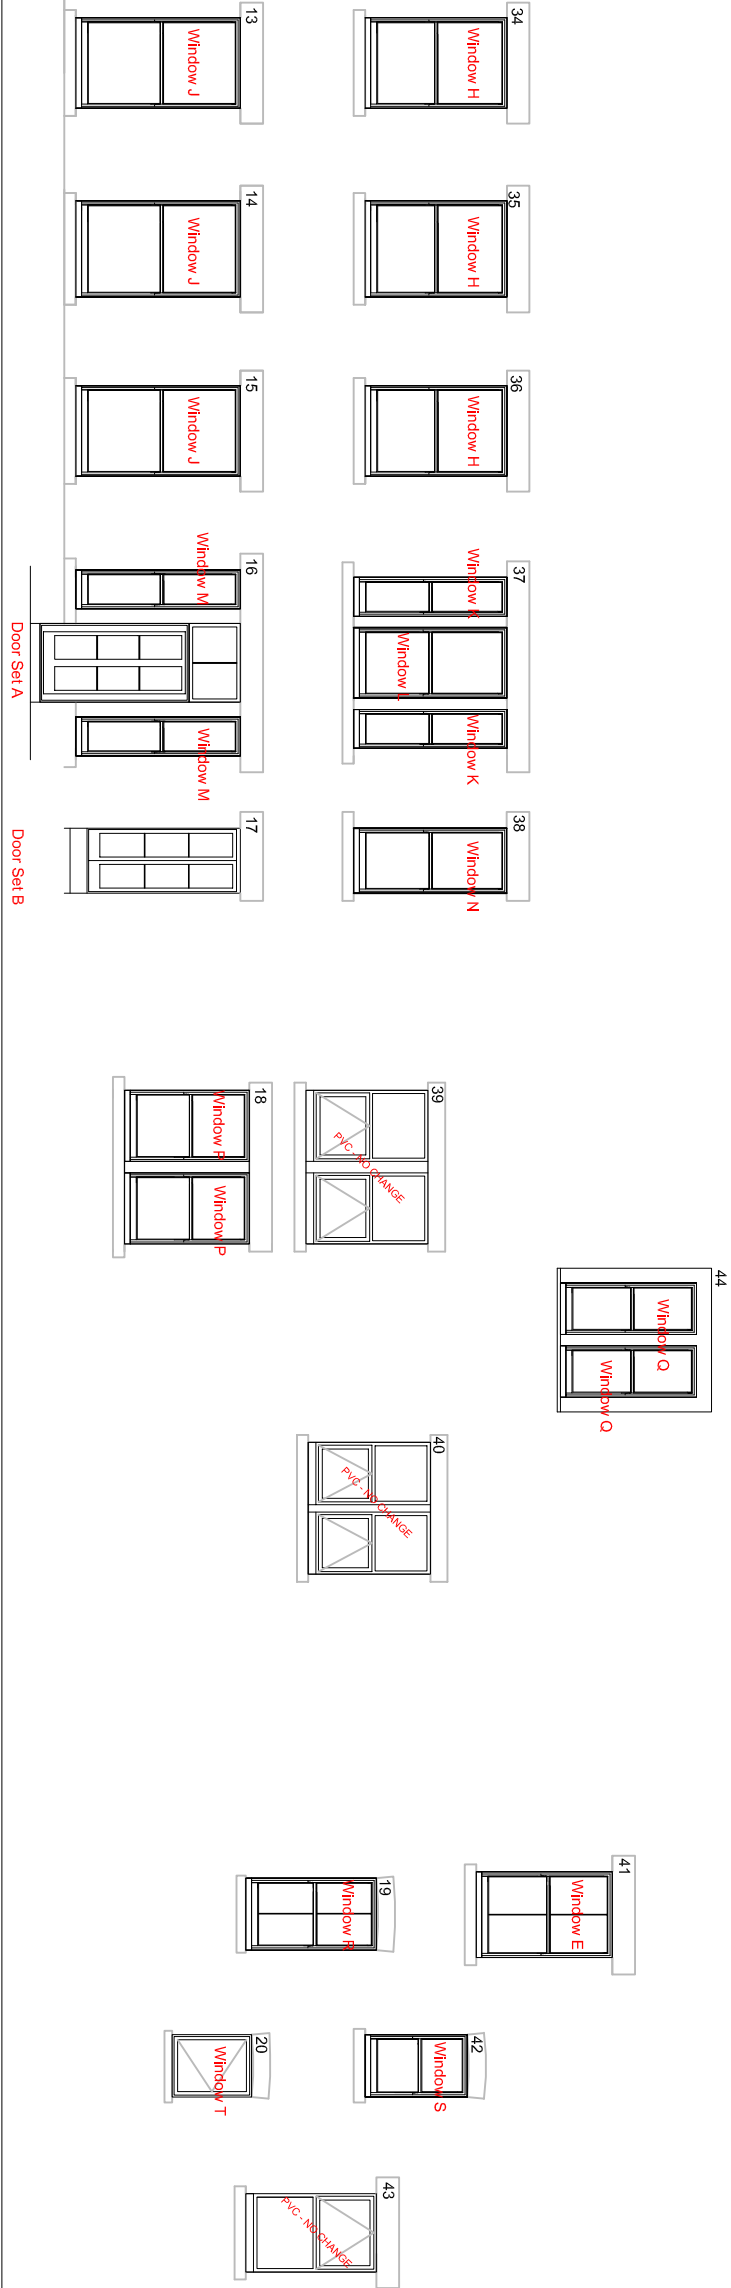

Brian Elstone Surveying Services Ltd Brian Elstone, MCIQB, IMapS, FCABE Building Surveyor and Architectural Consultant CDM Consultant 1 Herne Court, Station Road, Rustington, West Sussex, BN16 3BQ Phone: 01903 784884, Mobile: 07710 593021. Email: brian@elstone.biz	Client: Cadogan Care Ltd. 53 Kings Avenue, Poole BH14 9QQ		Revision	Date	Description
	Project: Window Replacement, Nightingale Nursing Home, Maltrovers Road, Littlehampton BN17 5JG		Scale:	Date:	Drawn By:
	Drawing Title: Elevations Key layout		1:100	16/03/2022	BE
			Drawing Number:	1525/003	Revision: