


General Notes:

Do not scale dimensions from this drawing, unless for Planning purposes.

The Contractor is responsible for checking all dimensions on site prior to commencement of the works.

This drawing is to be read in conjunction with the specification.

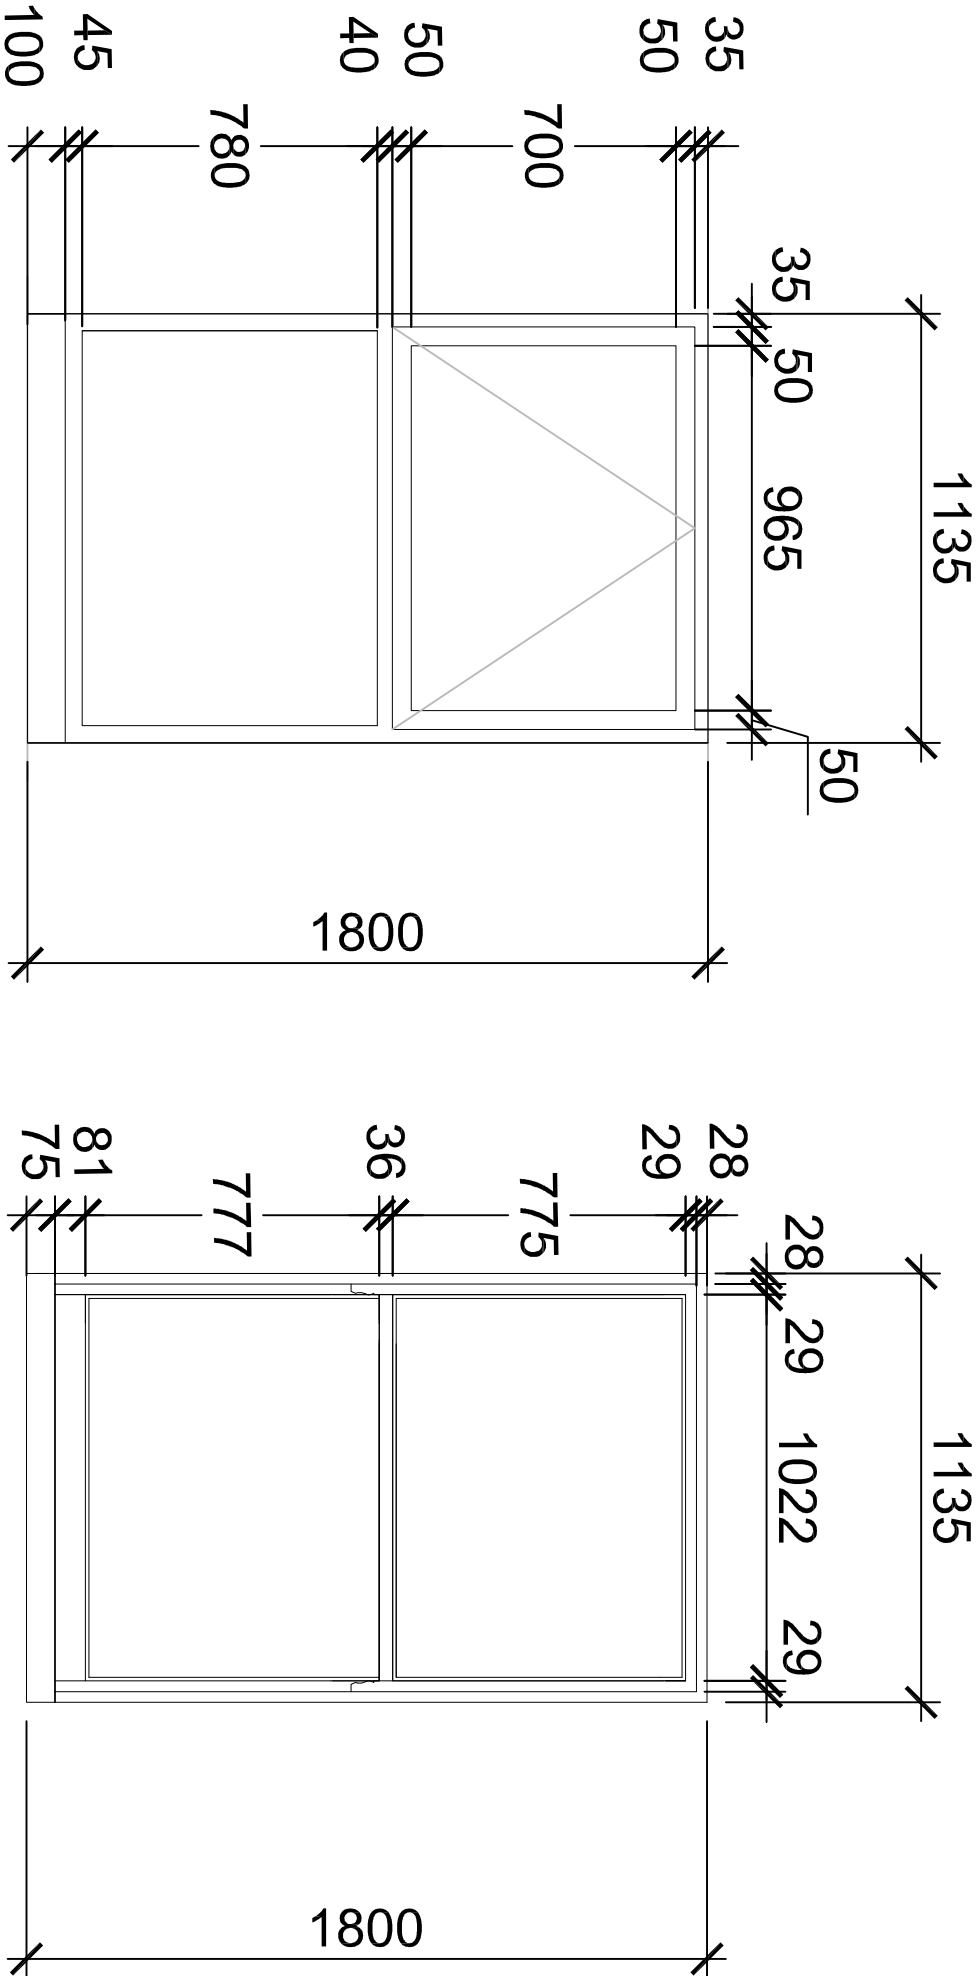

Window A
Timber top hung
casement

Window B
Timber vertical
sliding sash

Window C
Timber vertical
sliding sash

Brian Elstone Surveying Services Ltd
Brian Elstone, MCIQB, IMapS, FCABE
Building Surveyor and Architectural Consultant
CDM Consultant
1 Herne Court, Station Road, Rustington,
West Sussex, BN16 3BQ
Phone: 01903 784884, Mobile: 07710 593021.
Email: brian@elstone.biz

Revision		Date	Description
Client:		Cadogan Care Ltd. 53 Kings Avenue, Poole BH14 9QQ	
Project:		Window Replacement, Nightingale Nursing Home, Maltravers Road, Littlehampton	
Drawing Title:		Detailed Elevations Sheet 1 - Existing	
Scale:		Date:	Drawn By:
1:20		16/03/2022	BE
Drawing Number:		Revision:	
1525/004		-	