


General Notes:

Do not scale dimensions from this drawing, unless for Planning purposes.

The Contractor is responsible for checking all dimensions on site prior to commencement of the works.

This drawing is to be read in conjunction with the specification.

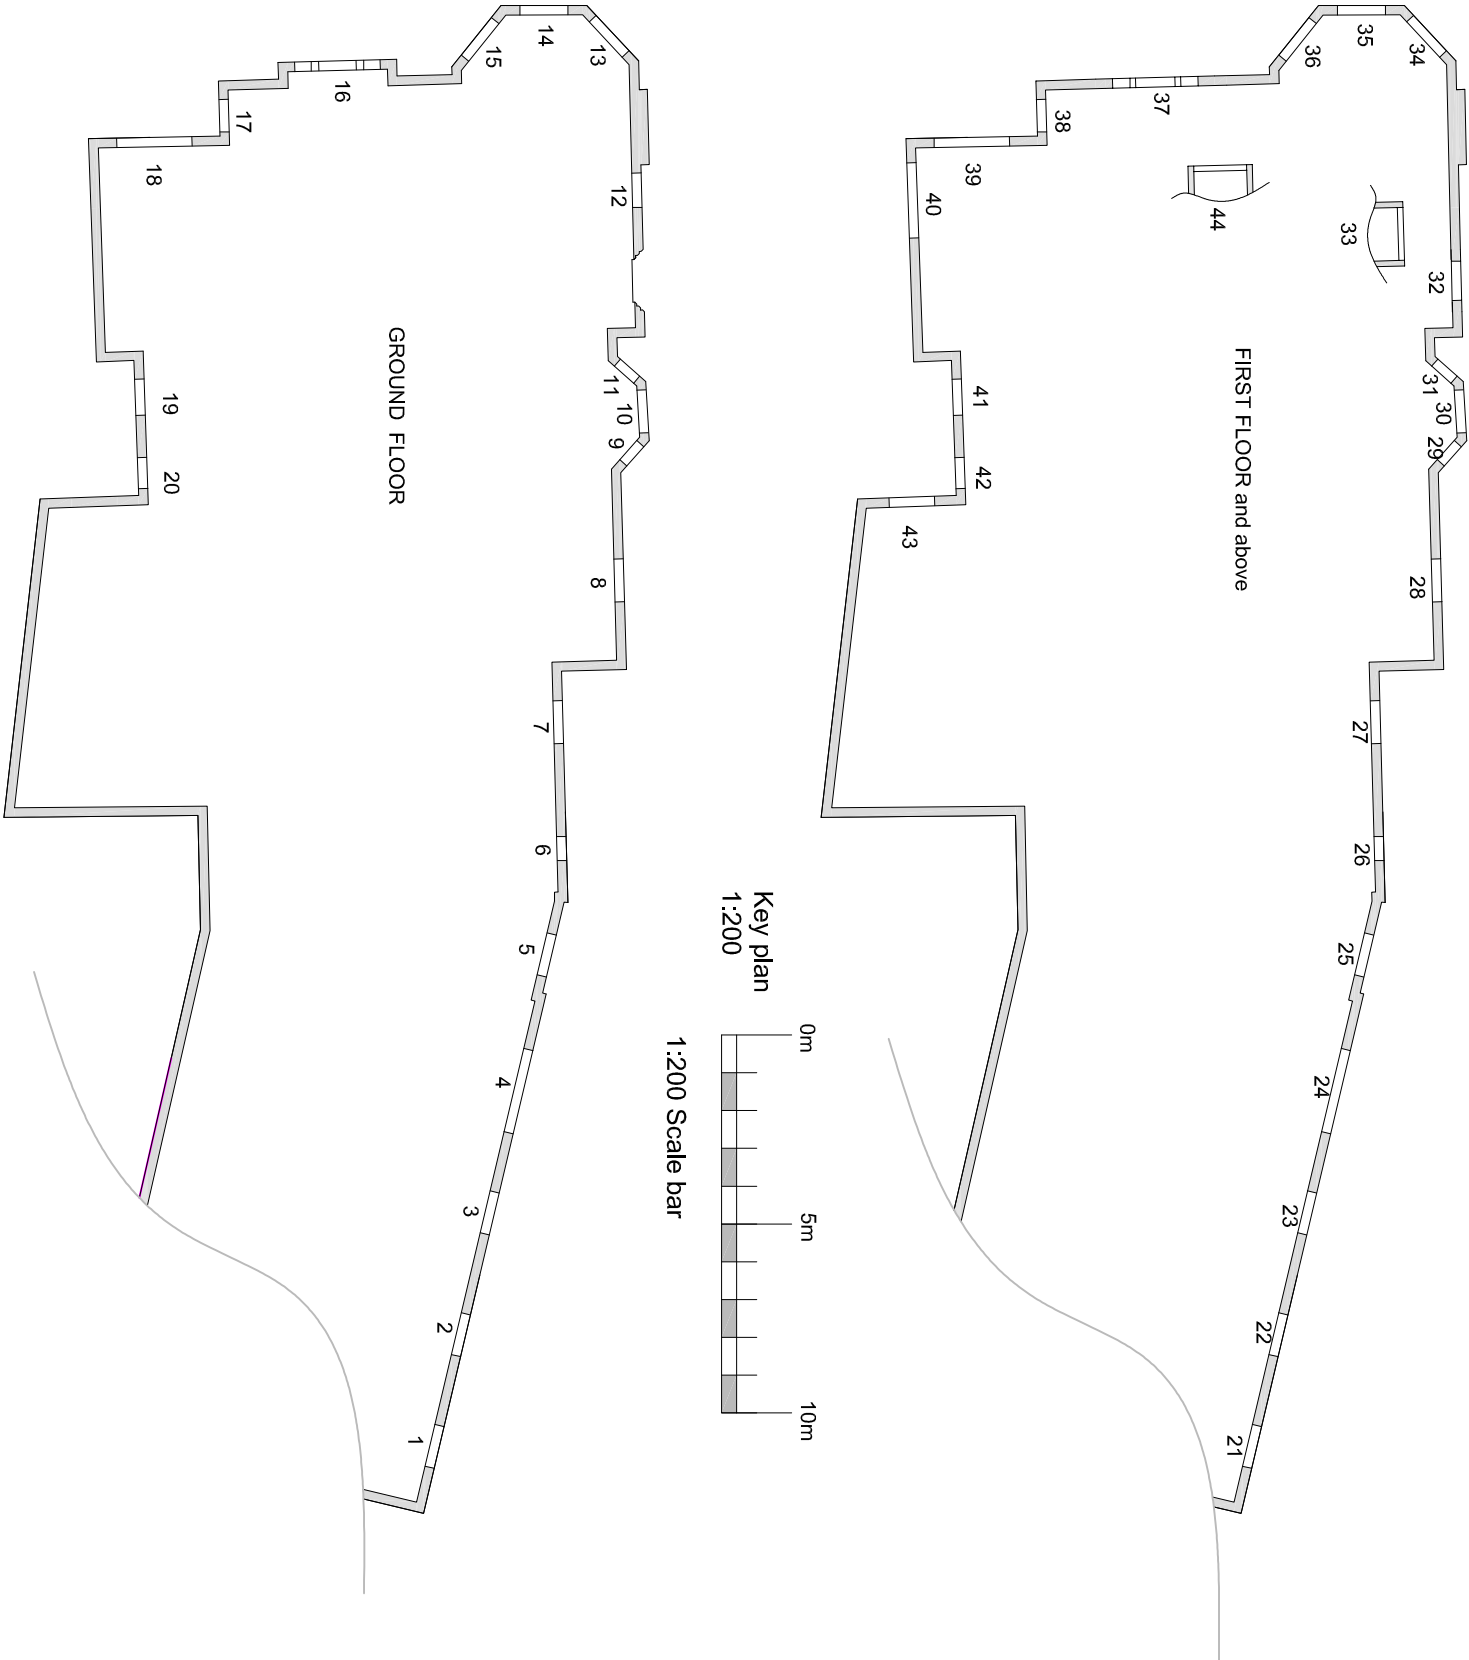

Brian Elstone Surveying Services Ltd

Brian Elstone, MCIQB, IMAPS, FCABE
Building Surveyor and Architectural Consultant
CDM Consultant
1 Herne Court, Station Road, Rustington,
West Sussex, BN16 3BQ
Phone: 01903 784884, Mobile: 07710 593021.
Email: brian@elstone.biz

Revision		Date	Description
Scale:		Date:	Drawn By:
1:100		16/03/2022	BE
Drawing Number:		Revision:	
1525/002		-	

Client:	Cadogan Care Ltd. 53 Kings Avenue, Poole BH14 9QQ
Project:	Window Replacement, Nightingale Nursing Home, Maltrovers Road, Littlehampton BN17 5JG
Drawing Title:	Key Plan