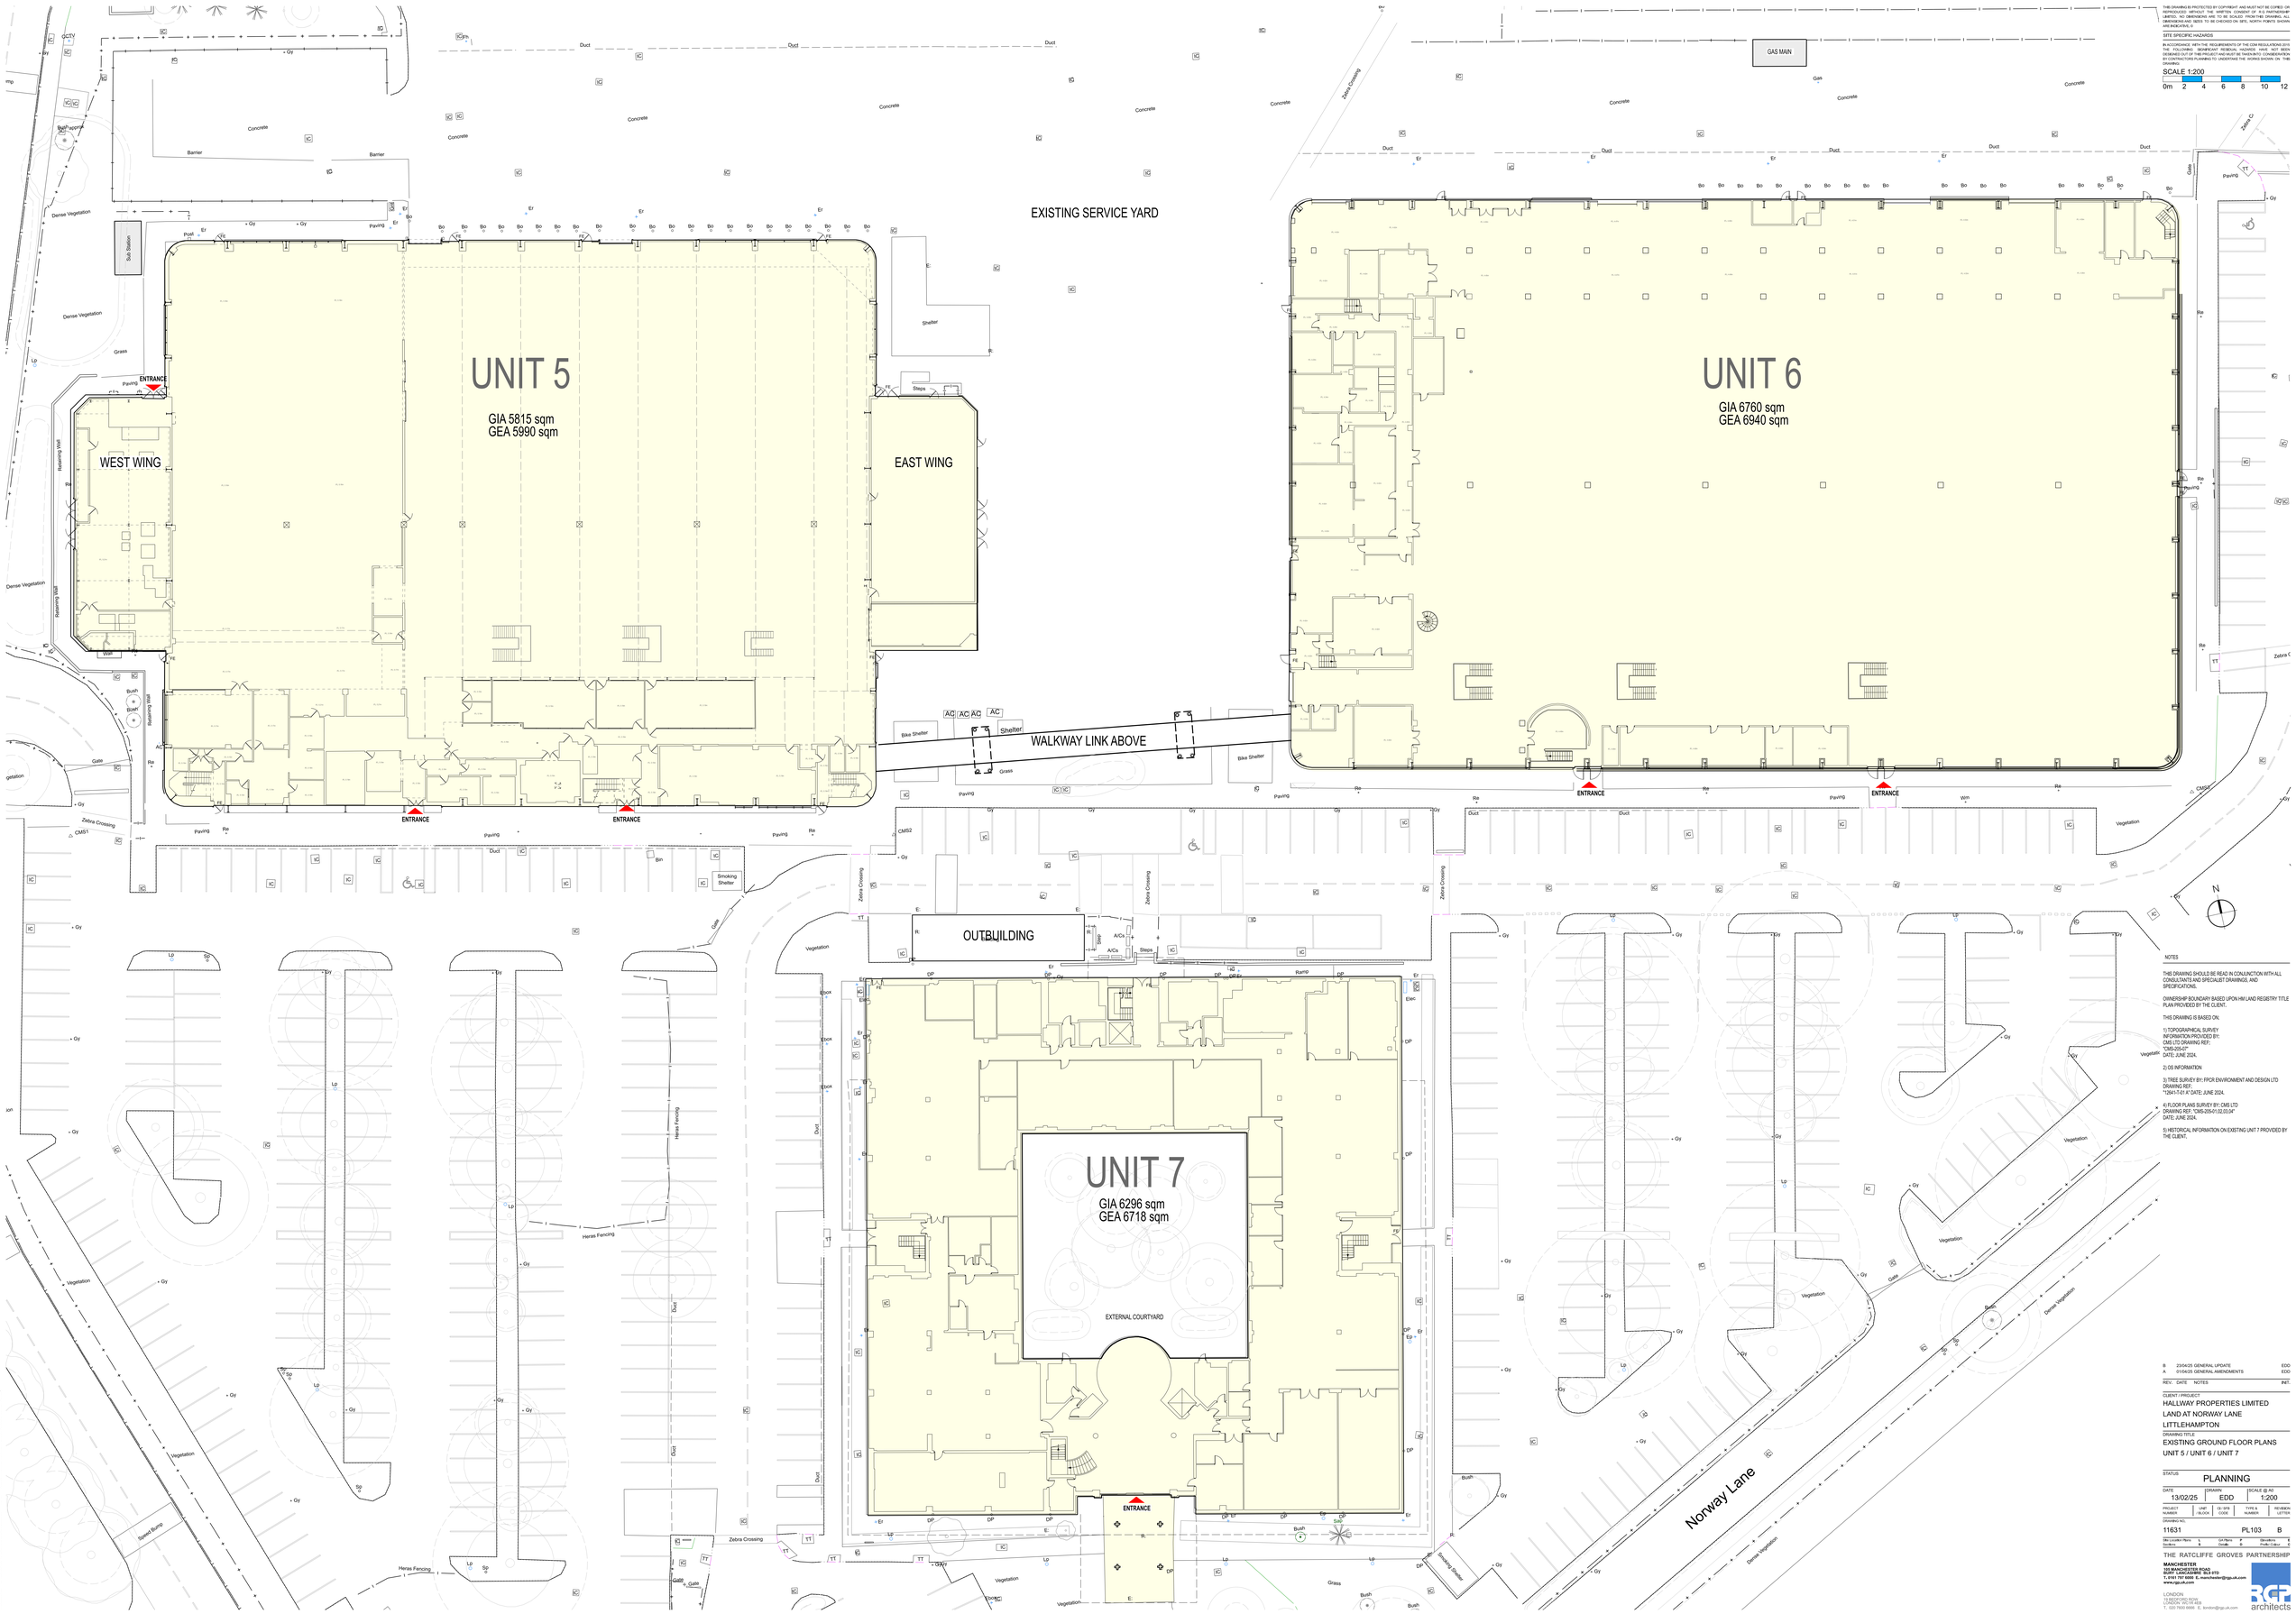

THIS DRAWING IS PROTECTED BY COPYRIGHT AND MUST NOT BE COPIED OR REPRODUCED WITHOUT THE WRITTEN CONSENT OF R G PARTNERSHIP LIMITED. NO DIMENSIONS ARE TO BE SCALED FROM THIS DRAWING. ALL DIMENSIONS AND SIZES TO BE CHECKED ON SITE. NORTH POINTS SHOWN ARE INDICATIVE. E

SITE SPECIFIC HAZARDS

IN ACCORDANCE WITH THE REQUIREMENTS OF THE CDM REGULATIONS 2015 THE FOLLOWING IMPORTANT RESIDUAL HAZARDS HAVE NOT BEEN DESIGNED OUT OF THIS PROJECT AND MUST BE TAKEN INTO CONSIDERATION BY CONTRACTORS PLANNING TO UNDERTAKE THE WORKS SHOWN ON THIS DRAWING.

SCALE 1:200

0m 2 4 6 8 10 12

NOTES

THIS DRAWING SHOULD BE READ IN CONJUNCTION WITH ALL CONSULTANTS AND SPECIALIST DRAWINGS, AND SPECIFICATIONS.

OWNERSHIP BOUNDARY BASED UPON HM LAND REGISTRY TITLE PLAN PROVIDED BY THE CLIENT.

THIS DRAWING IS BASED ON:

1) TOPOGRAPHICAL SURVEY
INFORMATION PROVIDED BY:
CMS LTD DRAWING REF:
"CMS-205-02"
DATE: JUNE 2024.

2) OS INFORMATION

3) TREE SURVEY BY: FPCR ENVIRONMENT AND DESIGN LTD
DRAWING REF:
"12641-T-01 A" DATE: JUNE 2024.

4) FLOOR PLANS SURVEY BY: CMS LTD
DRAWING REF: "CMS-205-01 02.03.04"
DATE: JUNE 2024.

5) HISTORICAL INFORMATION ON EXISTING UNIT 7 PROVIDED BY THE CLIENT.

REV.	DATE	NOTES	INIT.
B	23/04/25	GENERAL UPDATE	EDD
A	01/04/25	GENERAL AMENDMENTS	EDD

CLIENT / PROJECT
HALLWAY PROPERTIES LIMITED
LAND AT NORWAY LANE
LITTLEHAMPTON

DRAWING TITLE
EXISTING GROUND FLOOR PLANS
UNIT 5 / UNIT 6 / UNIT 7

STATUS: PLANNING

DATE	DRAWN	SCALE @ A0
13/02/25	EDD	1:200

PROJECT NUMBER	UNIT / BLOCK	DI / SFB CODE	TYPE & NUMBER	REVISION LETTER
11631			PL103	B

Site Location Plans	L	Cnt Plans	P	Elevations	E
Sections	S	Details	D	Photo / Colour	C

THE RATCLIFFE GROVES PARTNERSHIP

MANCHESTER
RGP ARCHITECTS LLP
10 ST MARY'S GATE, MANCHESTER, M3 8TD
T. 0161 747 6900 E. manchester@rgp.uk.com
www.rgp.uk.com

LONDON
RGP ARCHITECTS LLP
LONDON W1W 8EB
T. 020 7630 6666 E. london@rgp.uk.com

RGP architects