


Permission is granted to scale from this drawing for the purpose of local authority Planning Approval only. In all other cases DO NOT scale from this drawing. Please contact this office for any additional information required.

Contractors, Sub-Contractors and Suppliers are to check all relevant dimensions, levels and details of the site and any existing buildings before commencing any site drawings or building work. Any discrepancies should be reported to this office.

This drawing must be read in conjunction with all related drawings and documents relevant to this project, including those prepared by appointed consultants, specialists and sub-consultants etc.

This drawing is the copyright of RDV a Design

revisions	
A Adjustments for Planning application	25/10/2016

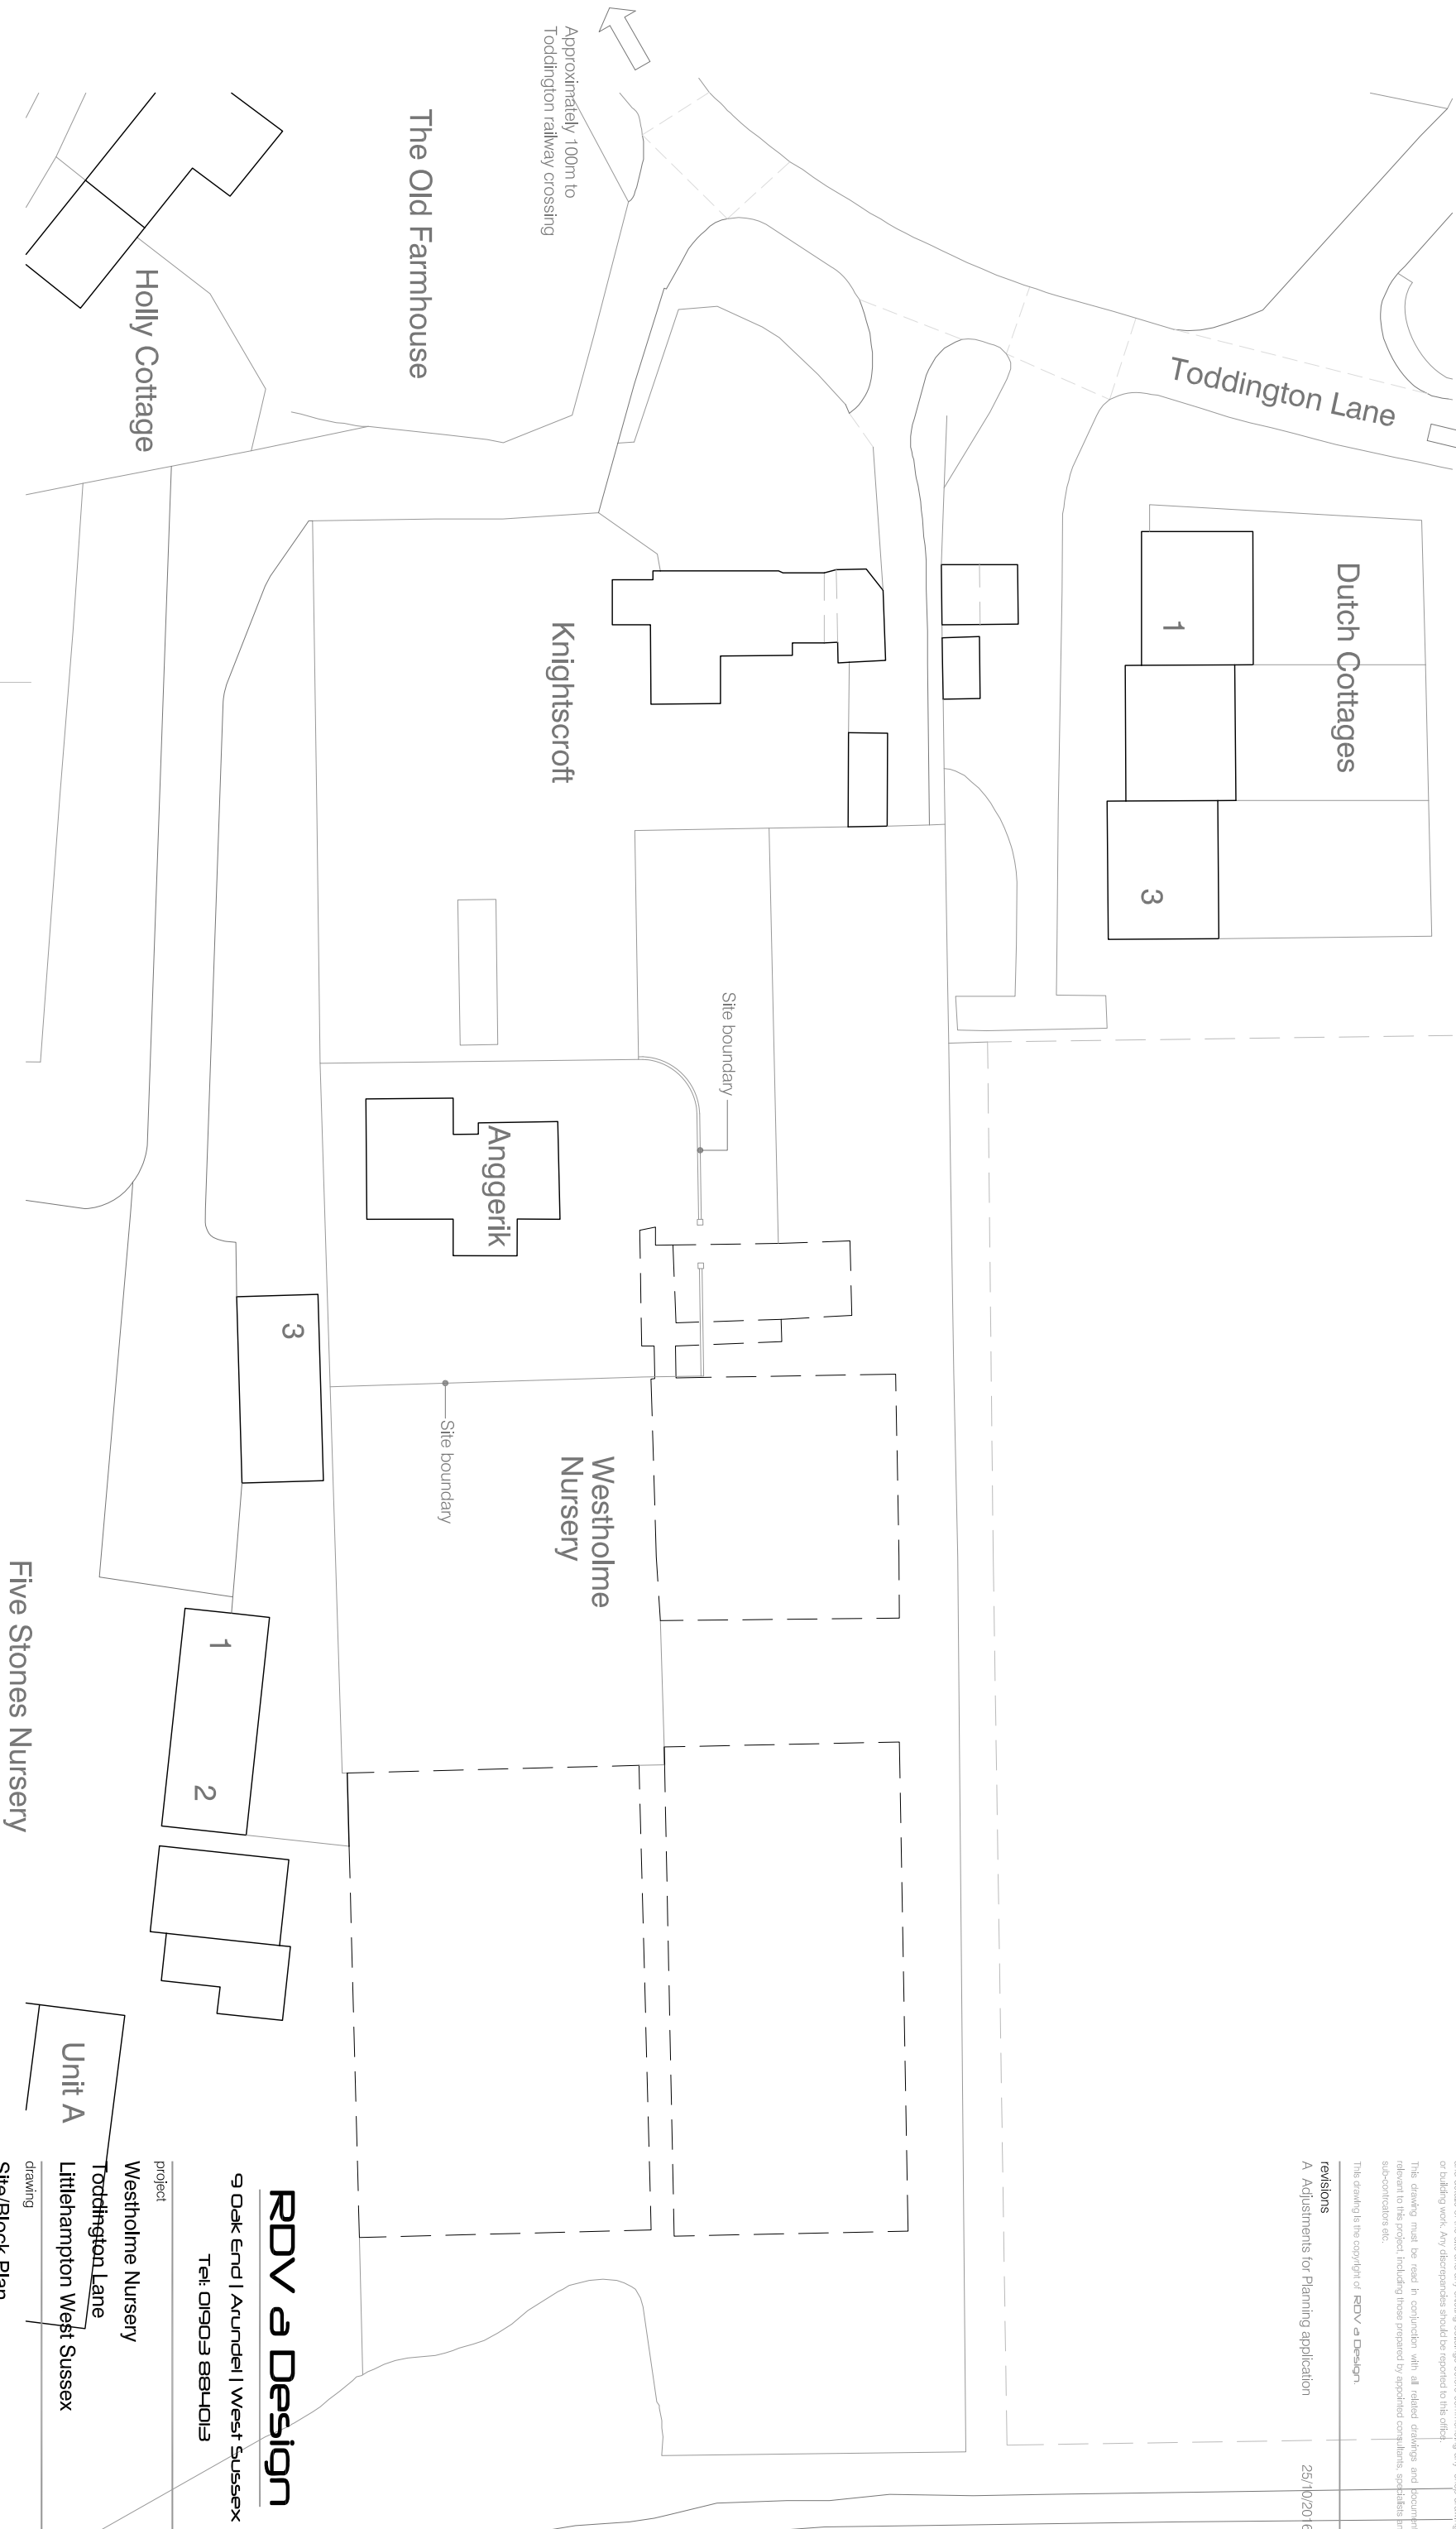

RDV a Design

9 Oak End | Arundel | West Sussex
Tel: 01903 884013

project	Westholme Nursery
	Toddington Lane
drawing	Littlehampton West Sussex

Site/Block Plan
As Existing

scale	date	rev
1:500	@ A3 March 2016	
job no	drawing no	
16065	00.02	A