



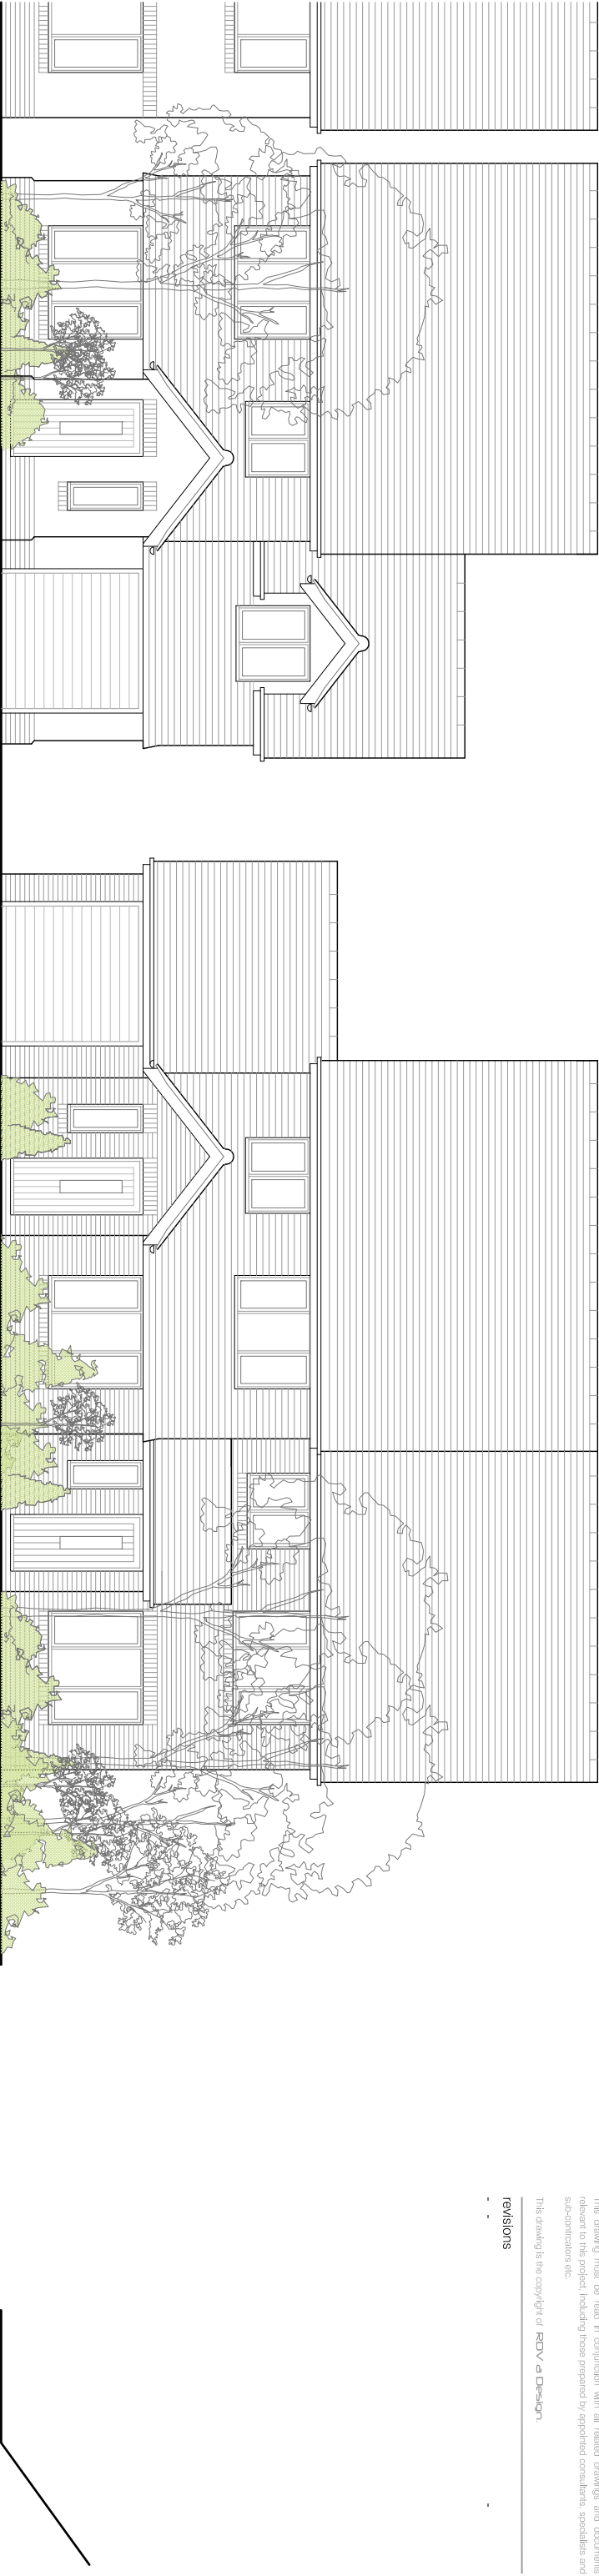

Conceptual Street View B-B: Scale 1:100

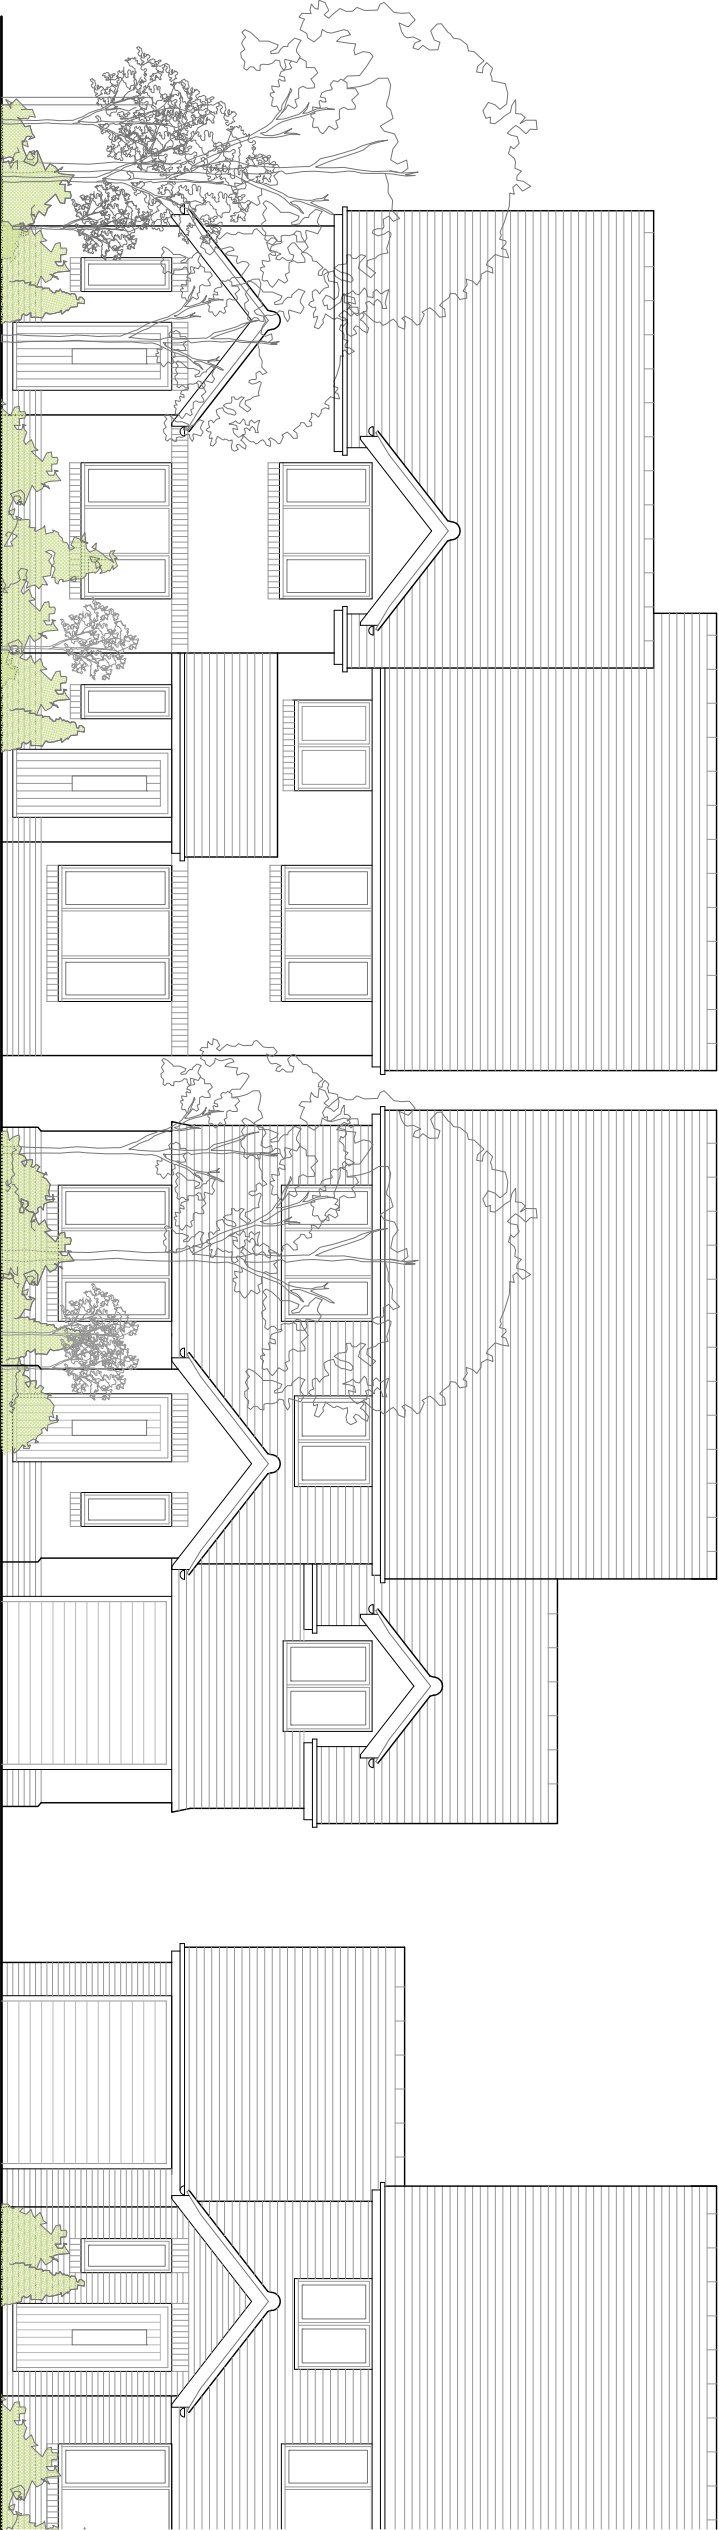

Conceptual Street View A-A: Scale 1:100



notes

Permission is granted to scale from this drawing for the purpose of local Authority Planning Approval only. In all other cases DO NOT scale from this drawing. Please contact this office for any additional information required.

Contractors, Sub-Contractors and Suppliers are to check all relevant dimensions, levels and details of the site and any existing buildings before commencing any site drawings or building work. Any discrepancies should be reported to this office.

This drawing must be read in conjunction with all related drawings and documents relevant to this project, including those prepared by appointed consultants, specialists and sub-contractors etc.

This drawing is the copyright of RDV a Design

revisions

|   |  |  |  |
|---|--|--|--|
| 1 |  |  |  |
|---|--|--|--|

# RDV a Design

9 Oak End | Arundel | West Sussex

Tel: 01903 884013

project

Westholme Nursery  
Toddington Lane  
Littlehampton West Sussex

drawing

Conceptual Elevations

|       |      |
|-------|------|
| scale | date |
|-------|------|

1:100 @ A3 October 2016

job no drawing no

16065 02.02