


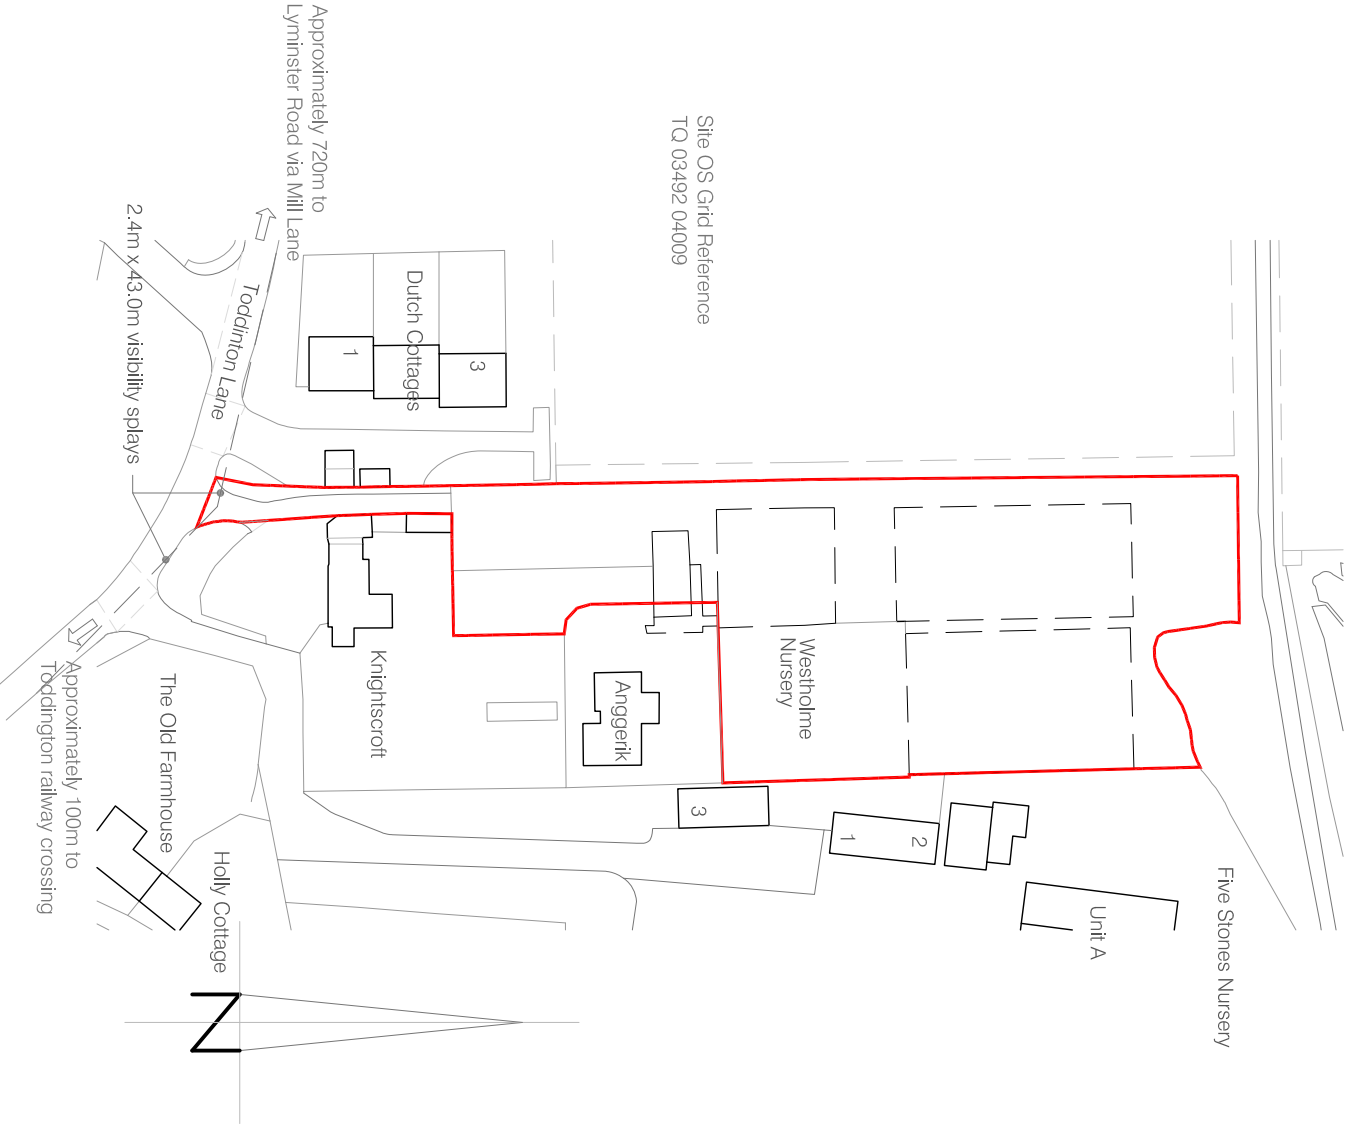

notes

Permission is granted to scale from this drawing for the purpose of local authority Planning Approval only. In all other cases DO NOT scale from this drawing. Please contact this office for any additional information required.

Contractors, Sub-Contractors and Suppliers are to check all relevant dimensions, levels and details of the site and any existing buildings before commencing any shop drawings or building work. Any discrepancies should be reported to this office.

This drawing must be read in conjunction with all related drawings and documents relevant to this project, including those prepared by appointed consultants, specialists and sub-contractors etc.

This drawing is the copyright of RDV a Design

revisions

A Adjustments for Planning Application 26/10/2016

RDV a Design

9 Oak End | Arundel | West Sussex

Tel: 01903 884013

project Westholme Nursery

Toddington Lane

Littlehampton West Sussex

drawing

Location Plan

As Existing

Ordnance Survey (c) Crown Copyright 2016. All rights reserved. Licence number 100022432

Location Plan: Scale 1:1250



job no	drawing no	rev
16065	00.01	A