



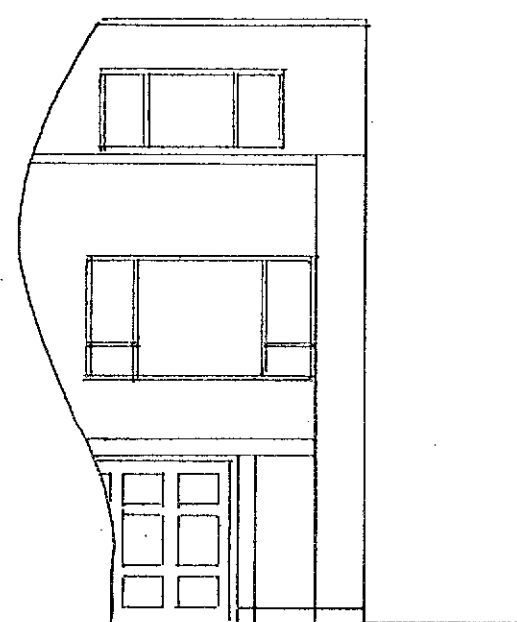


east

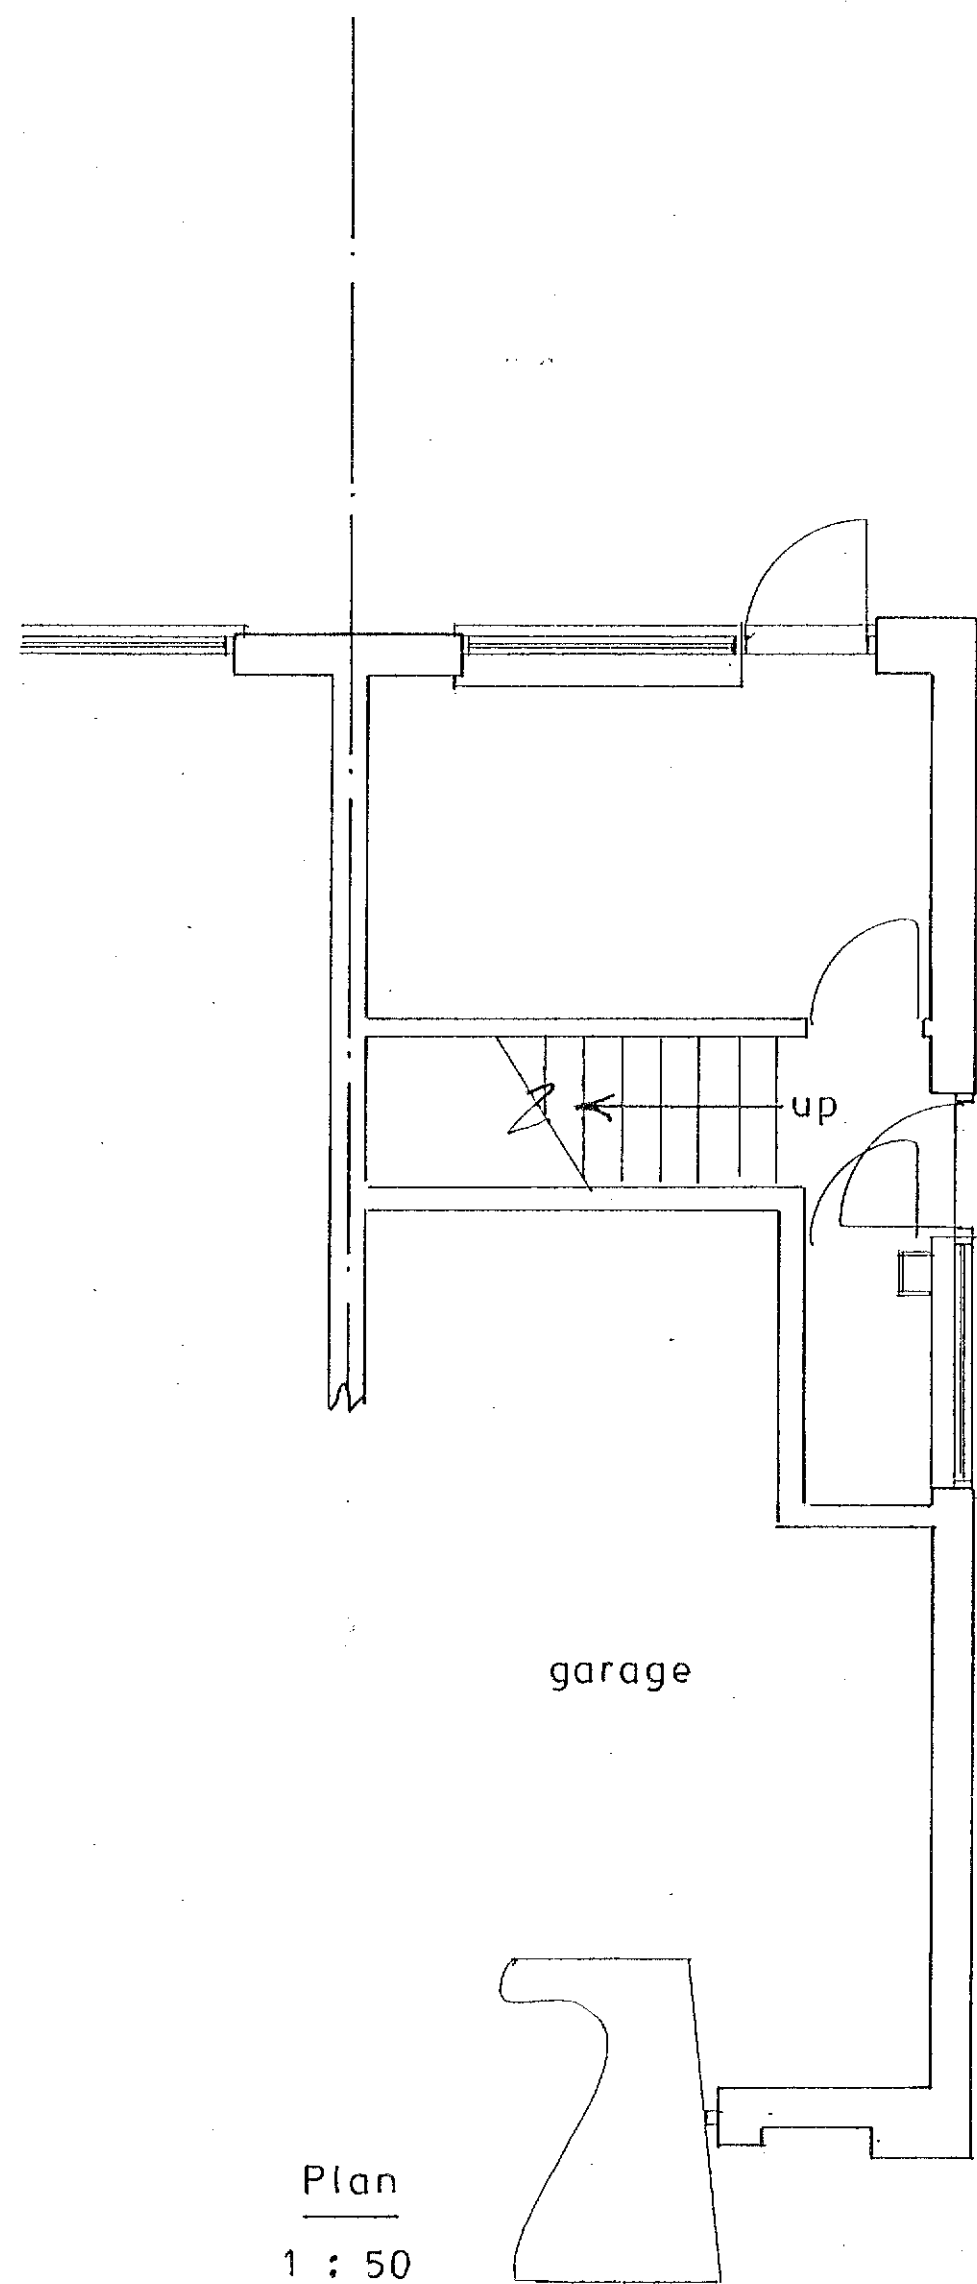


west


1 : 100

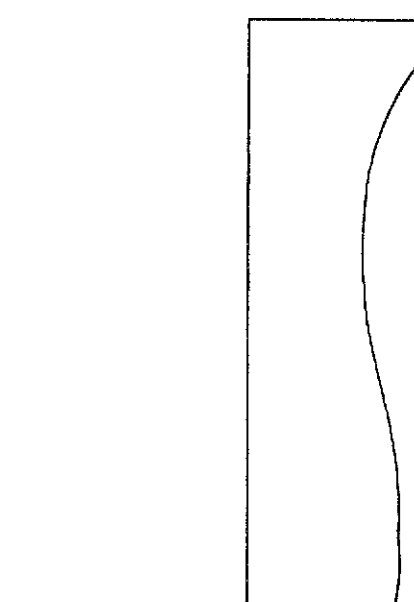

south

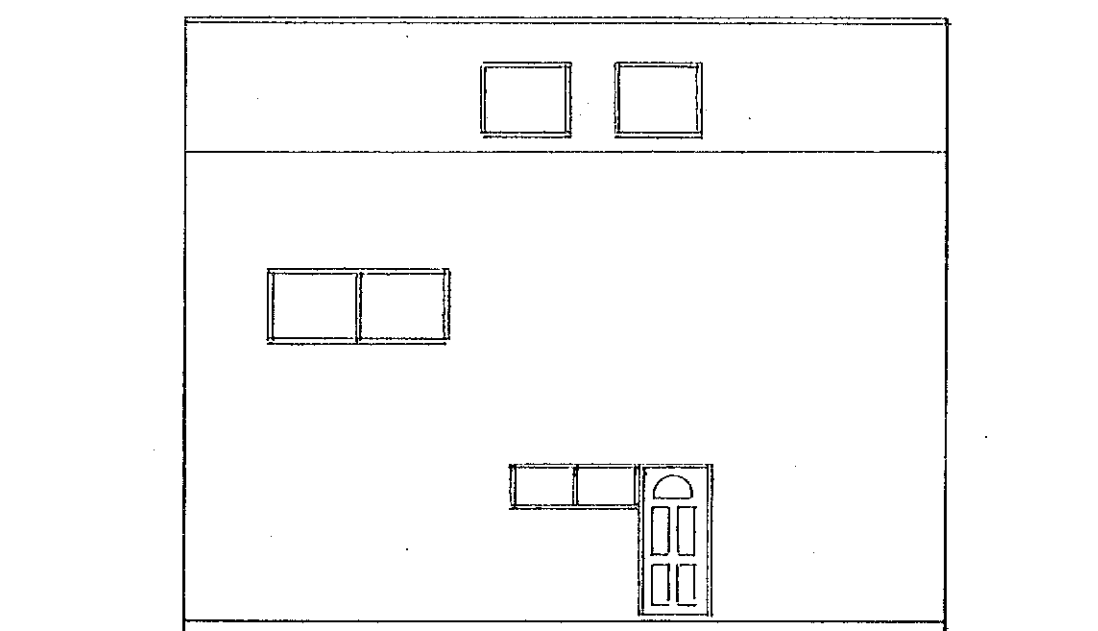


north

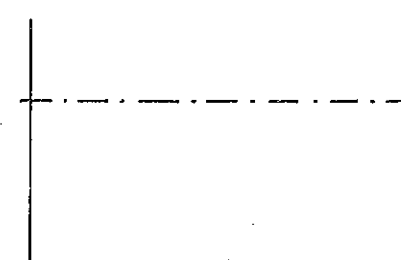

roof plan

1 : 200

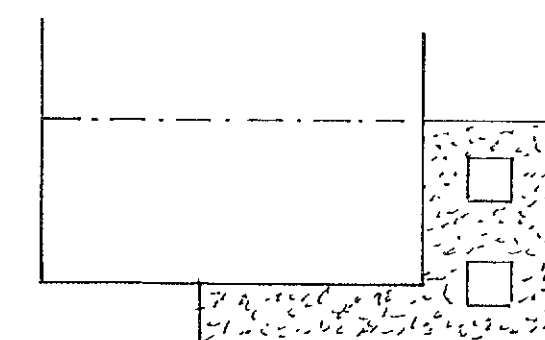

proposed roof plan

Existing

PROPOSED SINGLE STOREY EXTENSION AT 34, COLEBROOK ROAD, LITTLEHAMPTON
FOR MR. M. MOSS AND MISS. T. TAYLOR.

sheet 2 of 3

Bryan Butcher
Rainbow Cottage
Nyetimber Lane PO21 3JX
Bognor Regis
01243 266871
07973 233442
bryan.butcher@btinternet.com
www.bryanbutcher.com