



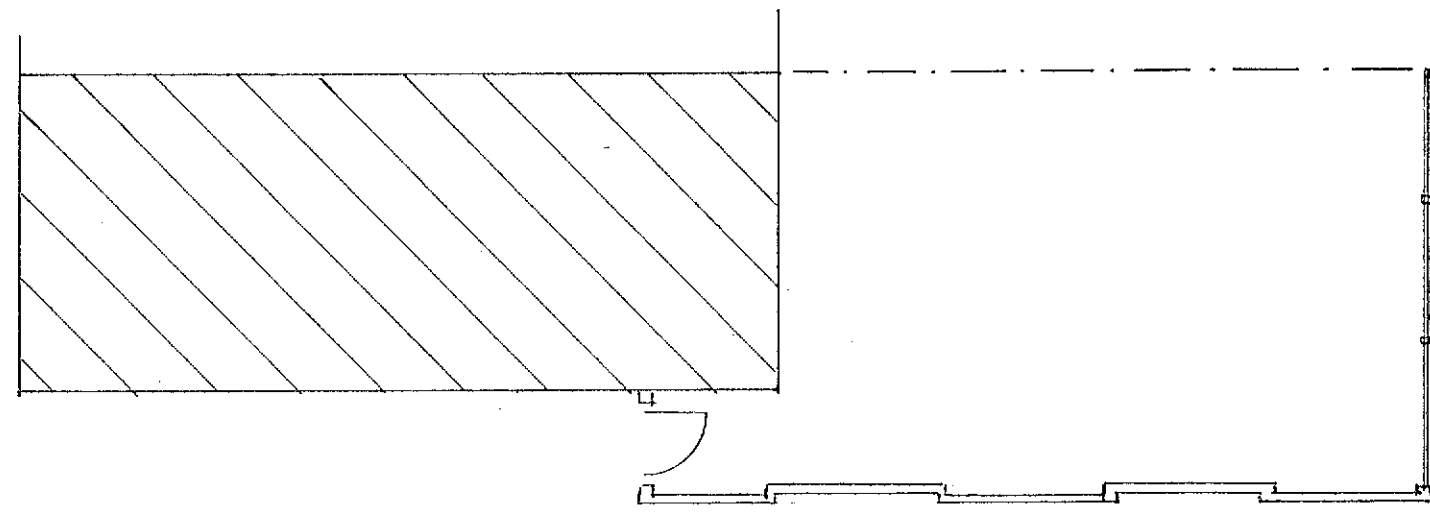


Plan
1 : 100


Existing

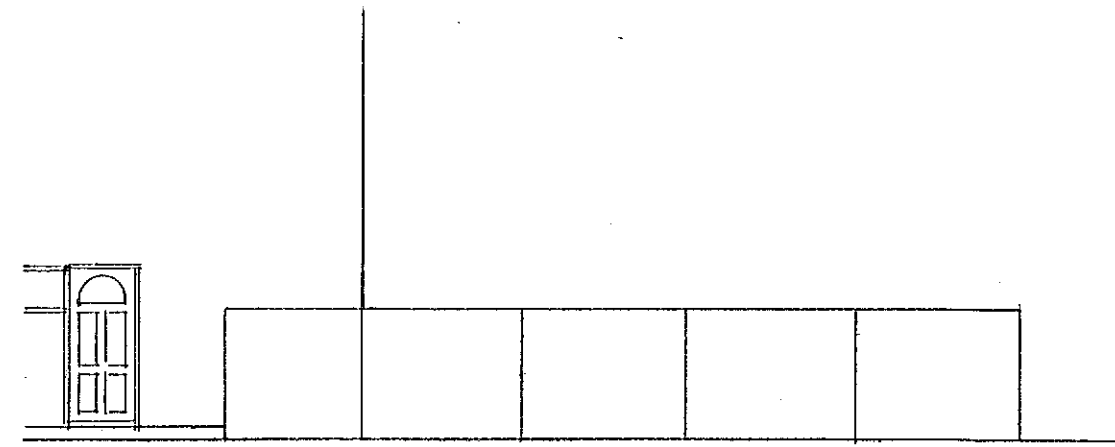


colebrook road
1 : 100

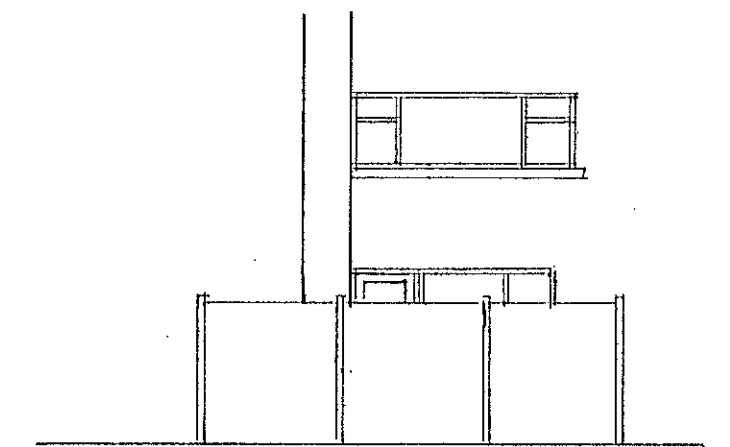

west

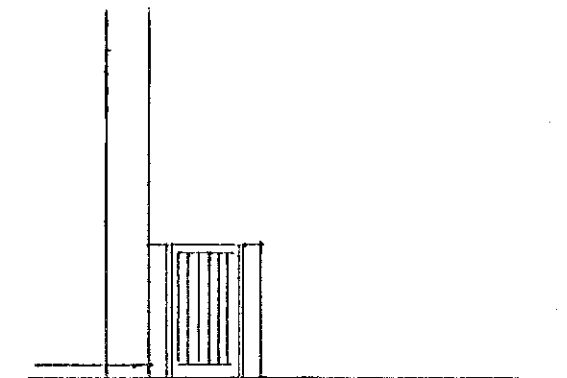


east

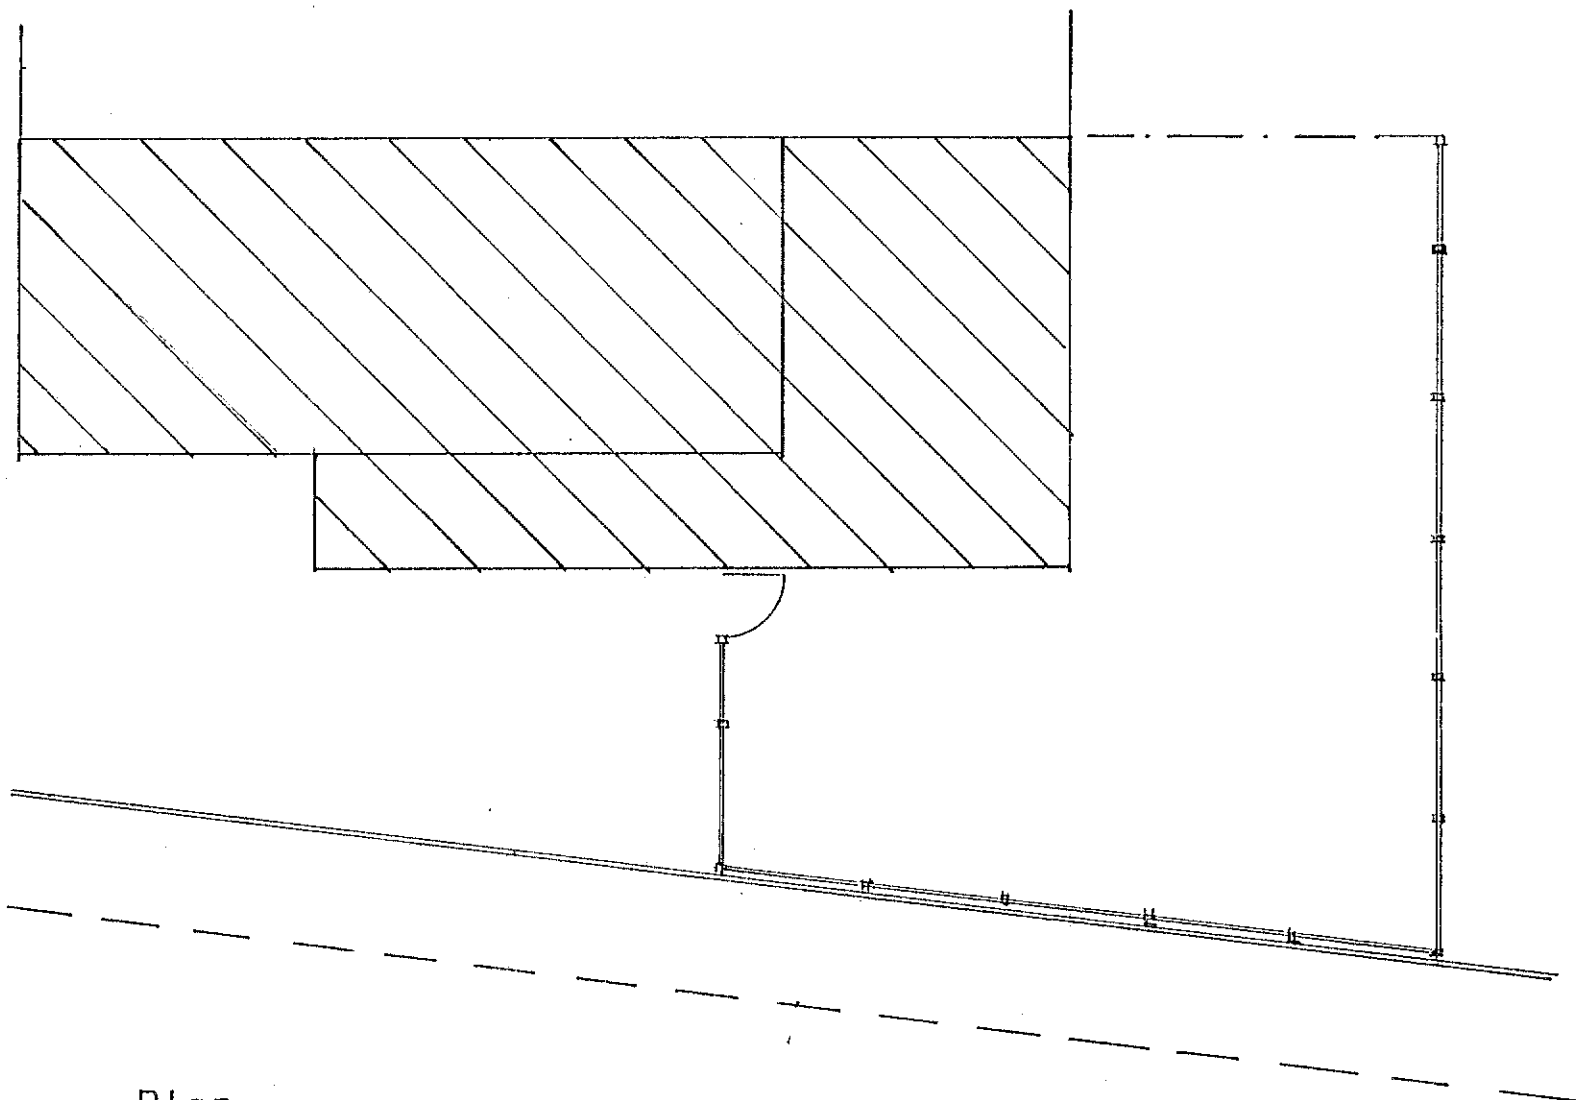


Plan
1 : 100


Proposed

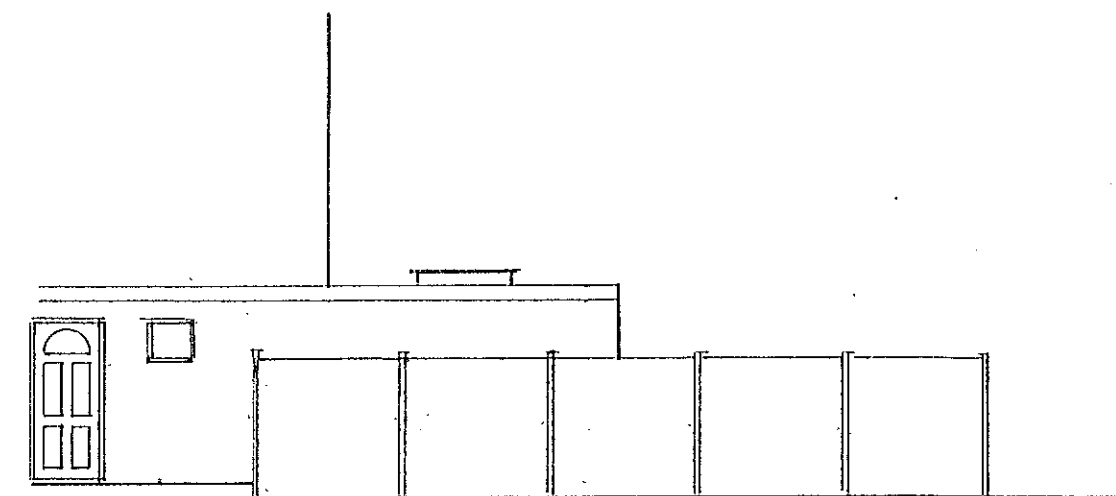

colebrook road
1 : 100

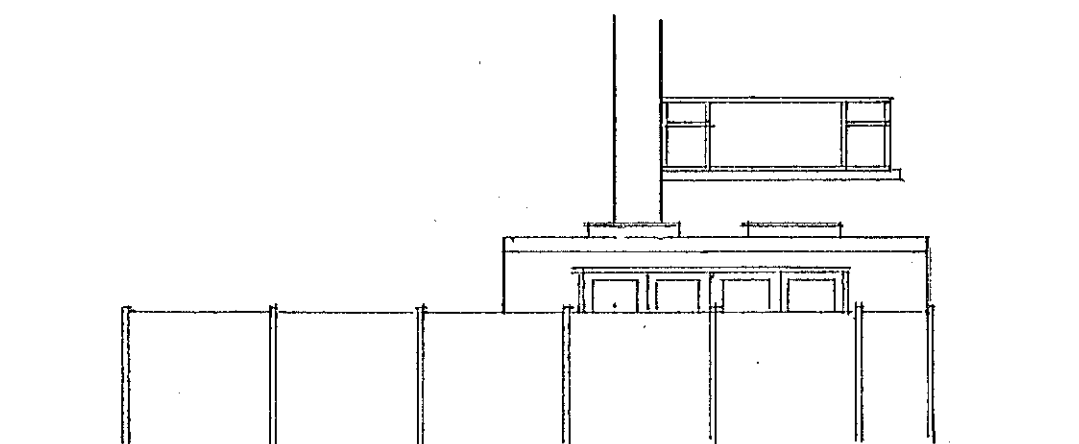

west

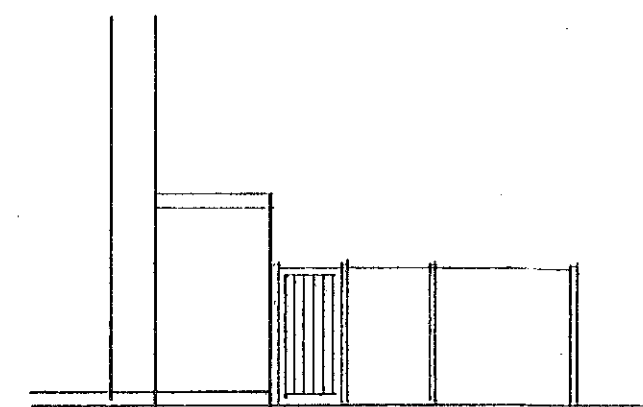

east

sheet 3 of 3

PROPOSED BOUNDARY FENCE AT 34, COLEBROOK ROAD, LITTLEHAMPTON
FOR MR. M. MOSS. AND MISS. T. TAYLOR.

Bryan Butcher
Rainbow Cottage
Nyetimber Lane
Bognor Regis PO21 3JX
01243 266871
07973 233442
bryan.butcher@btinternet.com
www.bryanbutcher.com