


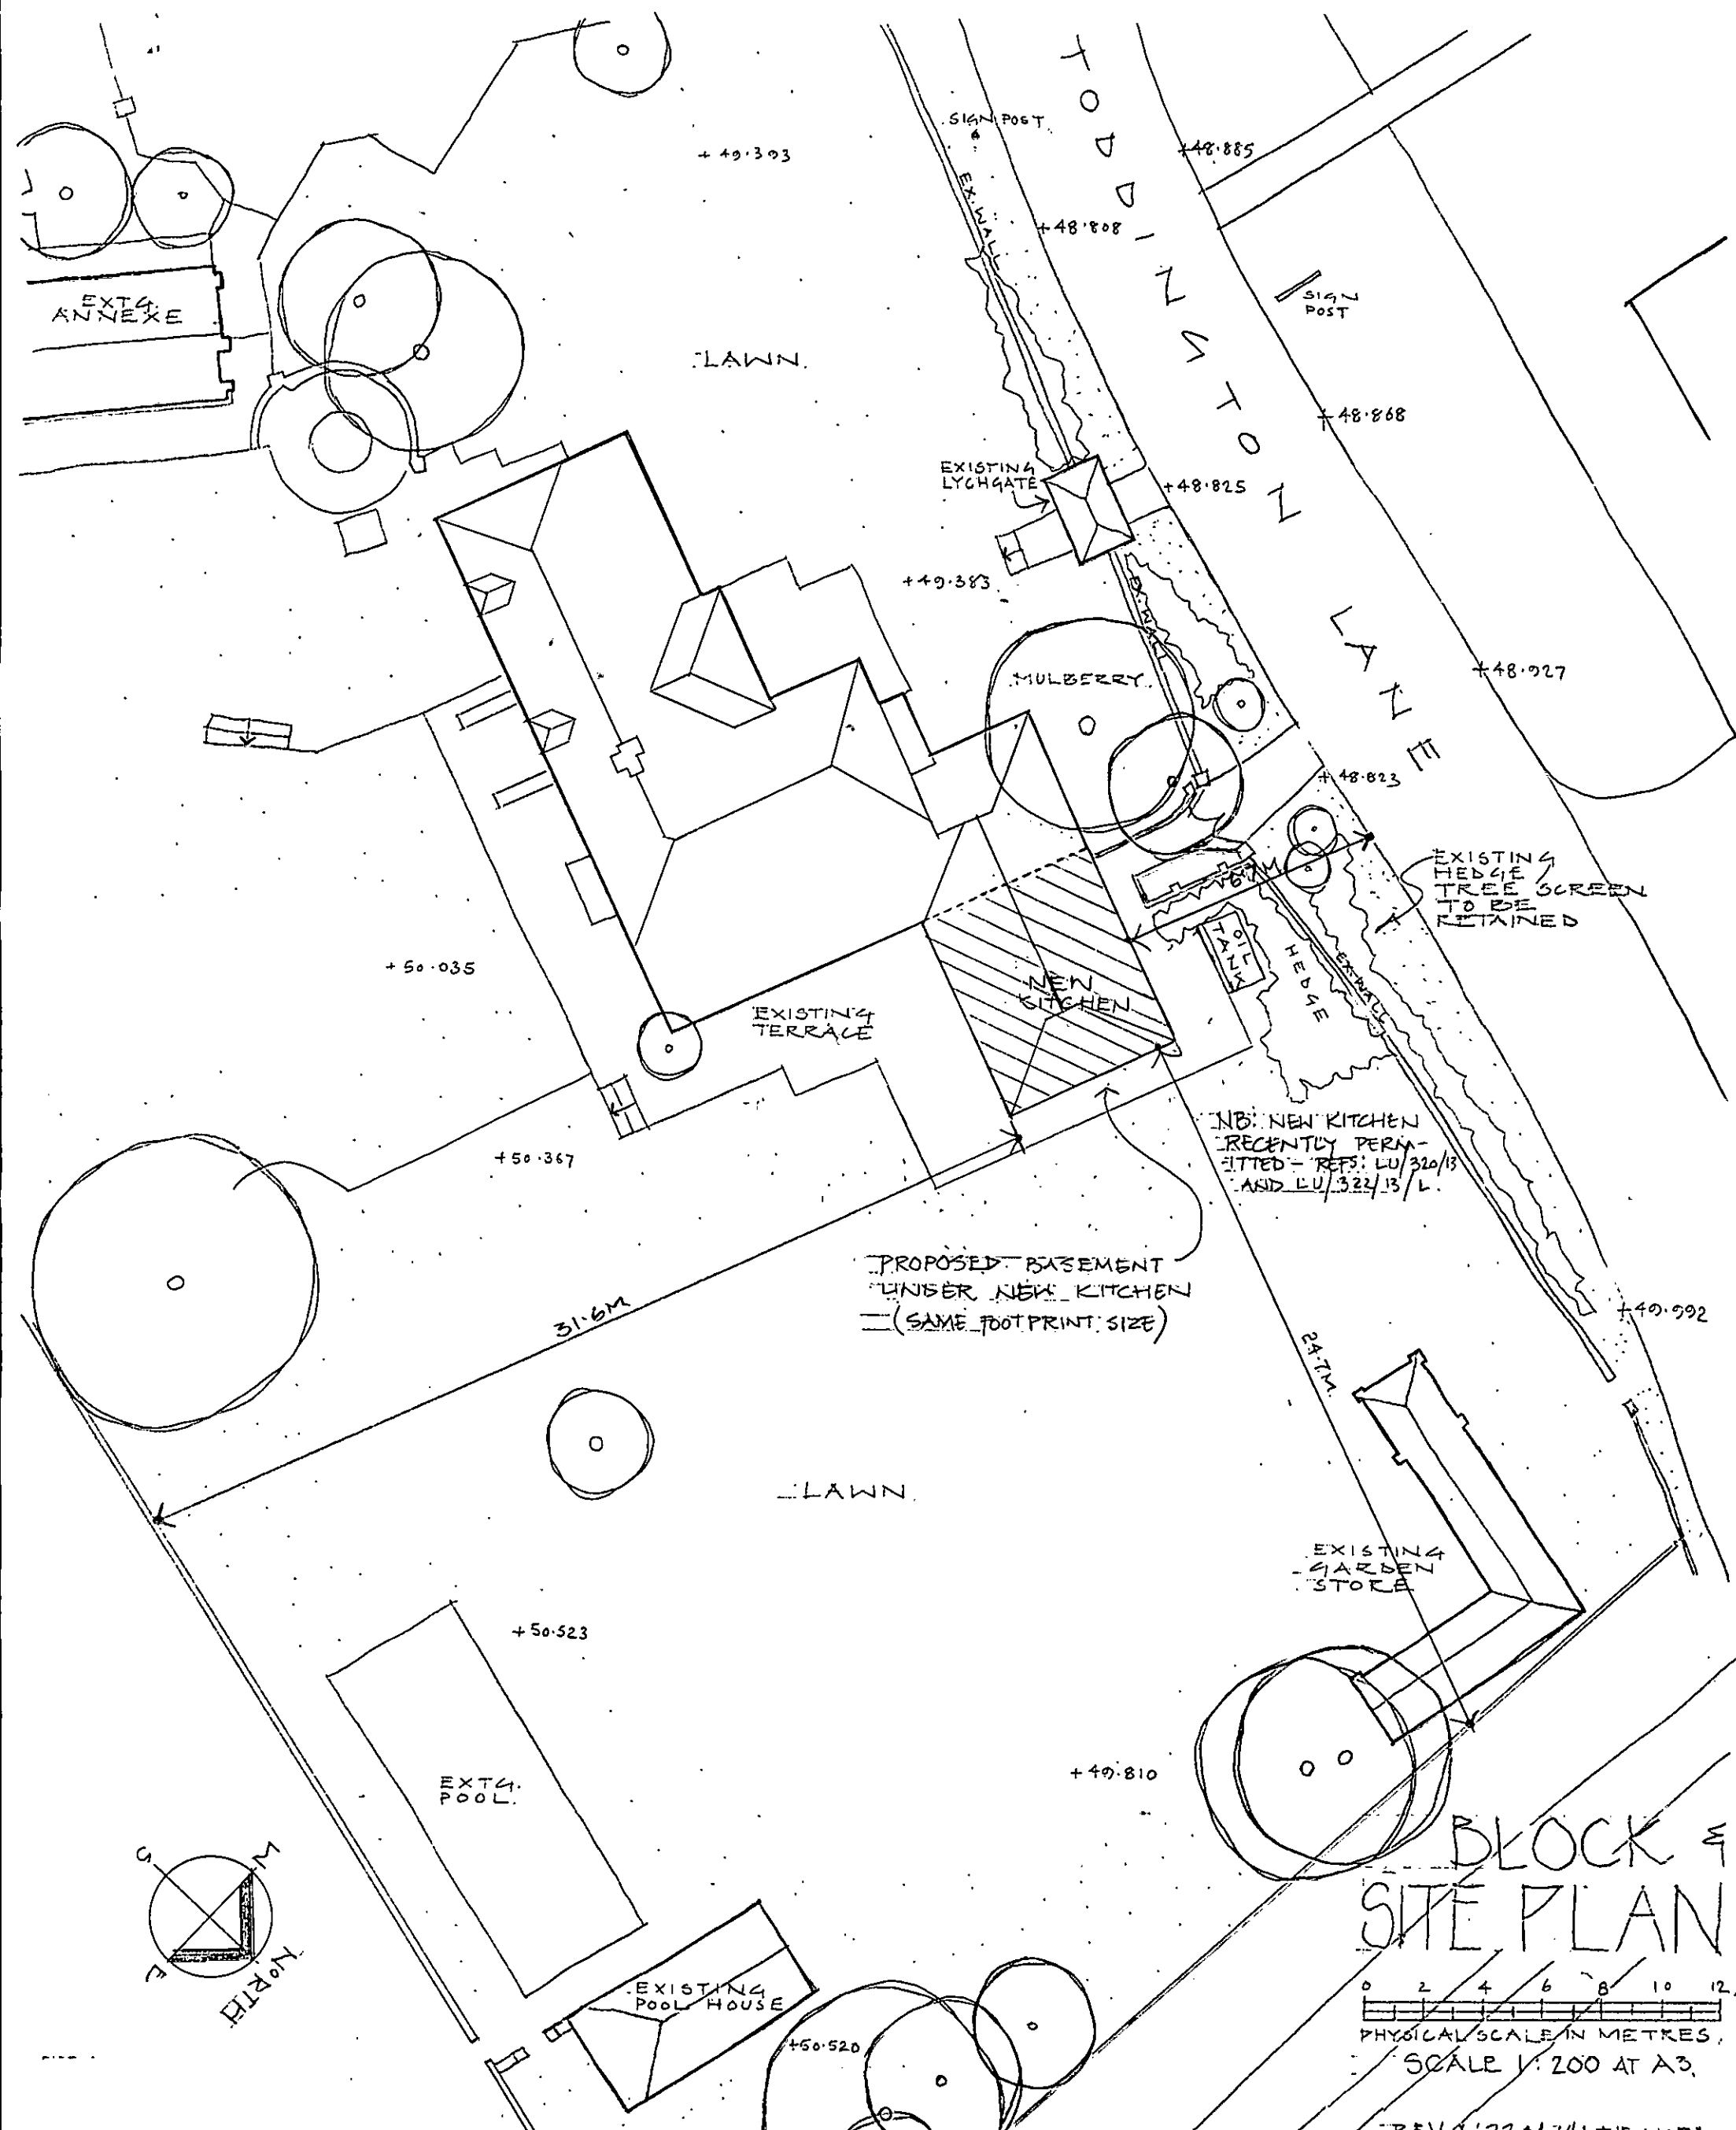

A PROPOSED NEW BASEMENT UNDER THE NEW KITCHEN AT TODDINGTON HOUSE
 LITTLEHAMPTON
 FOR MR & MRS. M. WAROM © 28th MARCH 2014
 JOB N° 740 DRWG. N° 102^A

NEIL HOLLAND ARCHITECTS
 7 Maltravers Street - Arundel
 West Sussex - BN18 9AP
 Tel 01903 882923 - Fax 01903 884202
 Email office@neilhollandarchitects.co.uk
 www.neilhollandarchitects.co.uk
 Registered in England & Wales Number 03232174