


This drawing has been prepared for the purpose of gaining planning permission only and does not purport to be a working or contractual drawing and should not be used for any building or contractual purposes.
This drawing has been prepared based on survey drawings and information prepared by others.
All dimensions and levels on all drawings must be checked and verified on site before commencement of works.

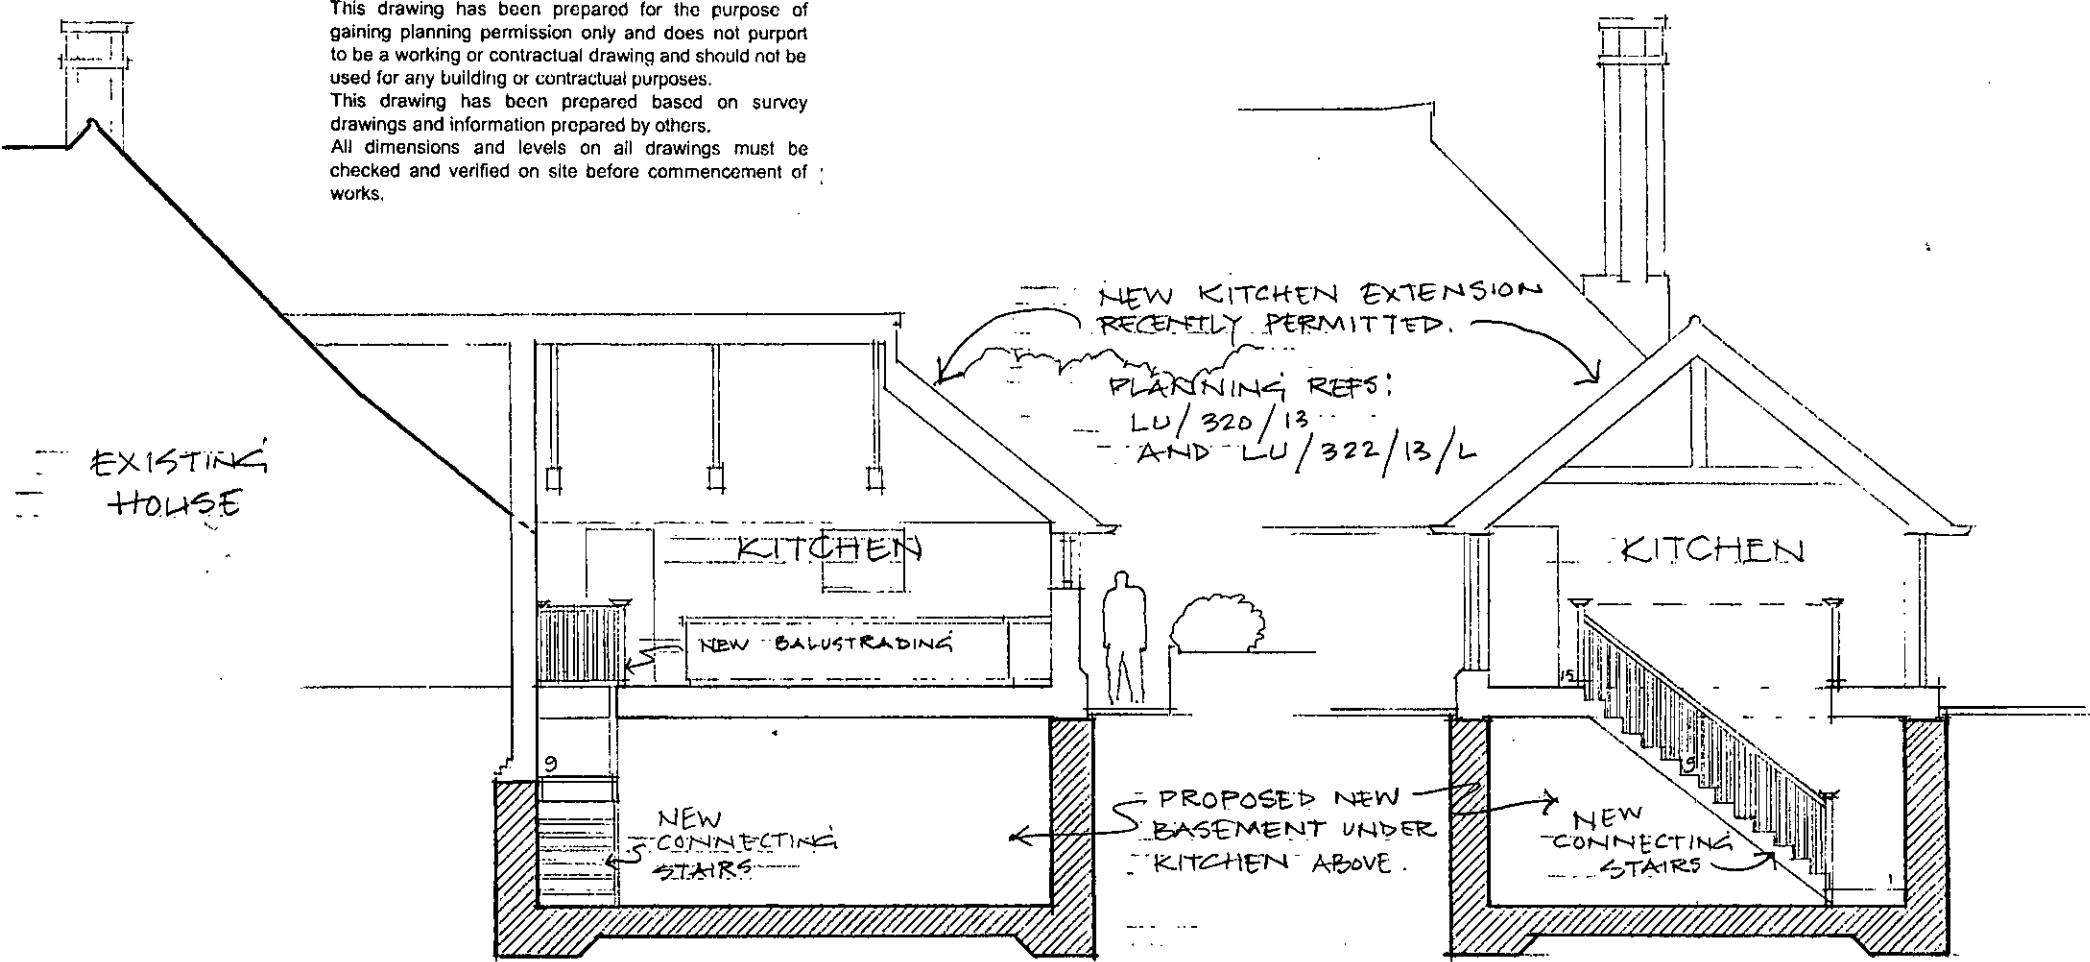


LONG SECTION A-A

SCALE 1:100

SHORT SECTION B-B

SCALE 1:100

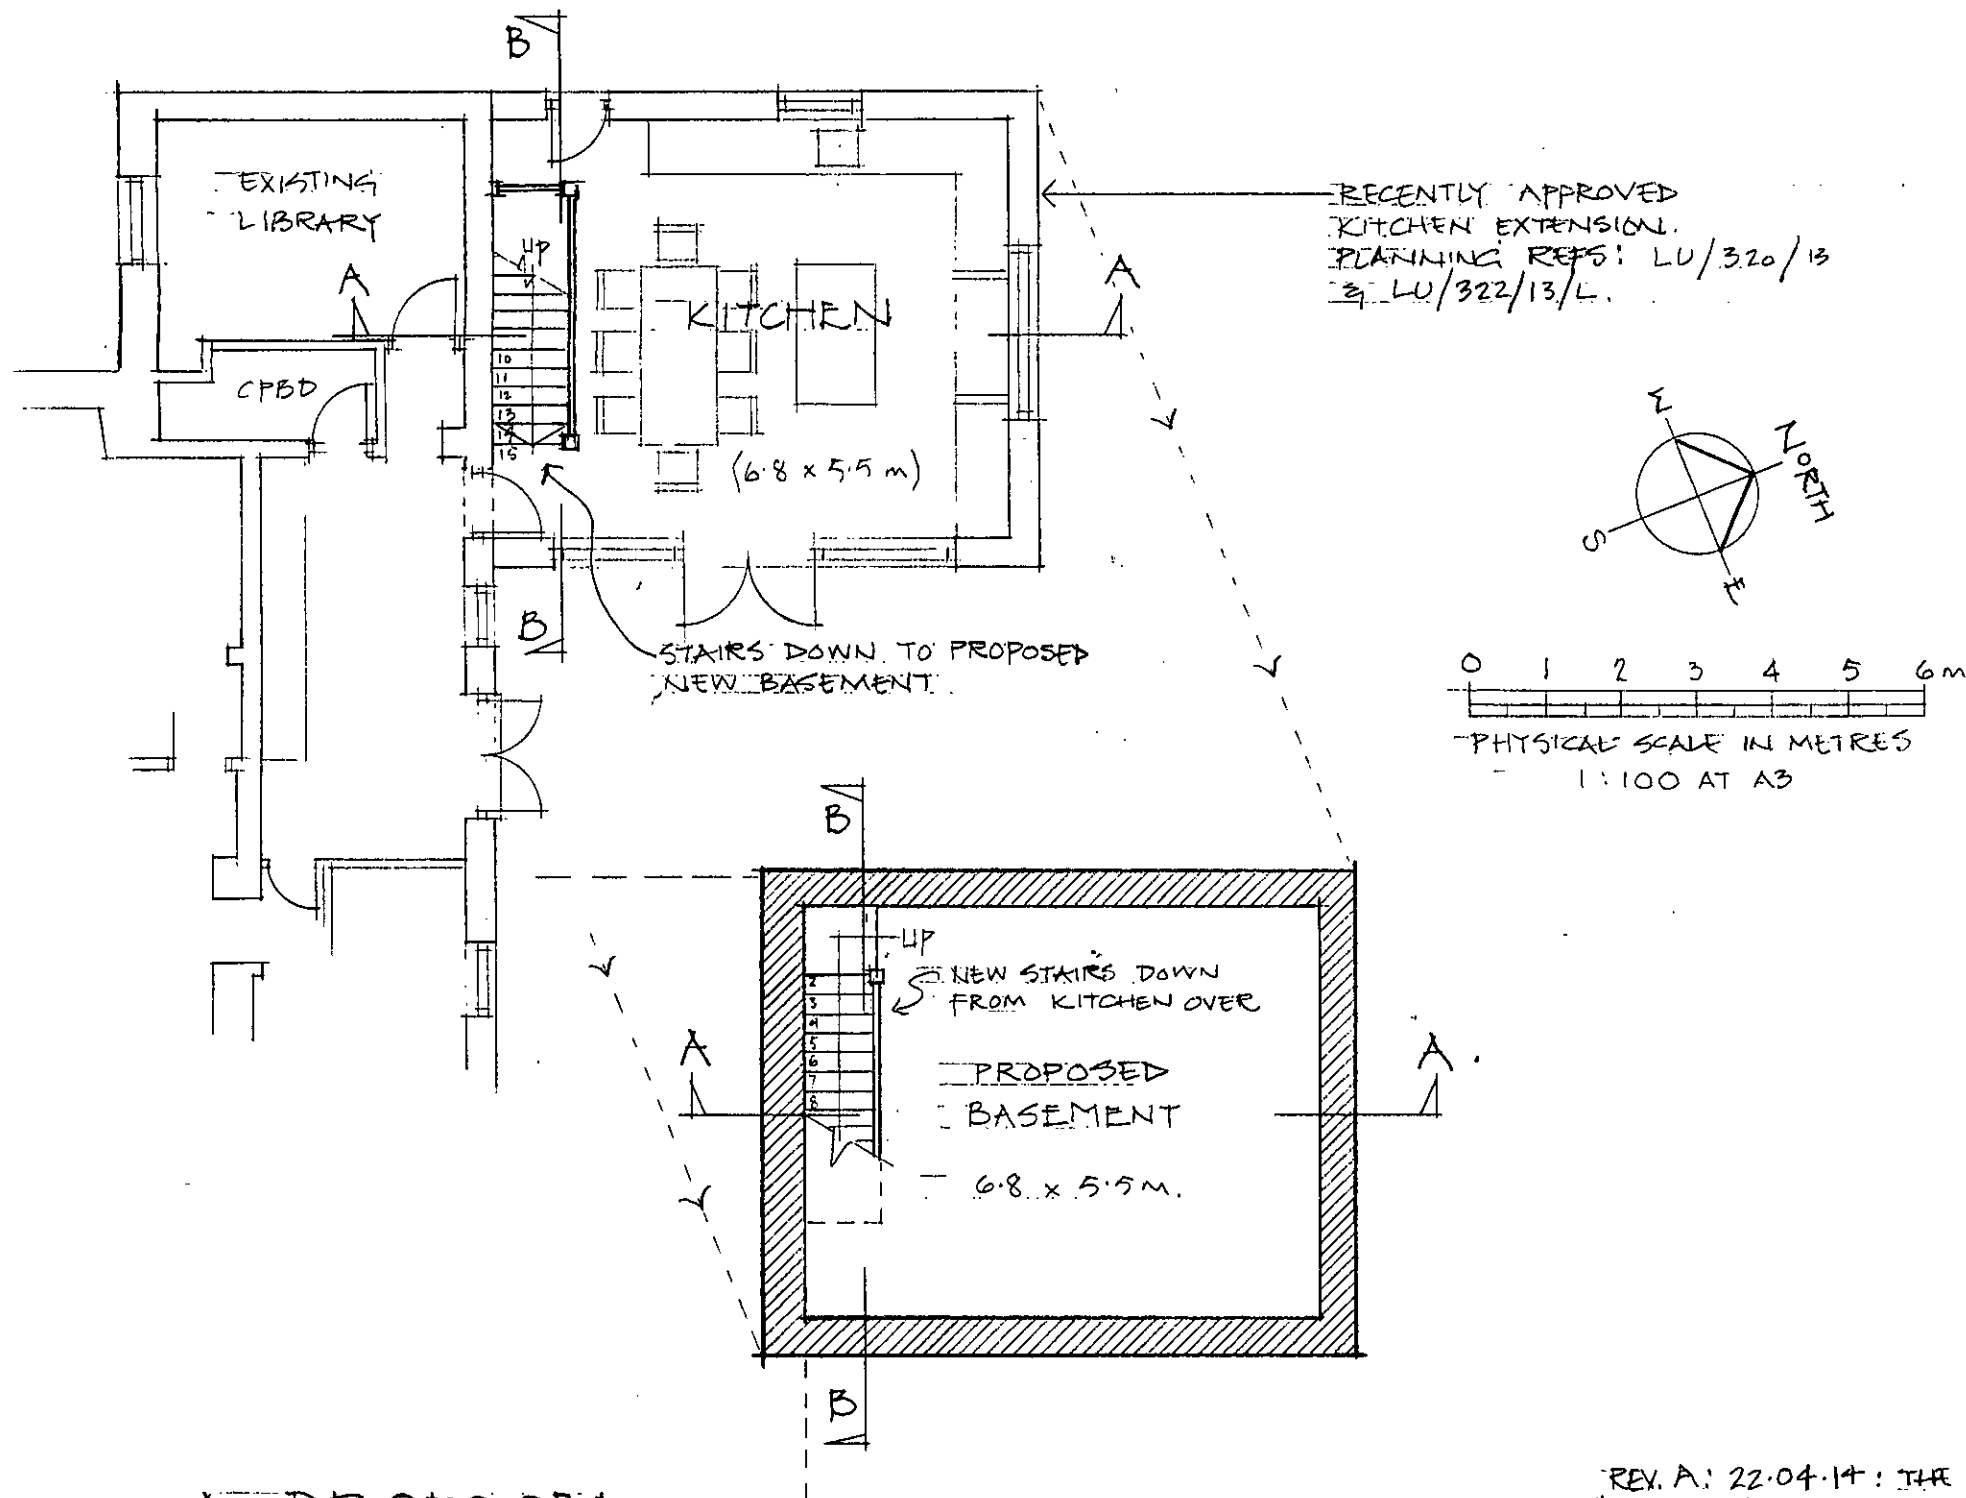

A PROPOSED
NEW BASEMENT UNDER THE NEW
KITCHEN AT TODDINGTON HOUSE
LITTLEHAMPTON
FOR MR & MRS. M. WAROM © 19th MARCH 2014
JOB N° 740 DRWG. N° 103A

REV. A: 22.04.14: THE WORD
"PROPOSED" ADDED TO TITLE

NEIL HOLLAND
ARCHITECTS

7 Maltravers Street · Arundel
West Sussex · BN18 9AP
Tel 01903 882923 · Fax 01903 884202
Email office@neilhollandarchitects.co.uk
www.neilhollandarchitects.co.uk
Registered in England & Wales Number 03232174