

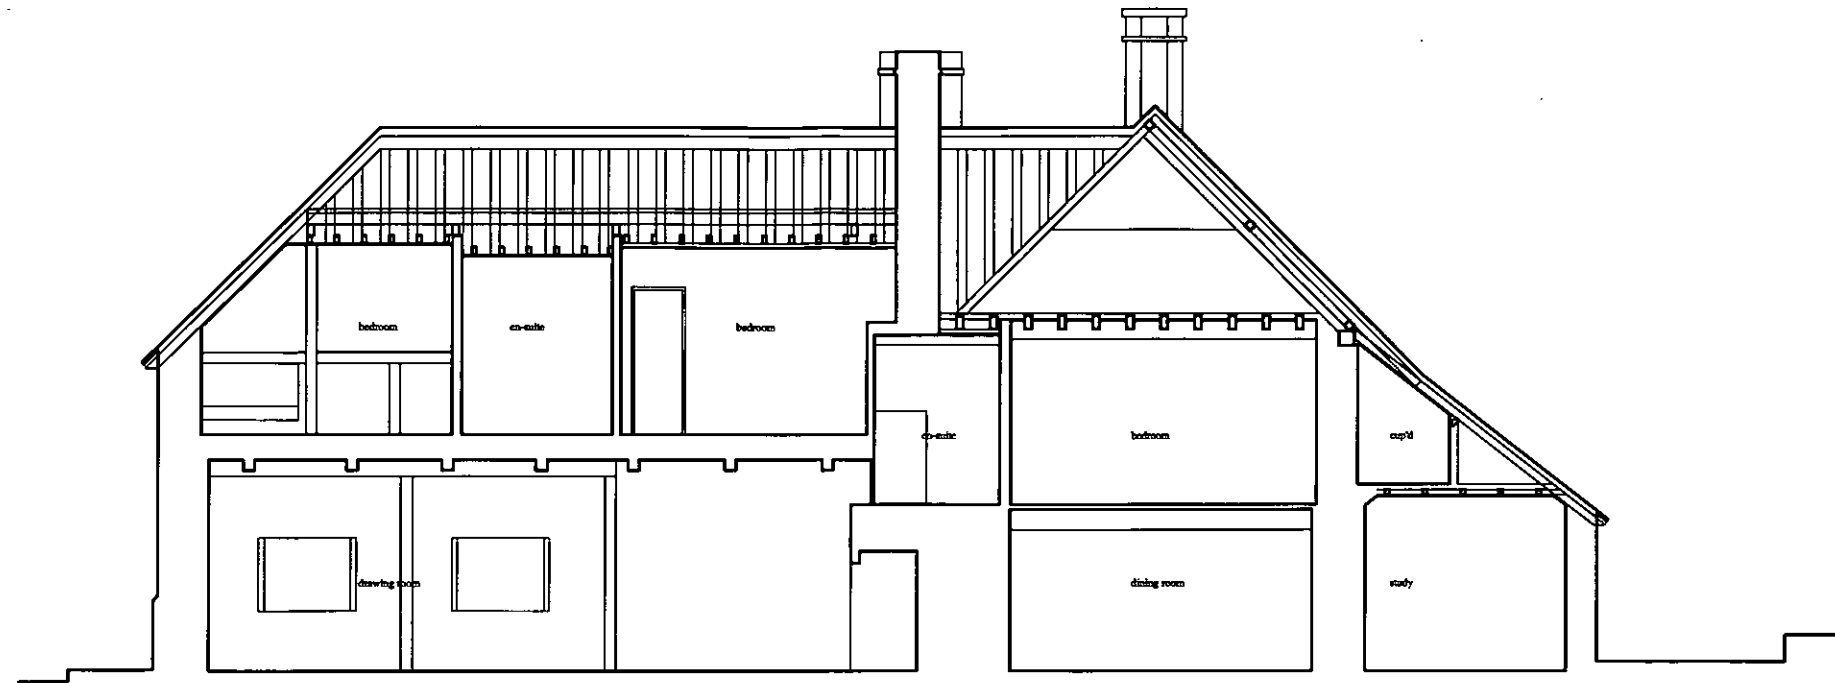


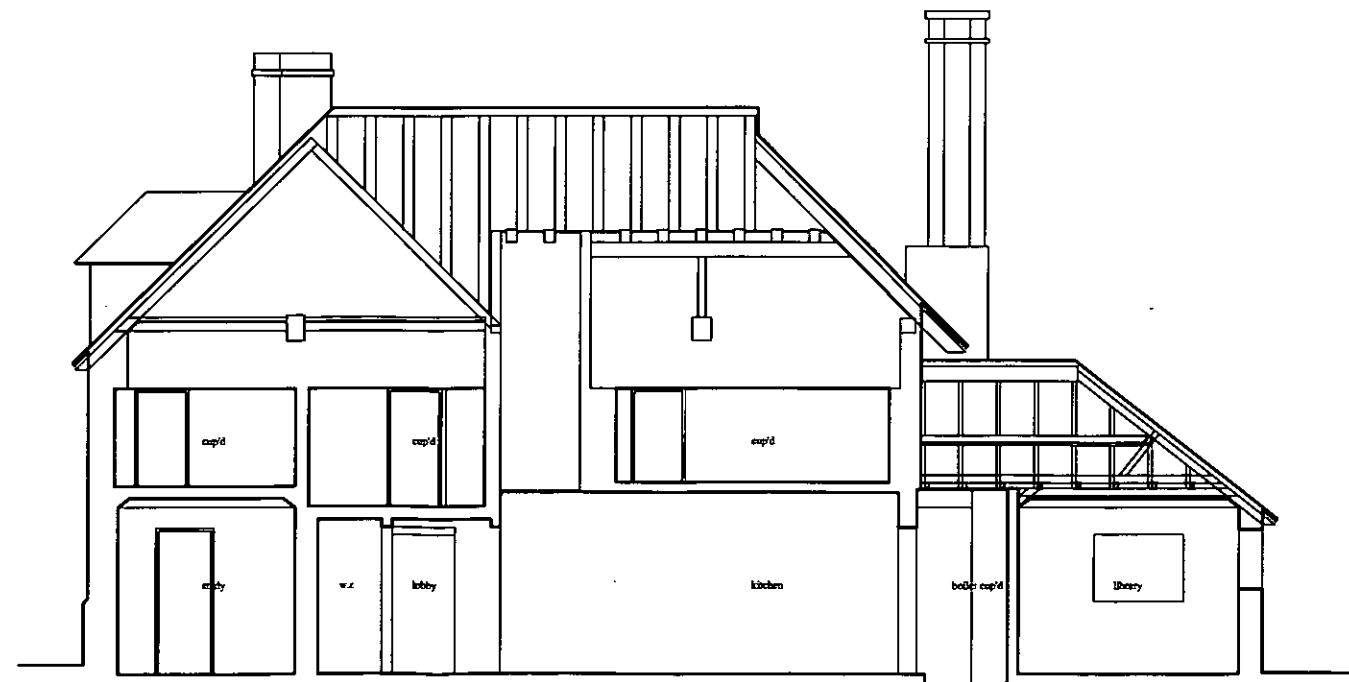

longitudinal section through main house 1:100 AT A3

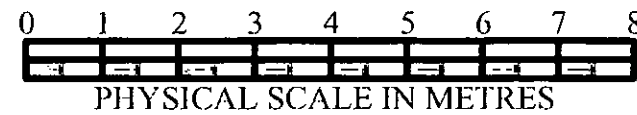

cross section through main house 1:10 AT A3

AS EXISTING SECTIONS

**WATKINS WOOD
SURVEYORS**
37 North Street
Emsworth
Hampshire PO10 7DA
Tel : (01243) 371956
Fax : (01243) 379009
admin@watkinswoodsurveyors.co.uk

MEASURED SURVEY
Taddington House, Taddington Lane
Lymington, West Sussex
Mr & Mrs Warom

Drawn by: AA Checked by:

Scale: Metric Date: 28.01.10

Job No: 4026 Drawing: EX03A SHT 3/3

Rev A - "As Existing" added 22.04.14