



BS SLOPE SIZE	PERCENTAGE BY MASS PASSING	
	LAYING COURSE SAND	JOINT FILLING SAND
5mm	90-100	90-100
2.36mm	75-100	85-100
1.18mm	55-90	75-100
600 μ	35-59	60-79
300 μ	8-30	12-40
150 μ	0-10	0-10

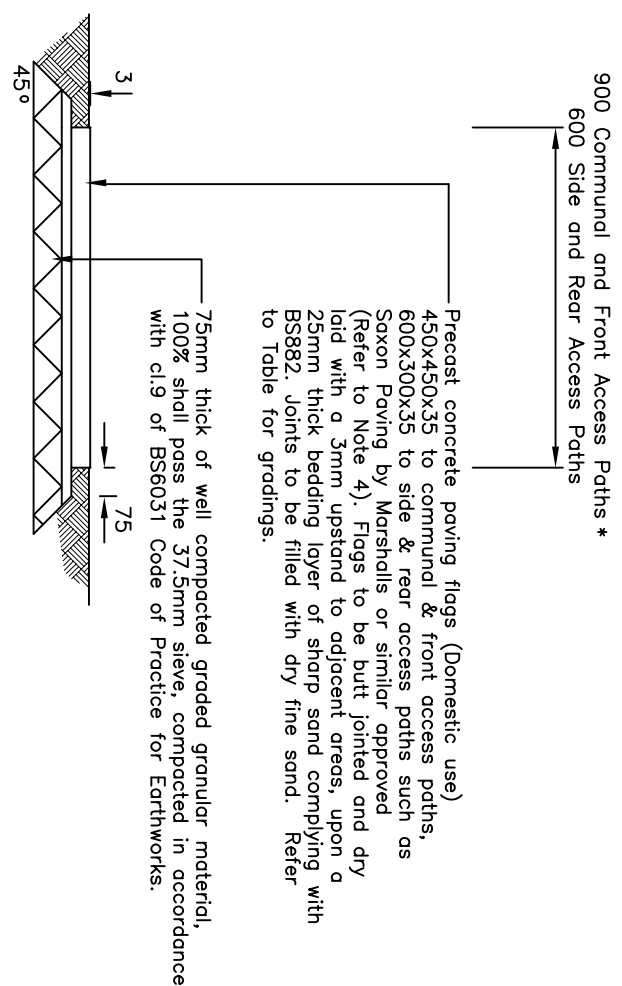


Paving Flags

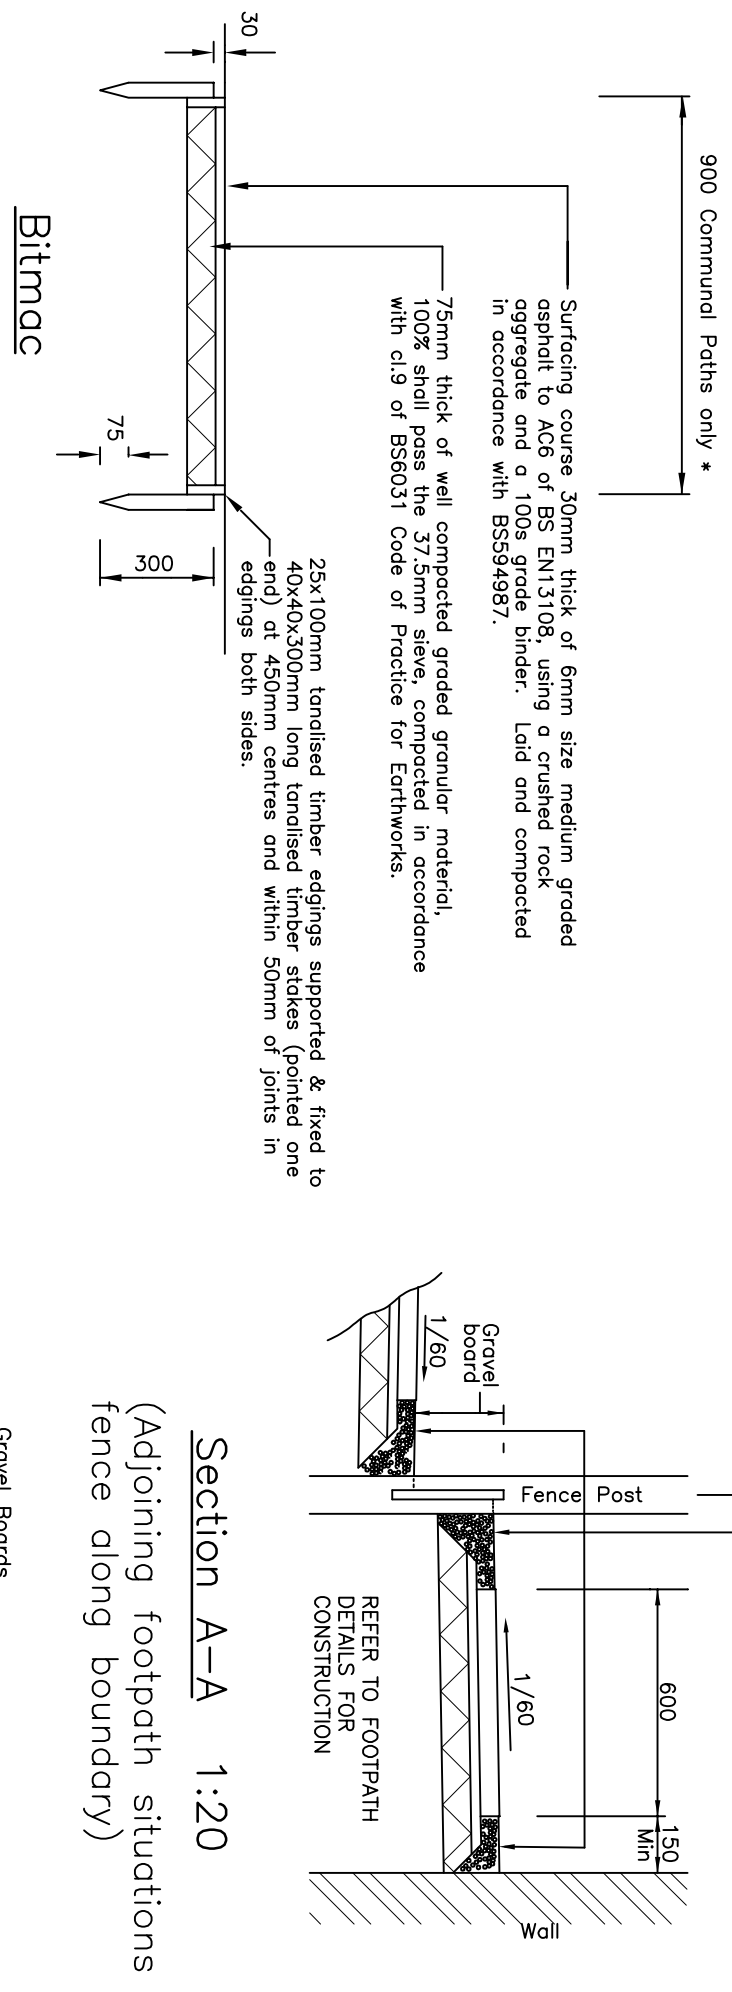

Section A-A 1:20

(Adjoining footpath situations with fence along boundary)

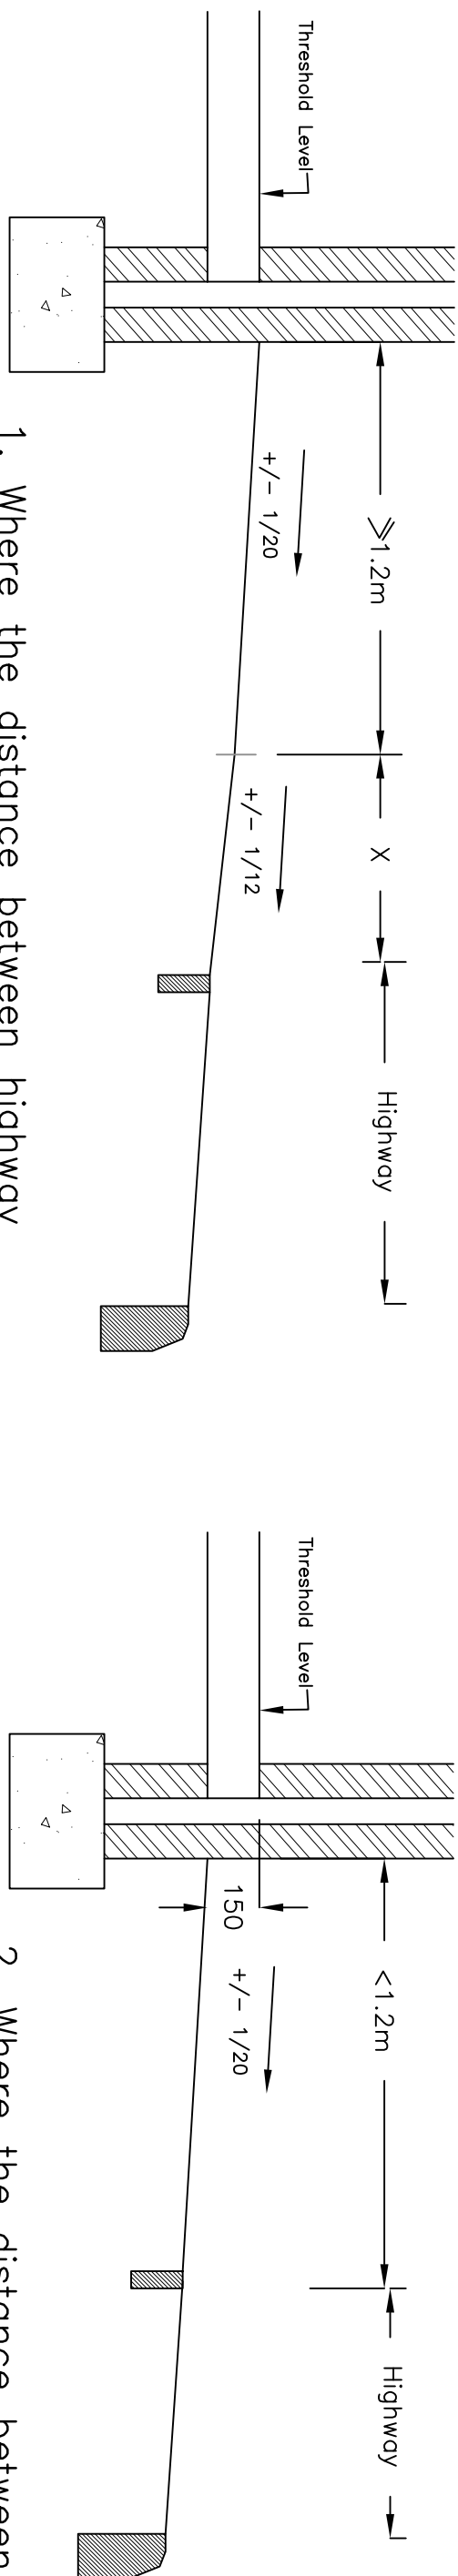

1. Where the distance between highway and building is greater than 1.2m

FLUSH THRESHOLD CRITERIA 1/20

1. When X exceeds 5 metres a second 1200mm level landing is introduced.
2. The differences in levels are calculated by assuming the platform slopes at 1/20 and the ramp slopes at 1/12
3. A stepped approach in the X dimension is permissible.
4. Refer to Engineers Layout for details of Levels, steps etc.

BS SIDE SIZE	PERCENTAGE BY MASS PASSING	
	LAYING COURSE SAND	JOINT FILLING SAND
5.00mm	90 - 100	90 - 100
2.36mm	75 - 100	85 - 100
1.18mm	55 - 90	75 - 100
600 μ m	35 - 59	60 - 79
300 μ m	8 - 30	12 - 40
150 μ m	0 - 10	0 - 10

Communal Rear Access Paths

2 No. 450mm x 450mm x 25mm thick paving flags
to be set in a bedding layer made of
75% 10mm size graded good granular material
100% shall pass the 3.75mm sieve, compacted in accordance
with cl.9 of BS5931 Code of Practice for Earthworks.

10mm non size graded infill (fine shingle)
between path and wall as shown.

Boundary Line

Good quality turf
thick of 100mm
thick of 100mm

Wall

<300mm

45°

100


Communal Rear Access Paths

Section A-A 1:20

(Adjoining footpath situations without fence along boundary)

FOOTPATH DETAILS

Refer to the Engineering Layout and Hard Landscape Drawings.

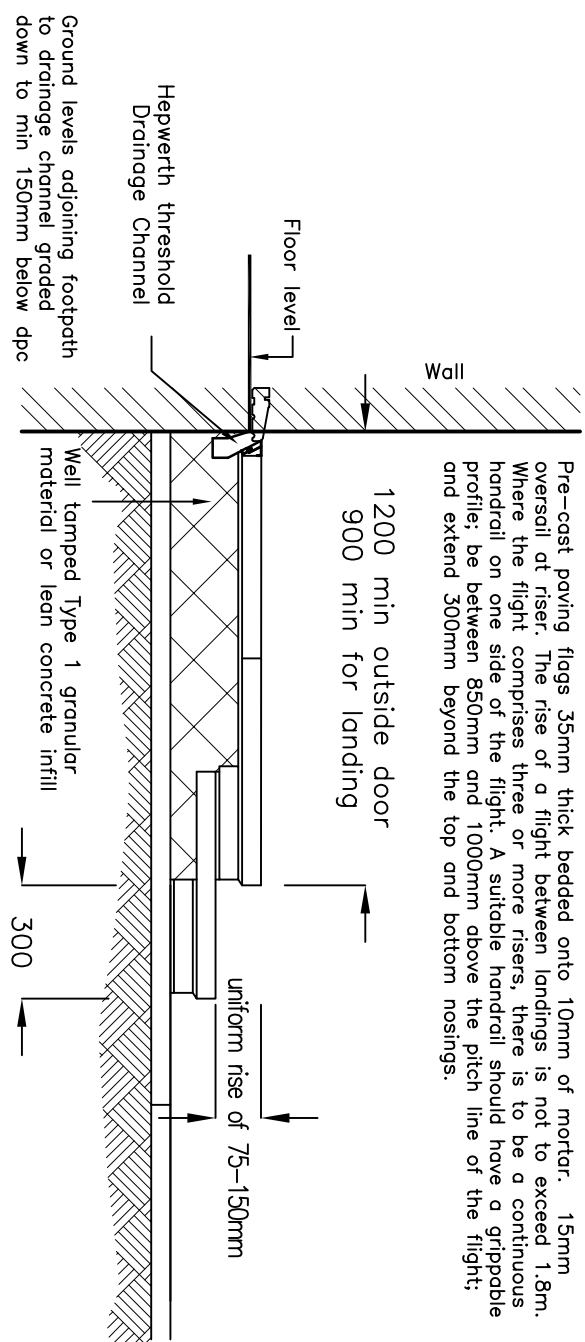


Section C-C

MAIN ACCESS ENTRANCE 1/20


level Thresholds (Refer To Site Detail Manual-Detail EX01B)

Only to be used where 2 or fewer steps are required. Where 3 or more steps are required, a wall and Handrail will be installed. See engineering layout, structural engineering details and hand landscaping drawing for positions of steps, walls and handrails.

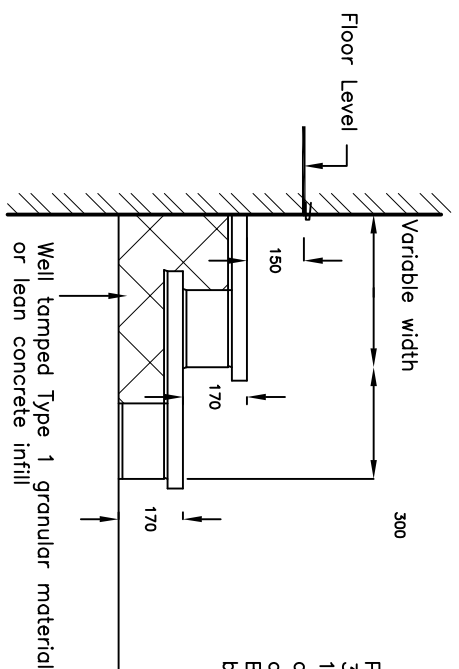

SECTION B-B

SECONDARY/PATIO ENTRANCE 1/20

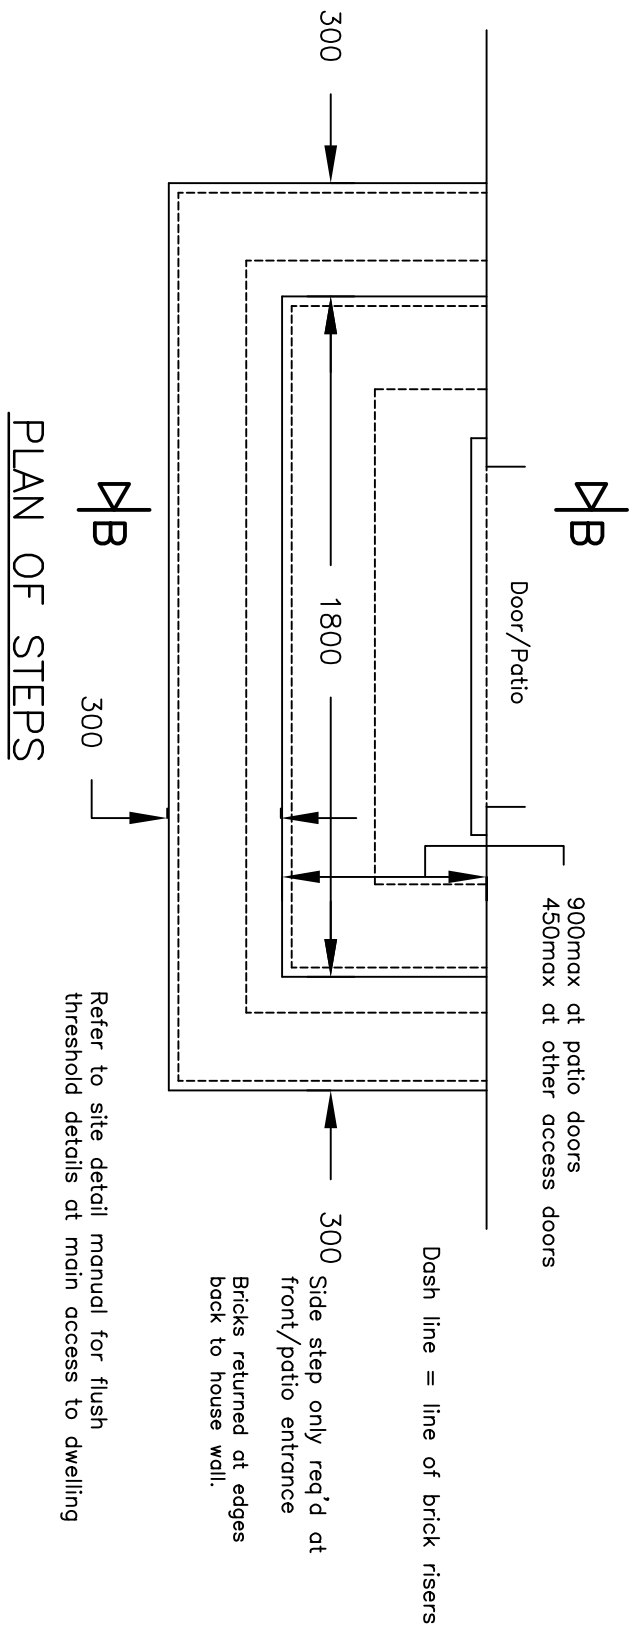


PLAN OF STEPS

Refer to site detail manual for flush threshold details at main access to dwelling

TYPICAL PRIVATE FOOTPATH ACCESS LAYOUTS 1/50

Refer to Hardlandscaping Layout for details of footpaths, ie., location & material type

Bracketed dimensions refer to Rental accommodation

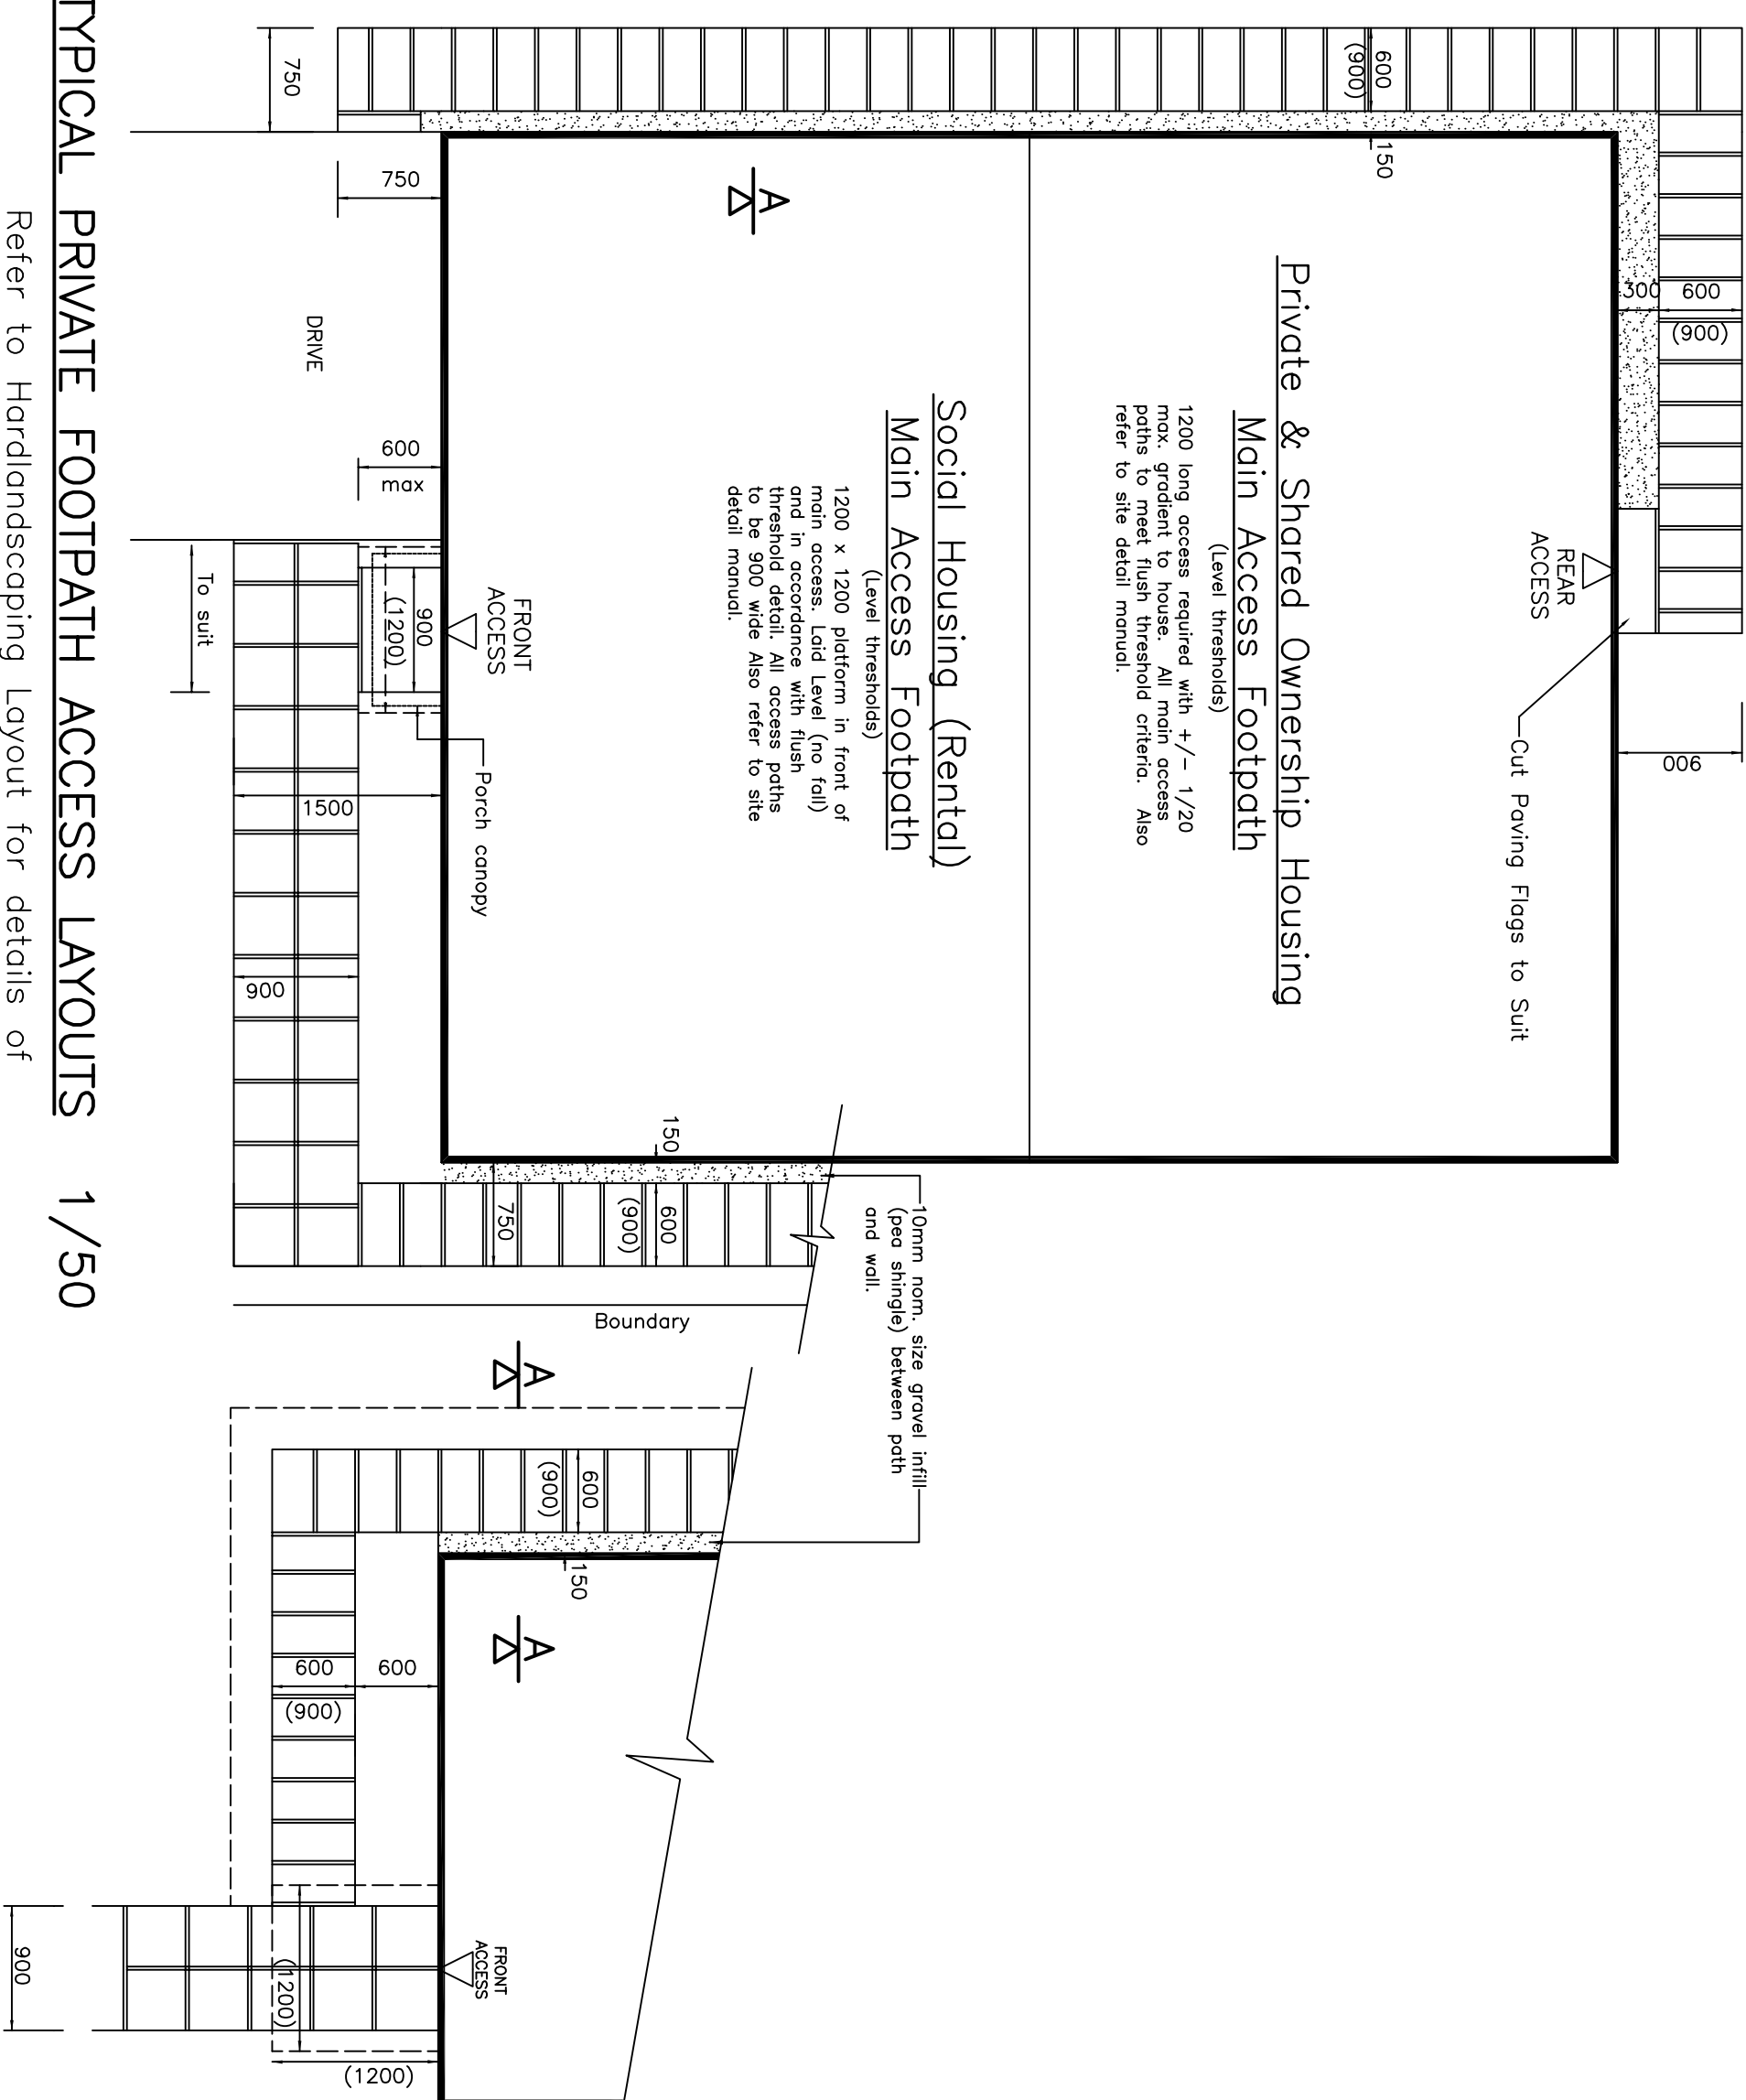

GENERAL NOTES

1. The topographic formation level (FL) shall be free of vegetation, rocks and boulders. The FL shall be of uniform elevation.
2. The topography FL shall comprise one pass of the designated roller to minimise any subsequent settlement.
3. Additional material required to make up levels in fill or soft areas beneath footpaths shall be a well compacted granular material with BS6301 Code of Practice for Earthworks.
4. Precast concrete paving flags for domestic use may be non - BS referenced but shall be hydraulically pressed and manufactured using the same process as BS6700 paving flags. They may be used (450x450x50, 600x600x50).

* Refer to Hard Landscape and Engineering Layout drawings

Rev	Date	Details	By

Highway Authority Approval Date	Highway Authority Approval Date

between 1000 hours and 1600 hours, and a parking space may not be indicated on site. Any discrepancy of more than 10% will be considered a breach of the contract. The drawing is the copyright of Bovec Homes Ltd. and is not to be copied or reproduced without the written permission of Bovec Homes Ltd.



BOYS HOMES

Bovis Homes Limited
South East Region.
The Manor House,
North Ash Road,
New Ash Green, Longfield,
Kent, DA3 8HQ.

Tel: 01474 872427
Fax: 01474 876323
DX: 41950 New Ash Green 2

SITE	
HAMPTON PARK LITTLEHAMPTON, WEST SUSSEX	
DRAWING TITLE	
PRIVATE FOOTPATH DETAILS	
DRAWN BY	DATE
MM	NOV 2015
SCALE	CHECKED/DATE
AS SHOWN	LITL-508
	REV