



- <300mm Timber gravel boards fixed to timber post using galvanised clips
- 300–600mm Concrete gravel boards supported in slotted concrete posts
- >600mm Retaining wall required

A 50x50x450mm long tonalised stake to be driven into the ground on ownership side of fence at midspan along timber gravel boards between posts. Gravel boards to be securely fixed to stake to prevent warping.


Gravel Boards (gb)

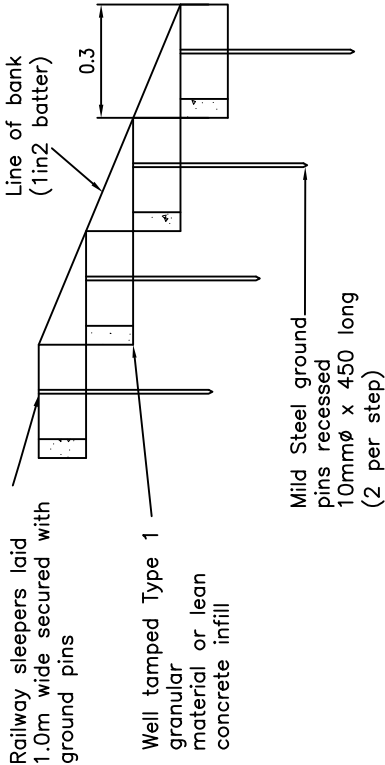

Railway Sleeper Steps Detail (rs)
1/20

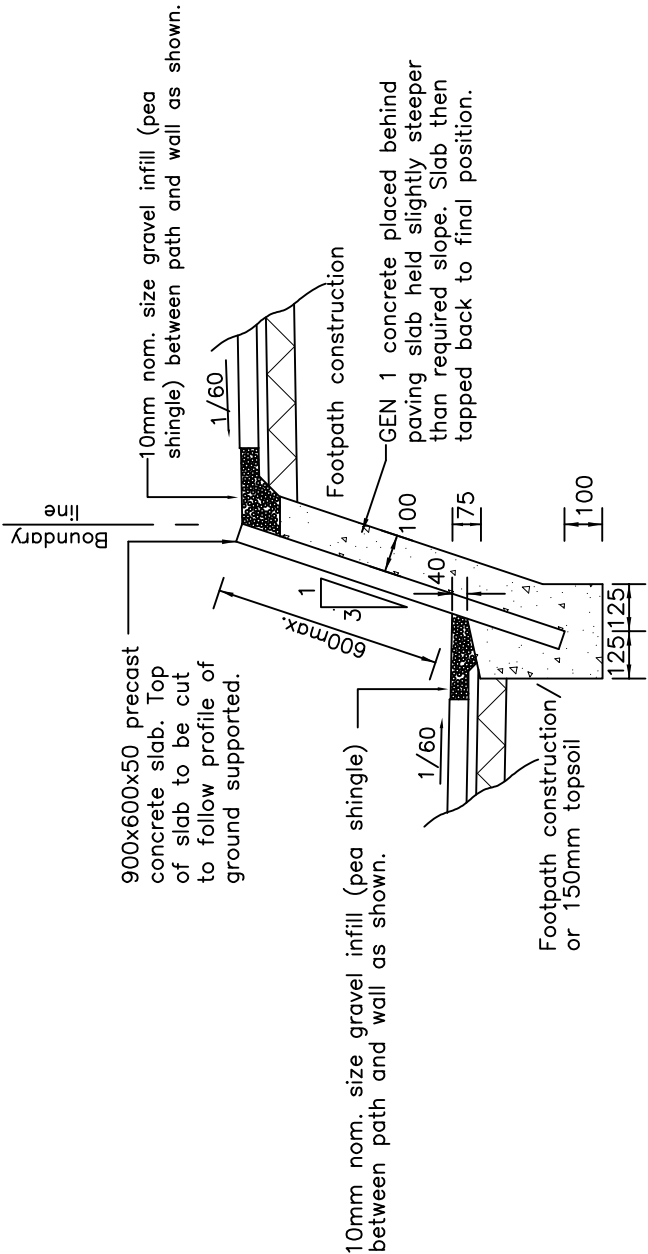

SLAB ON EDGE RETAINER (se)
1/20

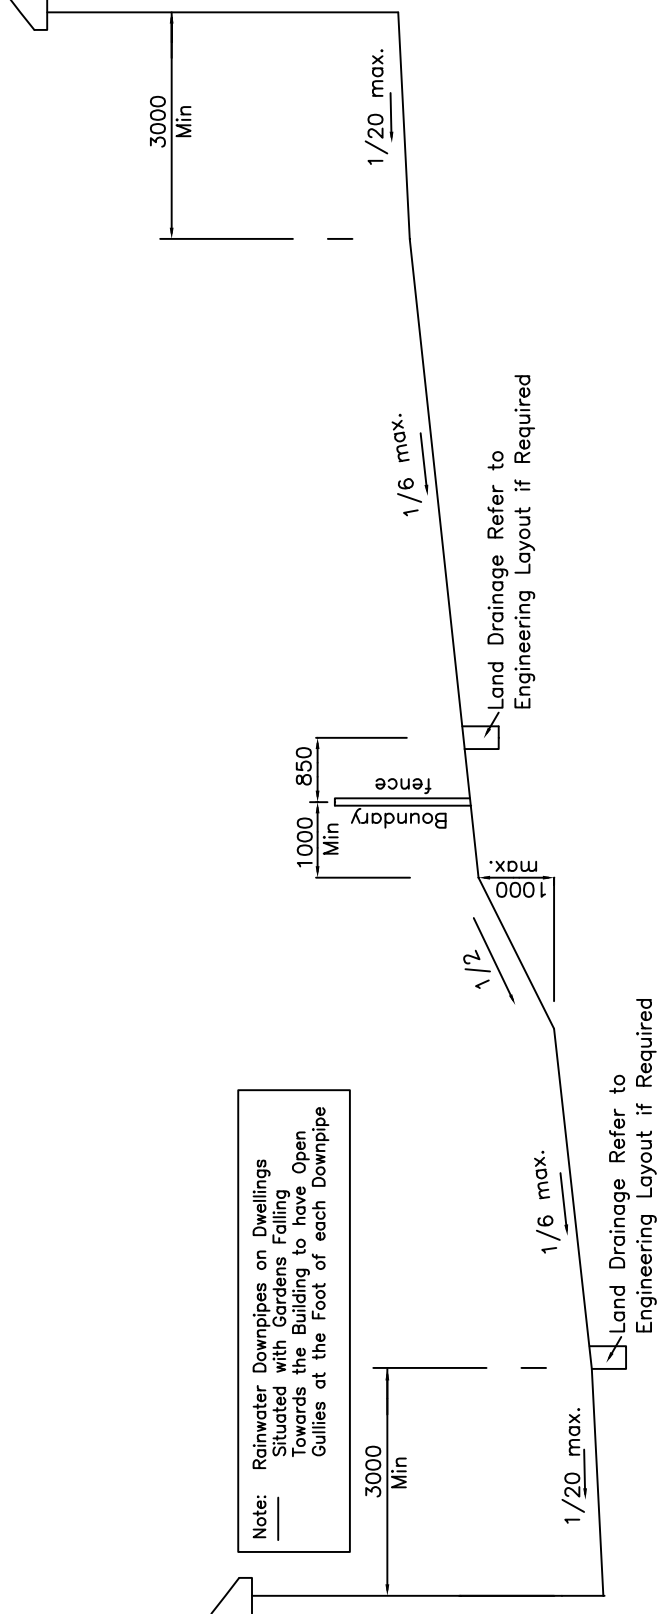

TYPICAL SECTION THROUGH REAR GARDENS ON STEEP SLOPES 1/100


Refer to Engineering Layout Drawings for regrade levels and drainage

- GENERAL NOTES
- Additional material required to make up levels in fill or soft areas shall be a well graded granular material and shall be laid and compacted in accordance with BS6031 Code of Practice for Earthworks.
 - Precast concrete paving flag for domestic use may be replaced with a slab which shall be hydraulically pressed and manufactured using the same process for BS7263-Pl.1. For commercial use only BS 600x600x50)


* Refer to Engineering Layout drawings

Refer to structural Engineering drawings for details of masonry type retaining walls.

THE DIMENSIONS BELOW ARE MINIMUM ASSUMING AVERAGE SOIL CONDITIONS. ALL DIMENSIONS ARE IN MILLIMETRES.					
MAXIMUM HEIGHT ABOVE GROUND LEVEL	H	1200	1600	1800	2000
UNLOG DIAMETER	D	100	125	150	200
MINIMUM DEPTH OF EMBEDMENT	E	630	845	940	1050
OVERALL LENGTH OF LOG		1830	2440	2740	3050

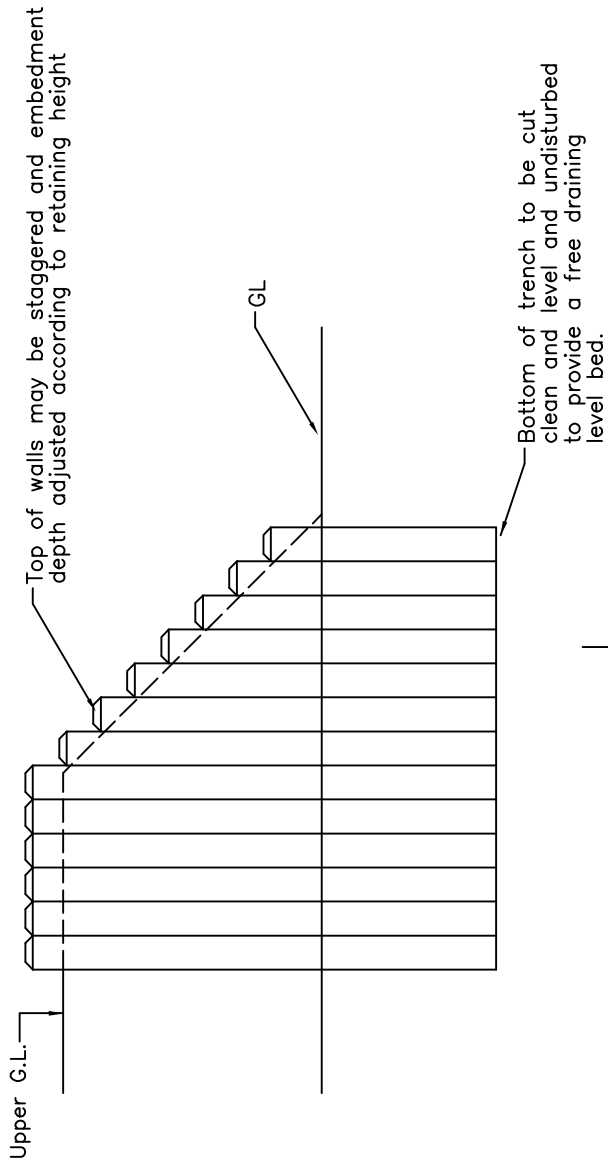

LOG RETAINING WALL (lw) 1/20

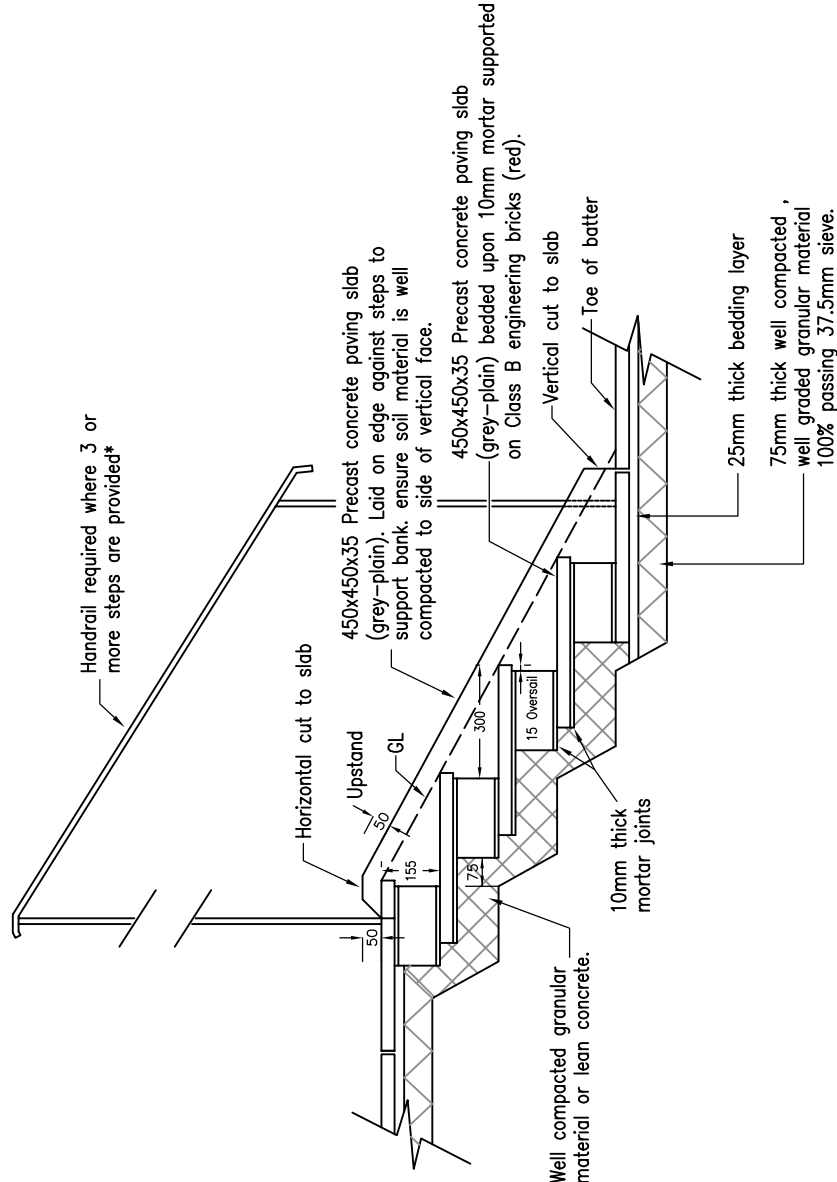

REAR GARDEN STEP DETAIL 1/20

Rev	Date	Details	By
Drainage Authority Approval Date			
Highway Authority Approval Date			
Do not scale from this drawing. Use written dimensions only. When shown relationships between slab levels and ground levels are to be checked on site. Any discrepancy or misinterpretation must be reported to the Design and Engineering Director. Note: This drawing is the copyright of Bovis Homes Ltd.			

BOVIS
HOMES

Bovis Homes Limited
South East Region.
The Manor House,
North Ash Road,
New Ash Green, Longfield,
Kent, DA3 8HQ.
Tel: 01474 872427
Fax: 01474 876323
DX: 41950 New Ash Green 2

SITE			
HAMPTON PARK LITTLEHAMPTON, WEST SUSSEX			
DRAWING TITLE			
PRIVATE REGRADE DETAILS			
DRAWN BY	DATE	DRAWING NO.	REV
CAD	NOV 2015		
SCALE:	CHECKED/DATE	LITL-510	
AS SHOWN			