


STANDARD COMPOUND LAYOUT

NOT TO SCALE

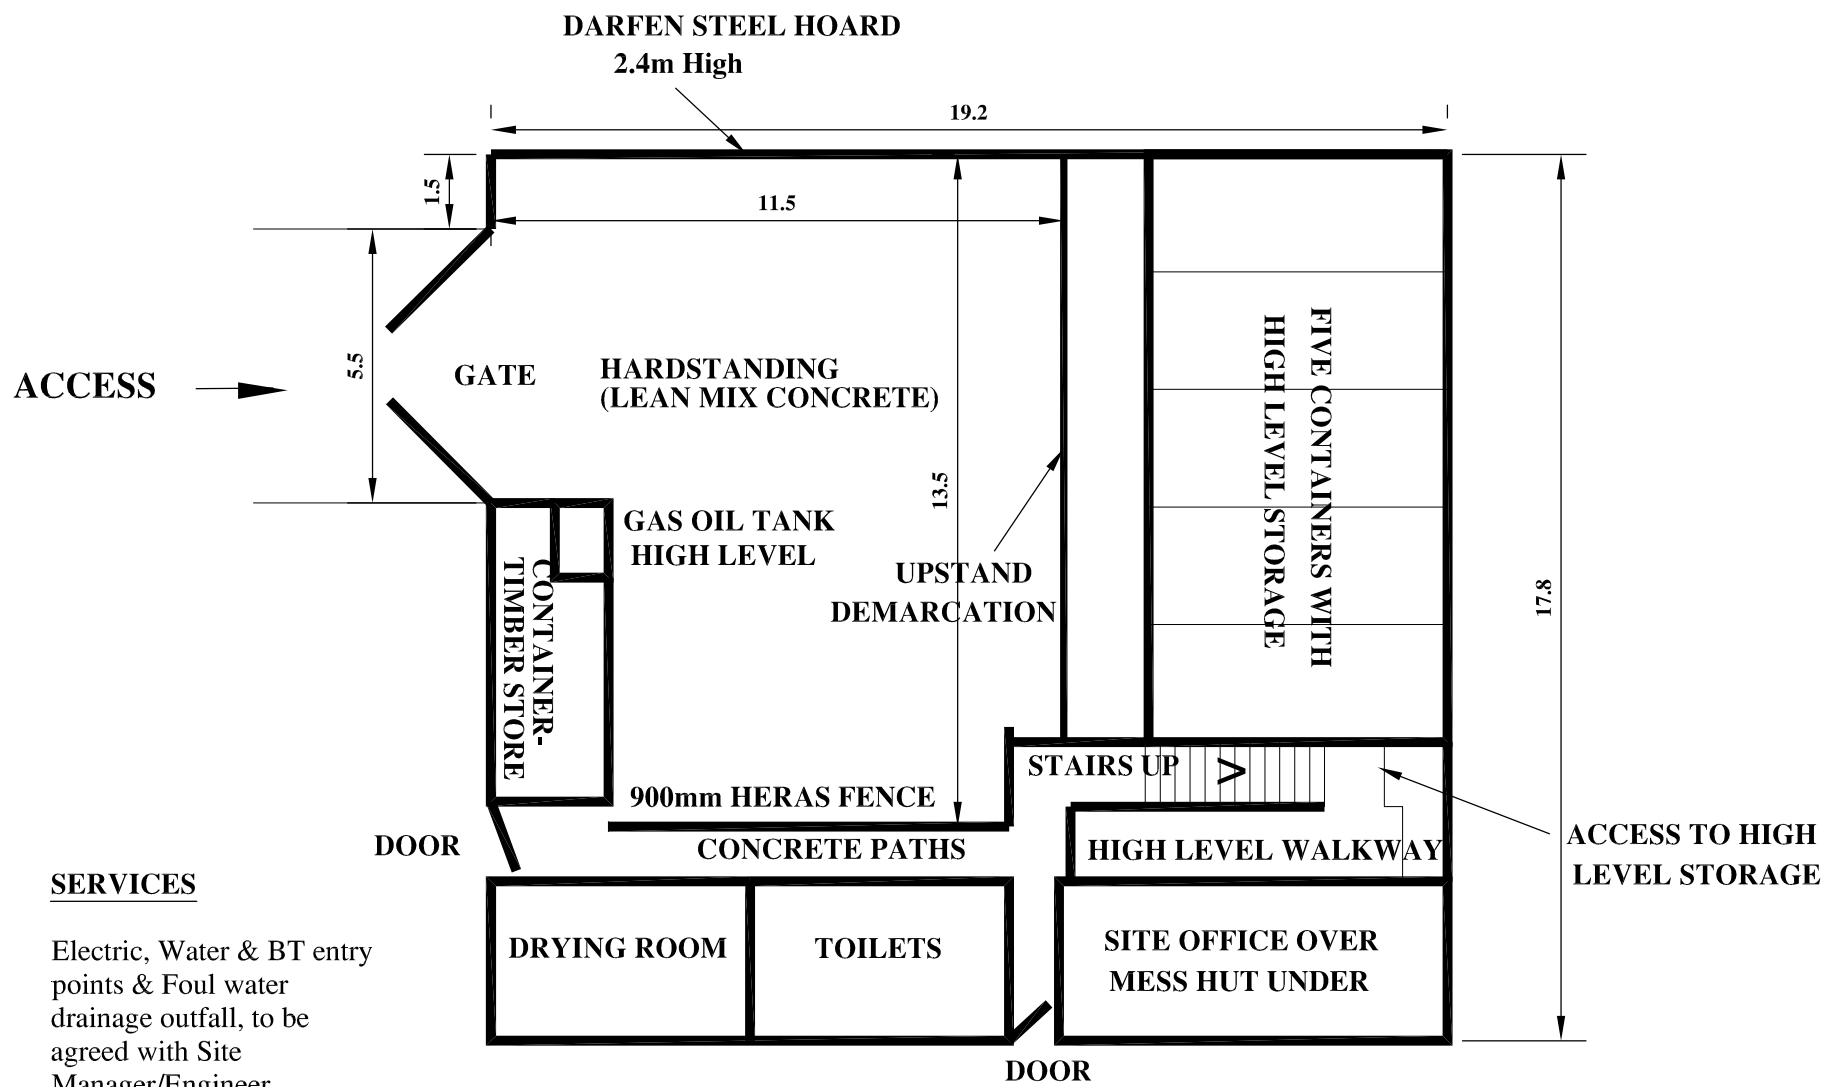

SERVICES

Electric, Water & BT entry points & Foul water drainage outfall, to be agreed with Site Manager/Engineer

COMPOUND SPECIFICATION

AREA

Area = 19.2 x 17.8m = 342m²
Reduce ground level by 200mm
Hardstanding only, place and compact 75mm hardcore with 100mm lean mix concrete
Compound access road - excavate topsoil, lay 100mm concrete on 100mm compacted hardcore
Allow for drainage, electric, water and BT - all to be confirmed by the Site Manager

CONCRETE FOOTPATHS

19m x 50 mm thick concrete footpaths as indicated

BRICK/BLOCK STORE SPECIFICATION

Area 385m²
Reduce ground level 300mm
Place and compact 225mm crushed concrete on geotextile fabric (Terram)
To be confirmed at Pre-Tender meeting

SITE CAR PARK SPECIFICTION

To be confirmed at Pre-Tender Meeting

Date:

SITE:

CAD : LP
Nov '11
D:\A_Std_Details\civil\misc