

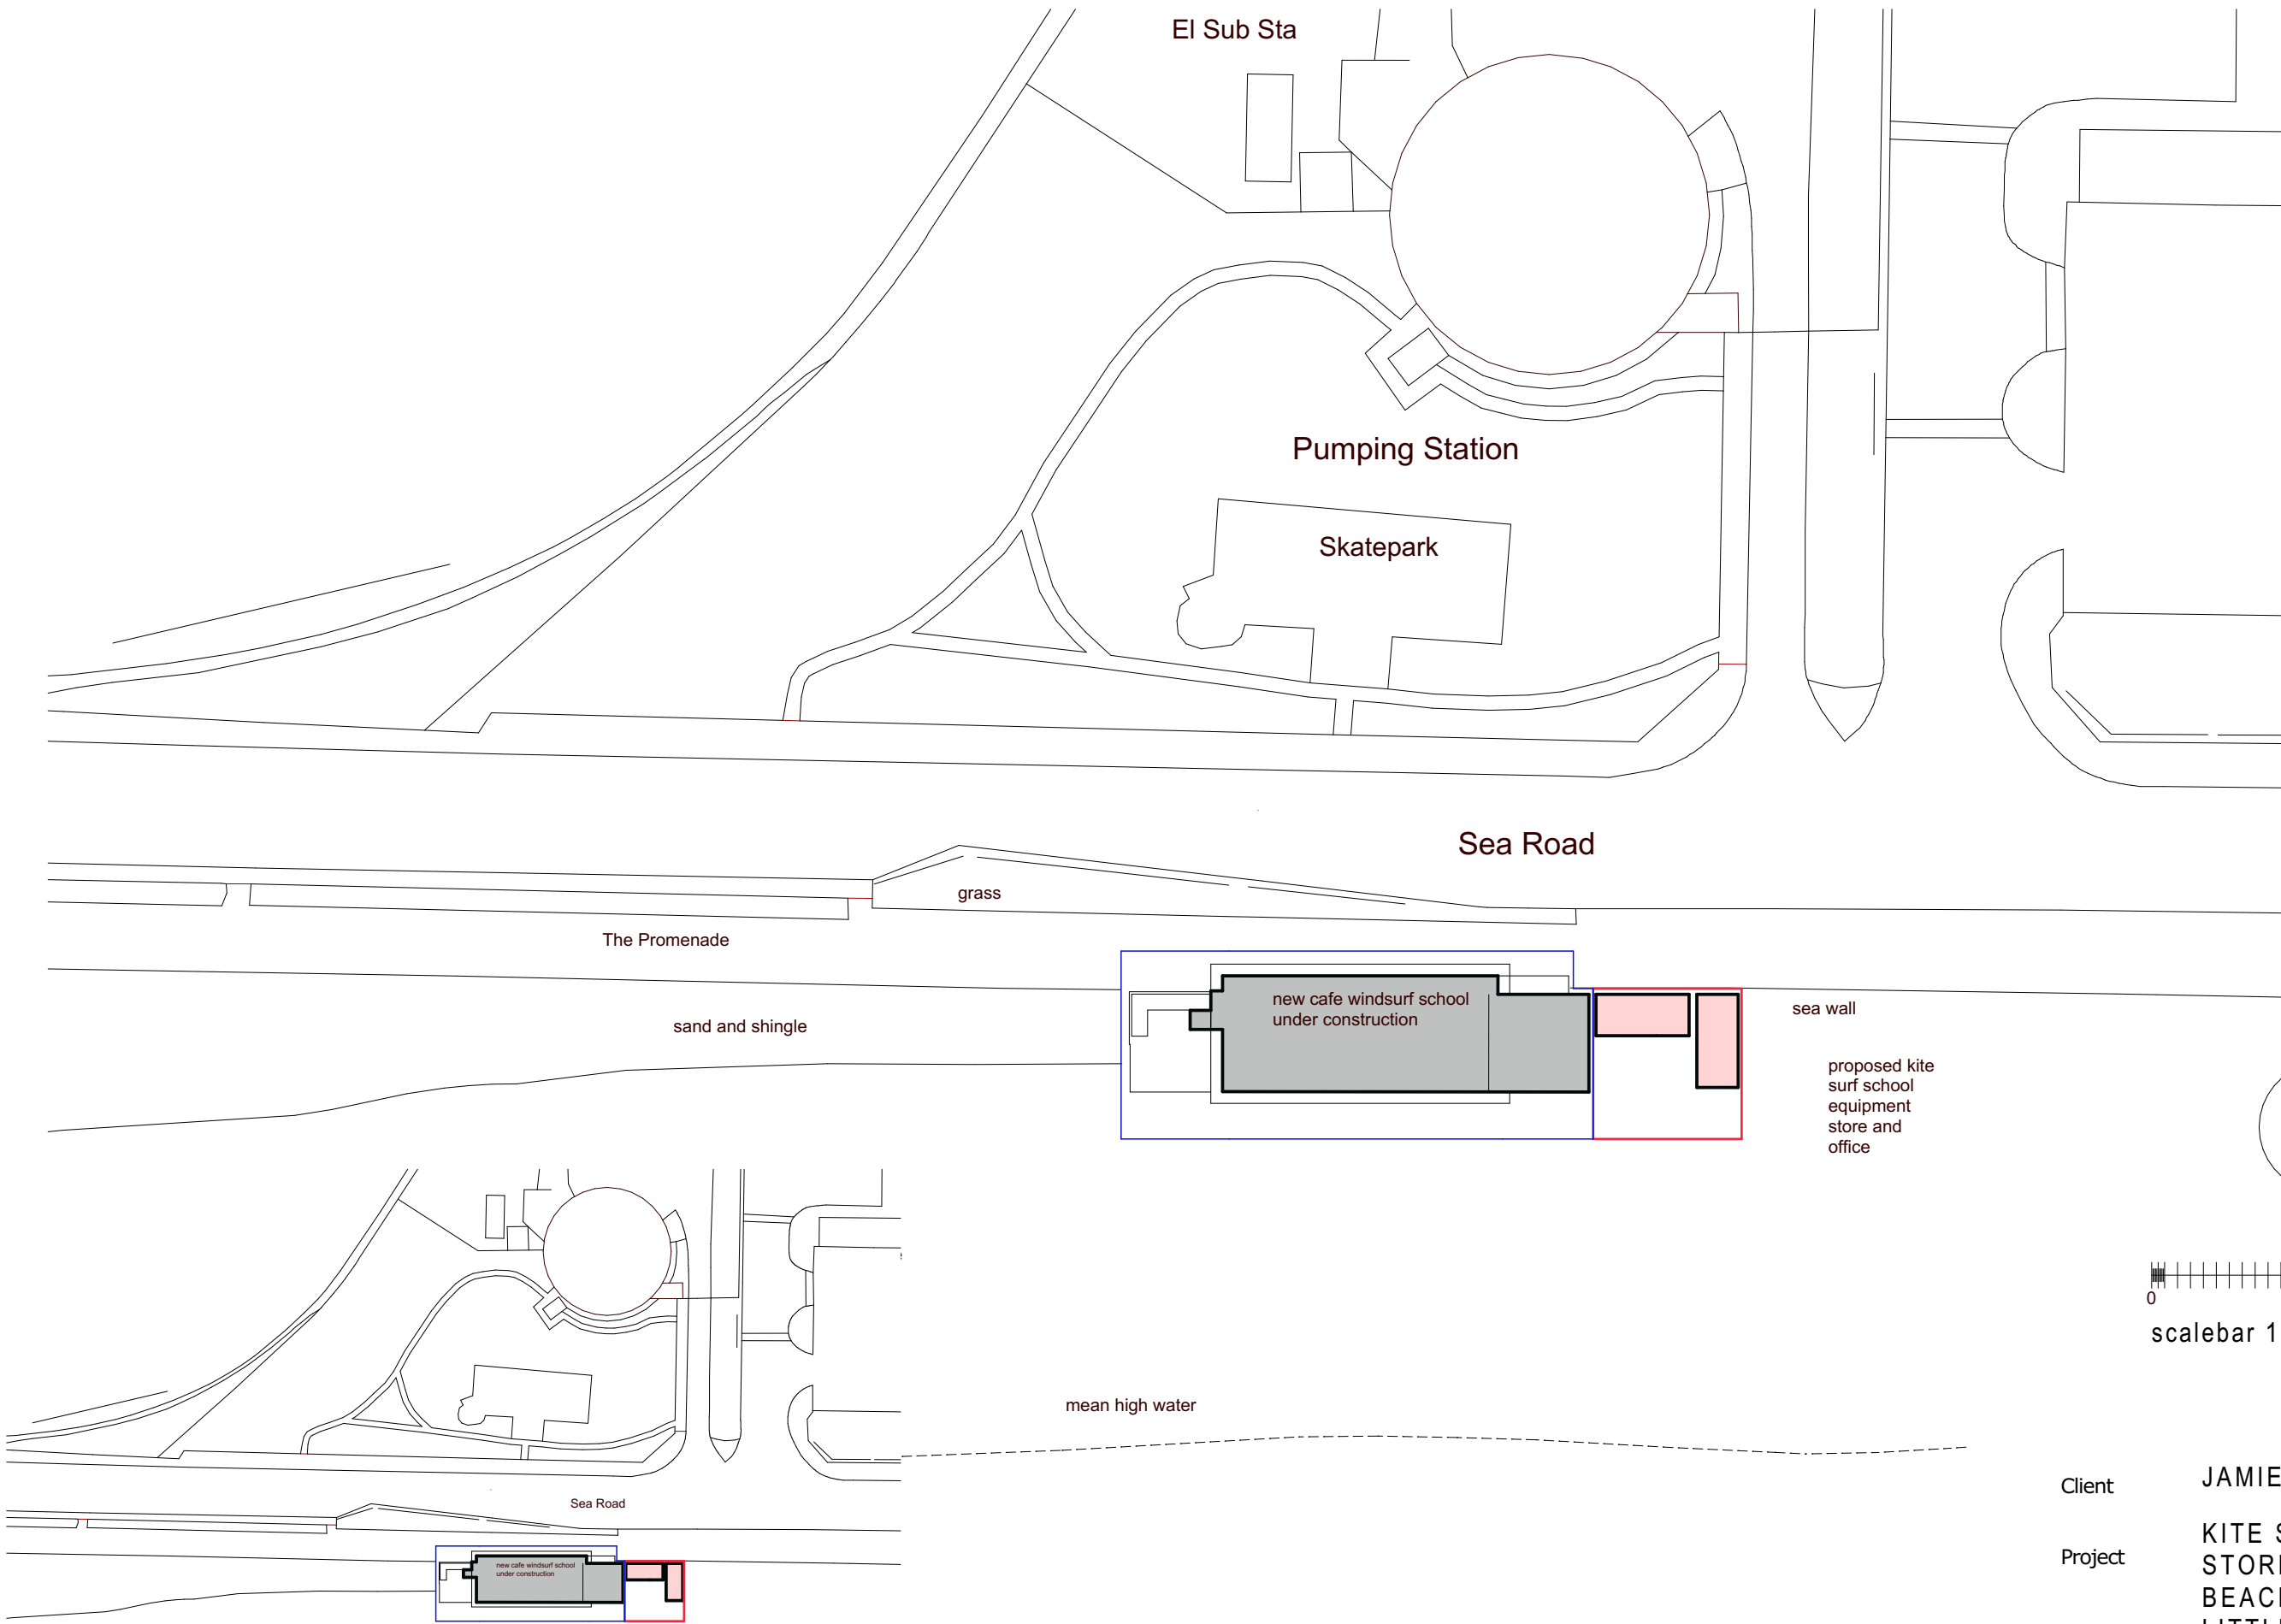


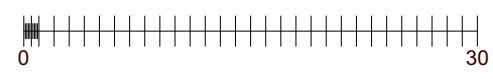

N

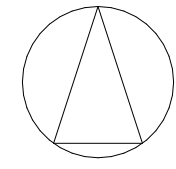

scalebar 1 : 500 @ A3

Client JAMIE HAWKINS
Project KITE SURF SCHOOL EQUIPMENT
STORE AND OFFICE
BEACH ROAD
LITTLEHAMPTON
Drawing Title BLOCK & LOCATION PLAN



Location Plan scalebar 1 : 1250 @ A3

IAN WOOD DESIGN CONSULTANT

14 Garfield Road ♦ Bitterne ♦ Southampton SO19 4BZ ♦ Hampshire
Phone 023 8033 3810 or 01489 773569

on behalf of



Drawing CND2_SK02 Rev C
Date SEP 2020 Scale 1 : 500 & 1250 at A3