



1/100 scale

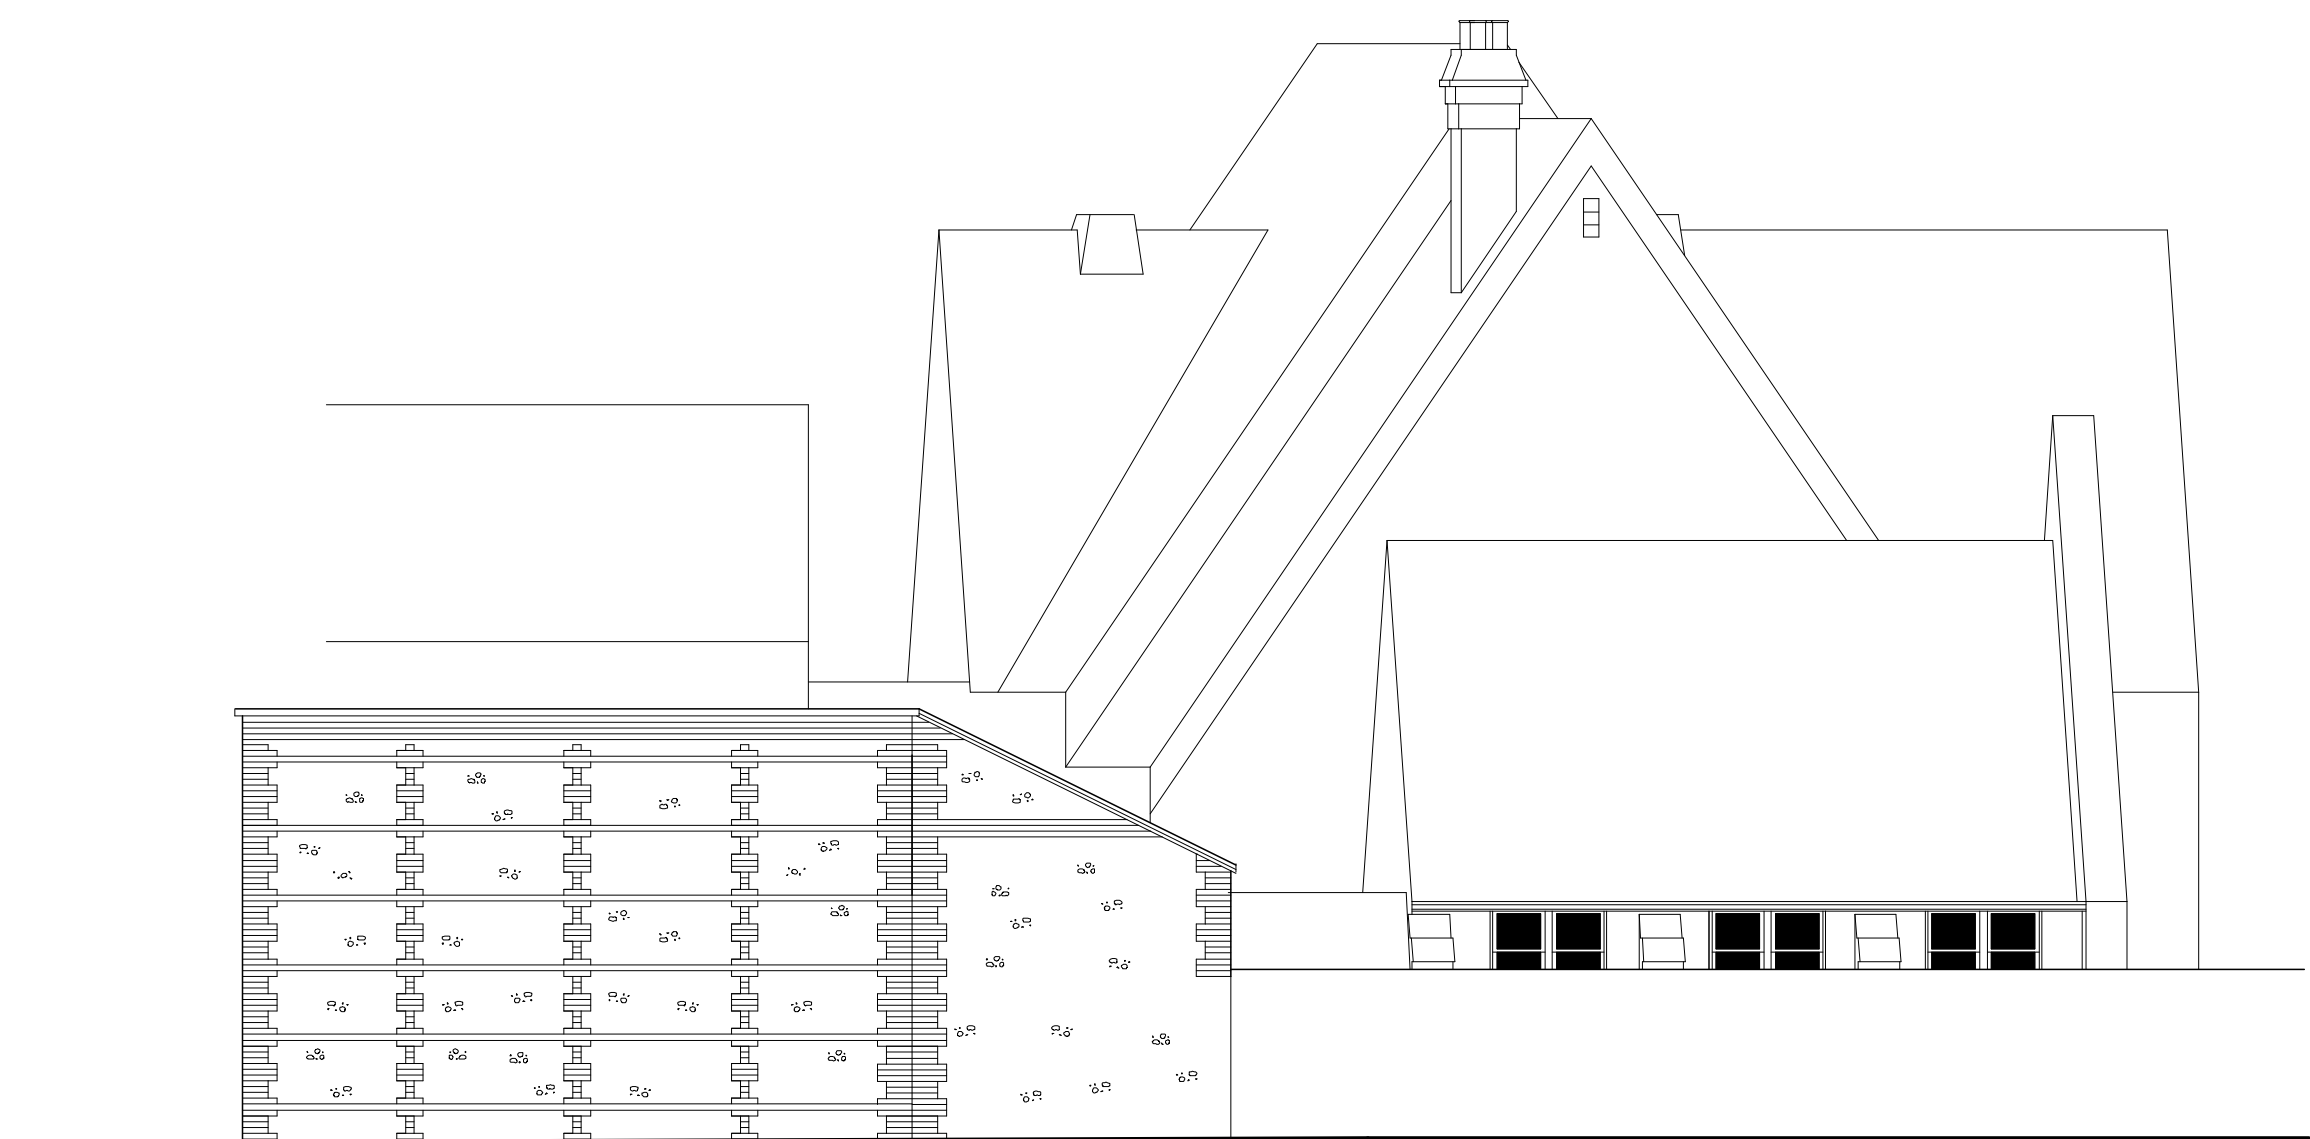

STREET SCENE to Car park as existing



North Elevation of Knight Hall as existing

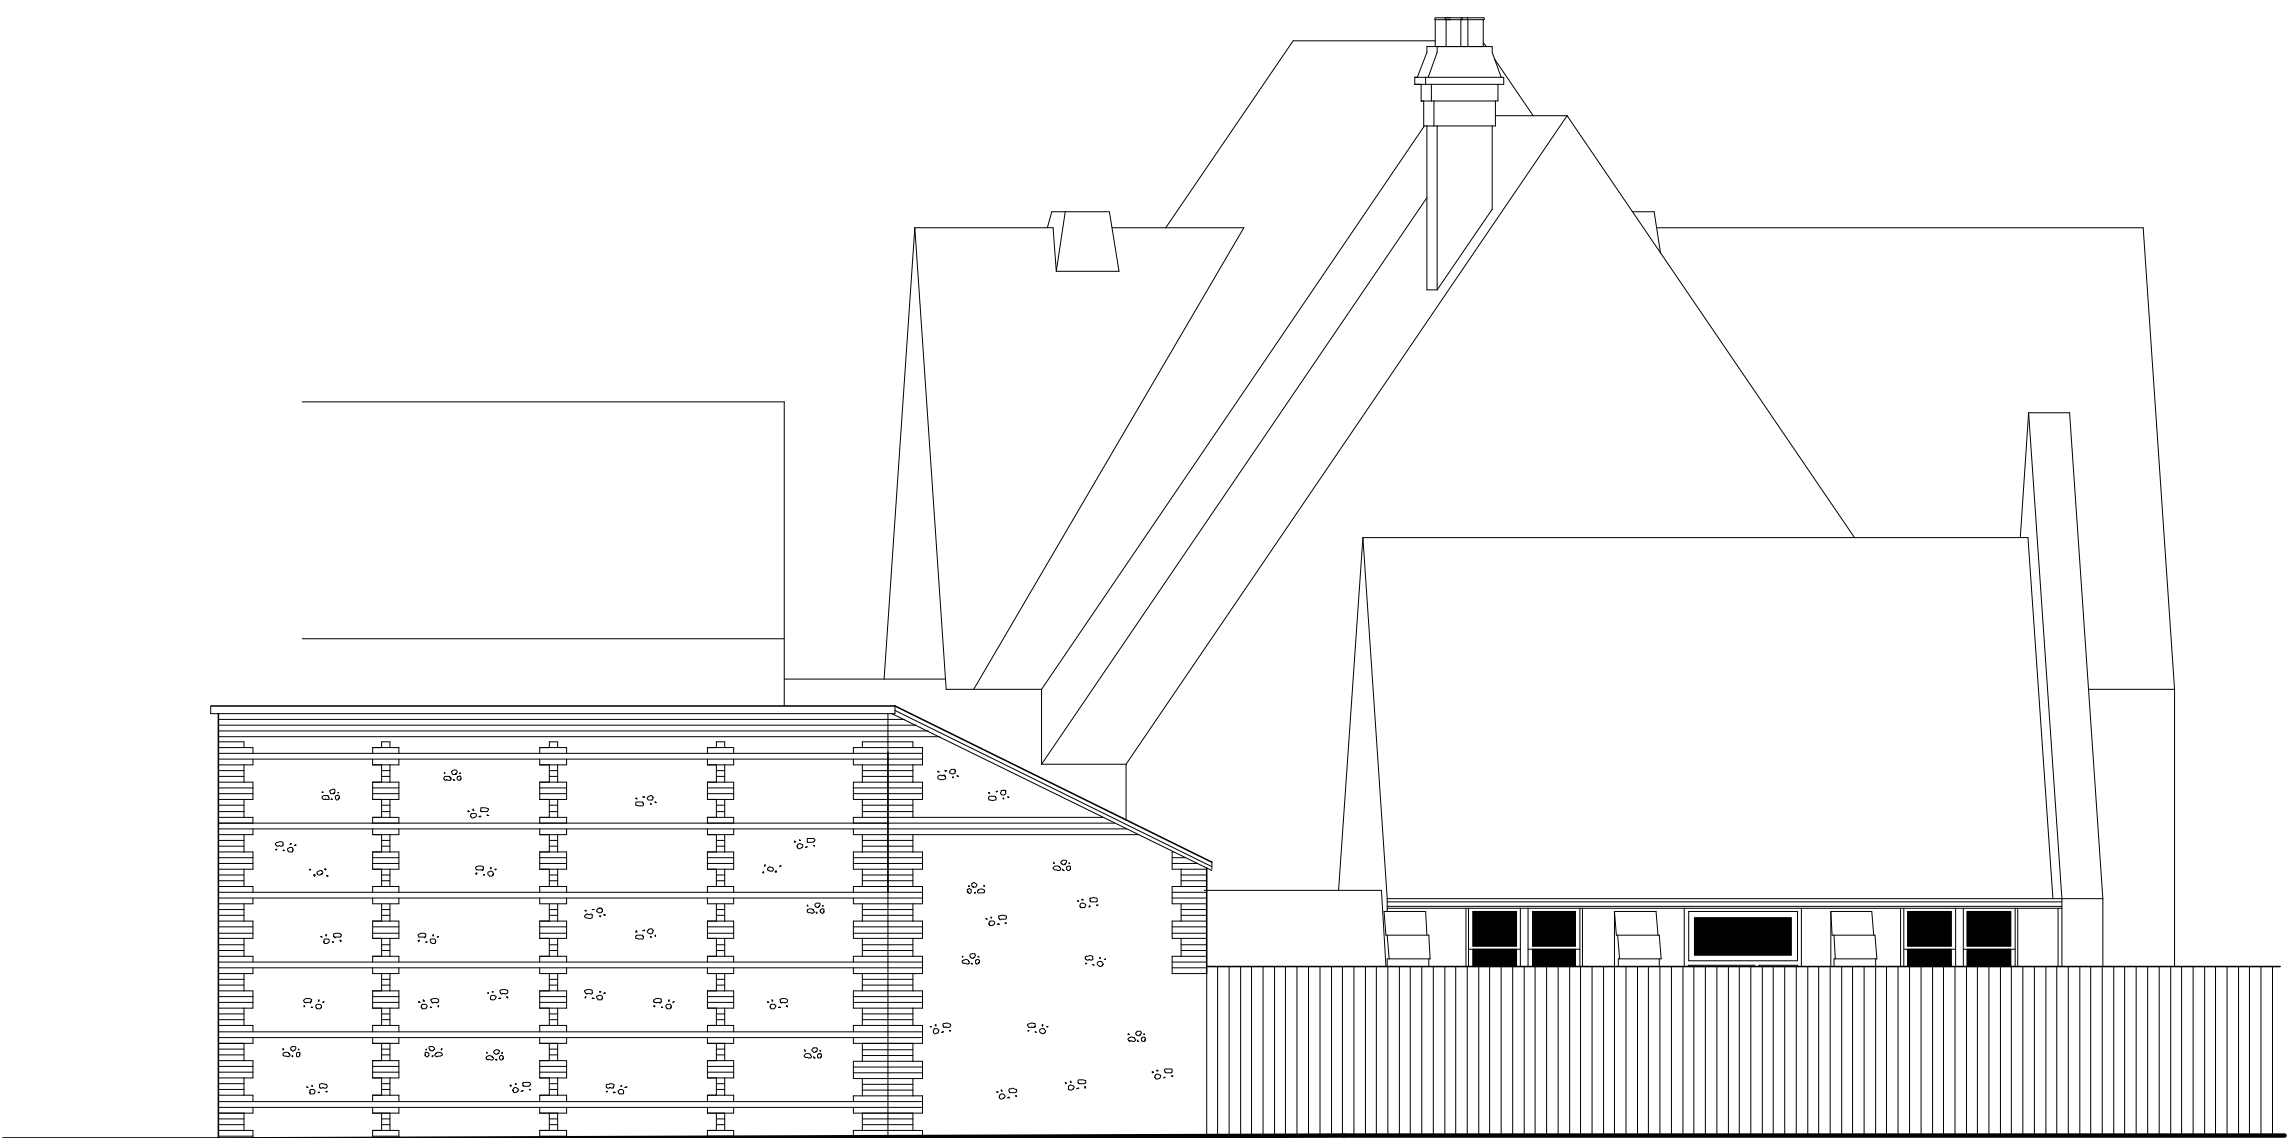

STREET SCENE to Car park as proposed

LUC DisabAcc 2020 02
Copyright © 2020
R.Brown
4 Norfolk Place
Littlehampton
Sussex BN17 5PD
tel: 01-903-713747

Littlehampton United Church Knight Hall - Proposed Wheelchair Access