
 


Notes:


All drawings to be read in conjunction with
all other drawings as noted on issue sheet

Application site indicated thus: 

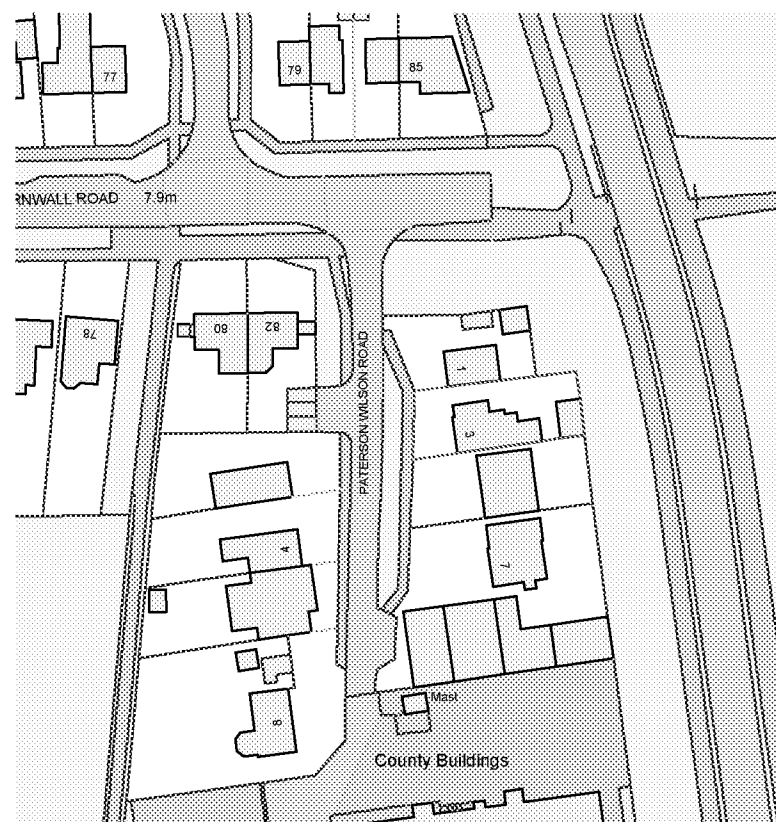


Location Plan

0 10m 50m 100m
scale 1:1250

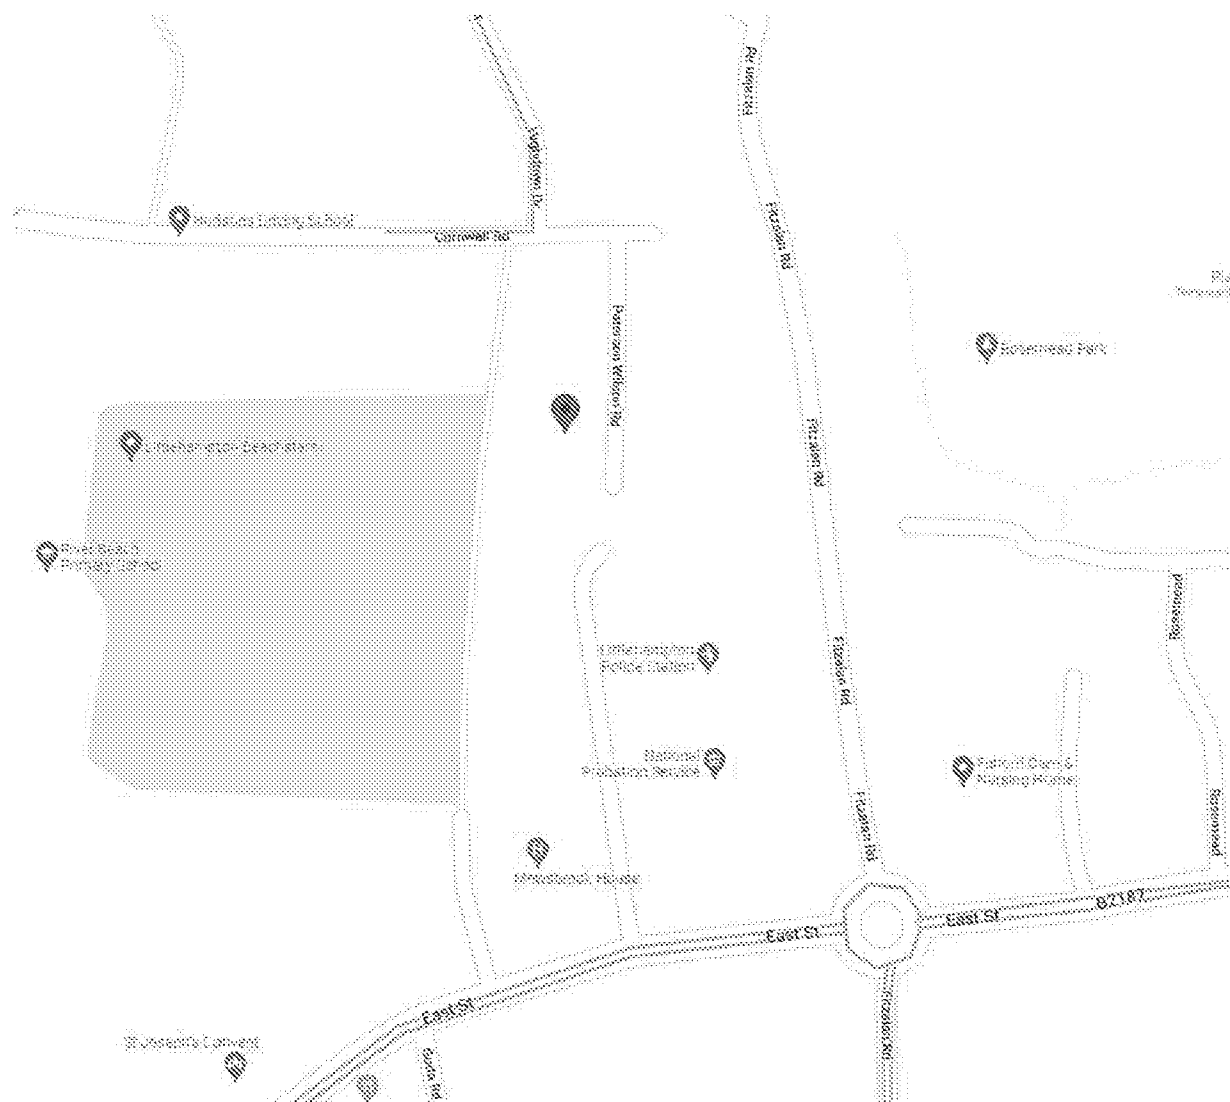

Orientation Plan

Not to Scale

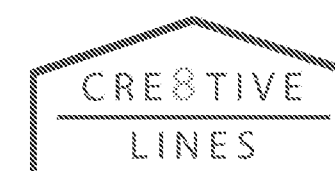

PROJECT 3 Paterson Wilson DRAWING NO. 1493-P001 SCALE 1:1250 @ A3

ADDRESS 3 Paterson Wilson Road Littlehampton BN176EJ
DRAWING TITLE Location & Orientation
DRAWN BY CRE8TIVE LINES - ROZ NOWAK

09 A
May 2022

E: Cre8tivelines@outlook.com M:07500181917
22A Woodland Avenue, Worthing, BN13 3AF

THESE DRAWINGS ARE FOR PLANNING PERMISSION ONLY.
ALL MEASUREMENTS TO BE TAKEN ON SITE FOR BUILDING
WORKS.