



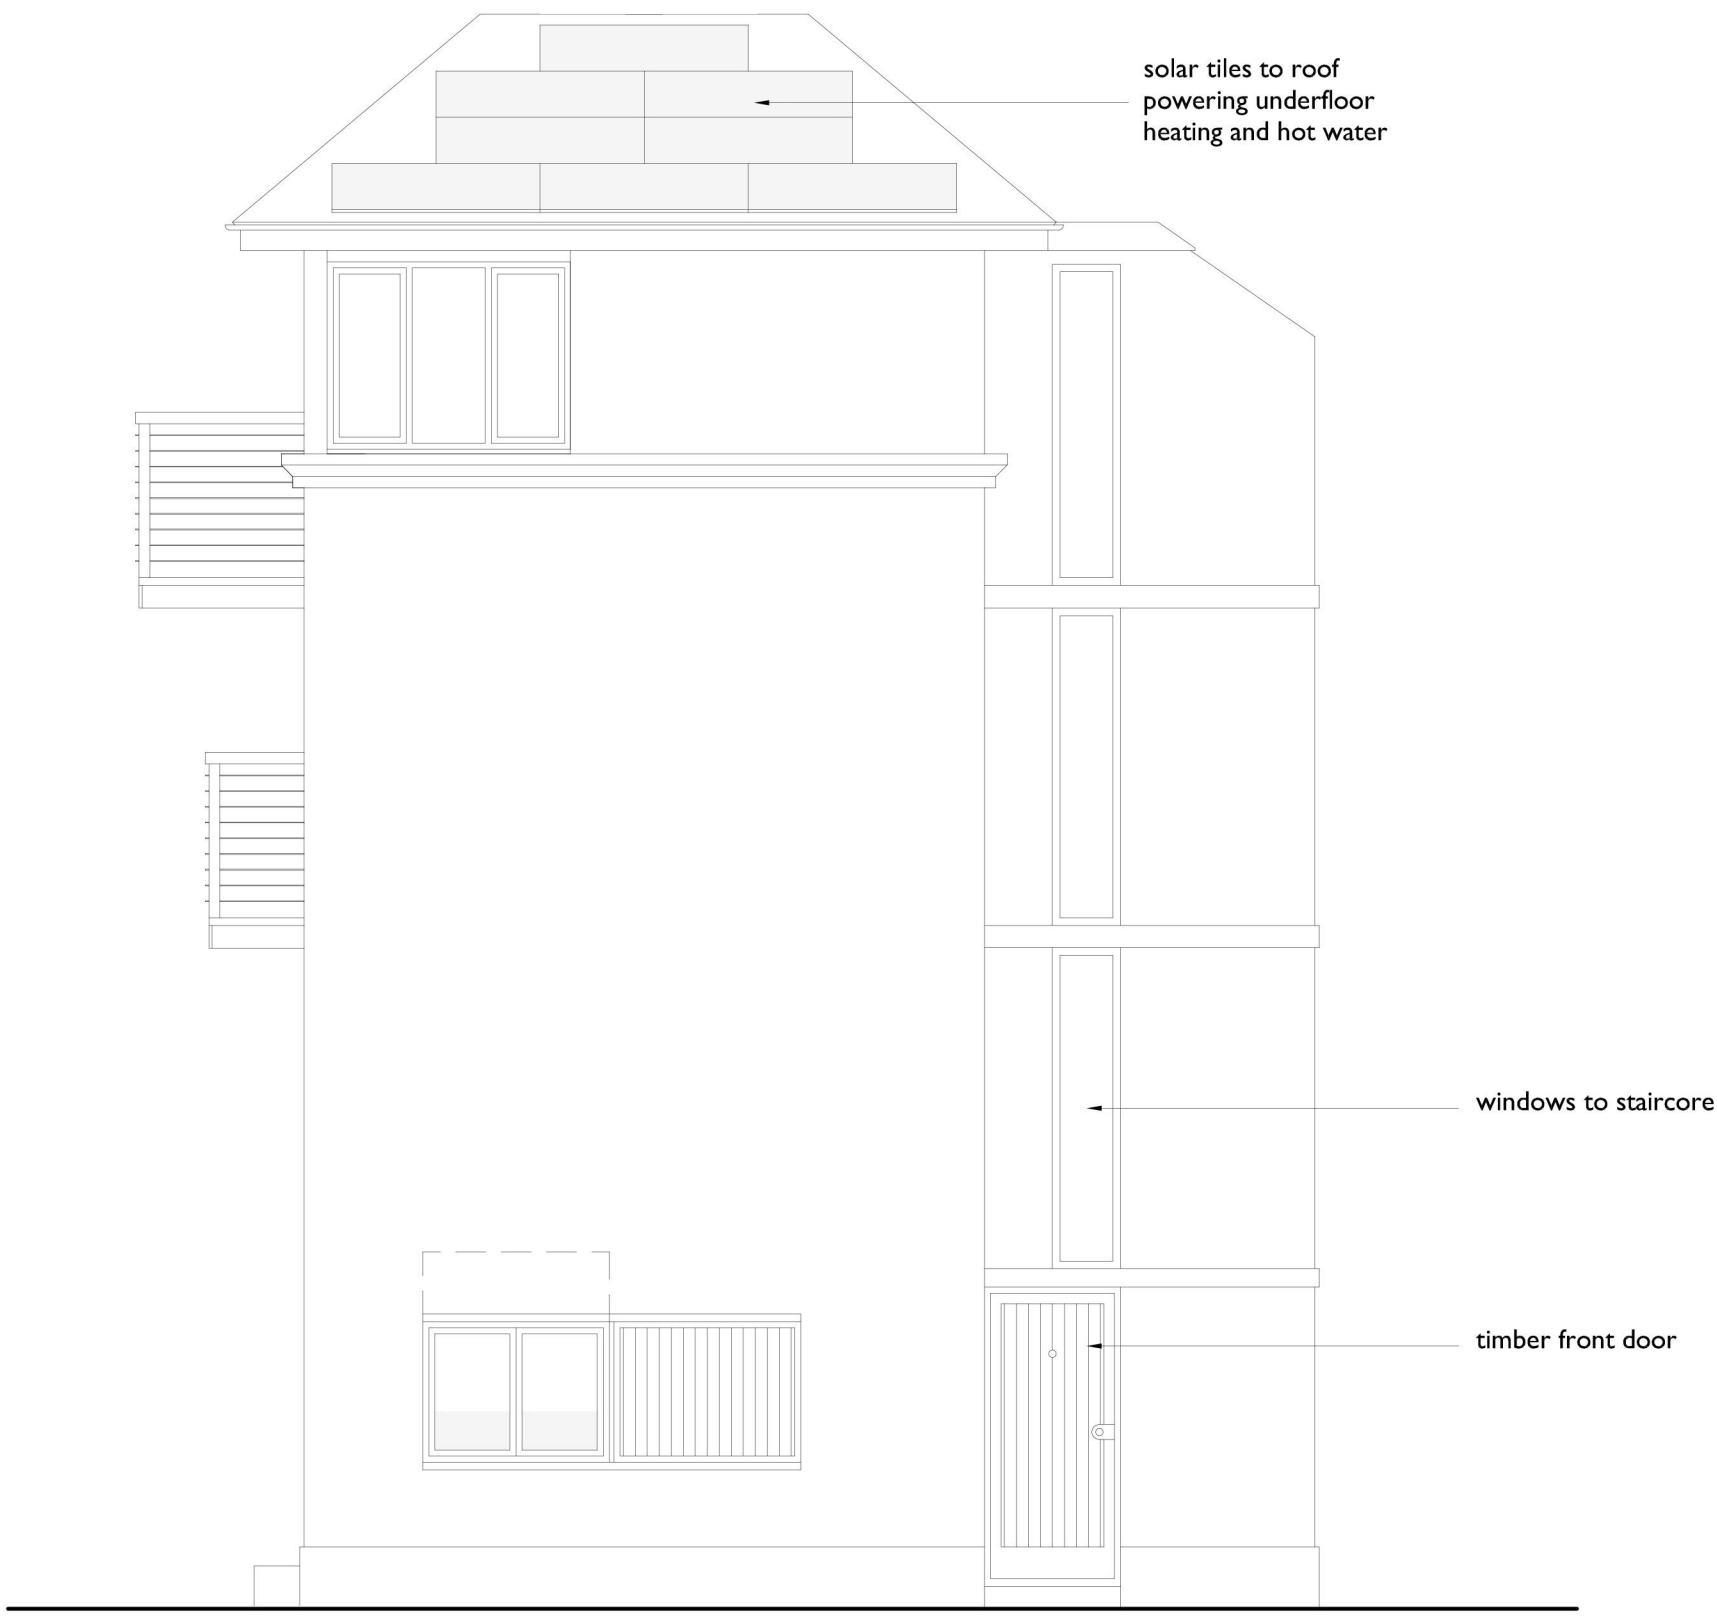


+EL East facing elevation


Scale in Meters
0 1 5

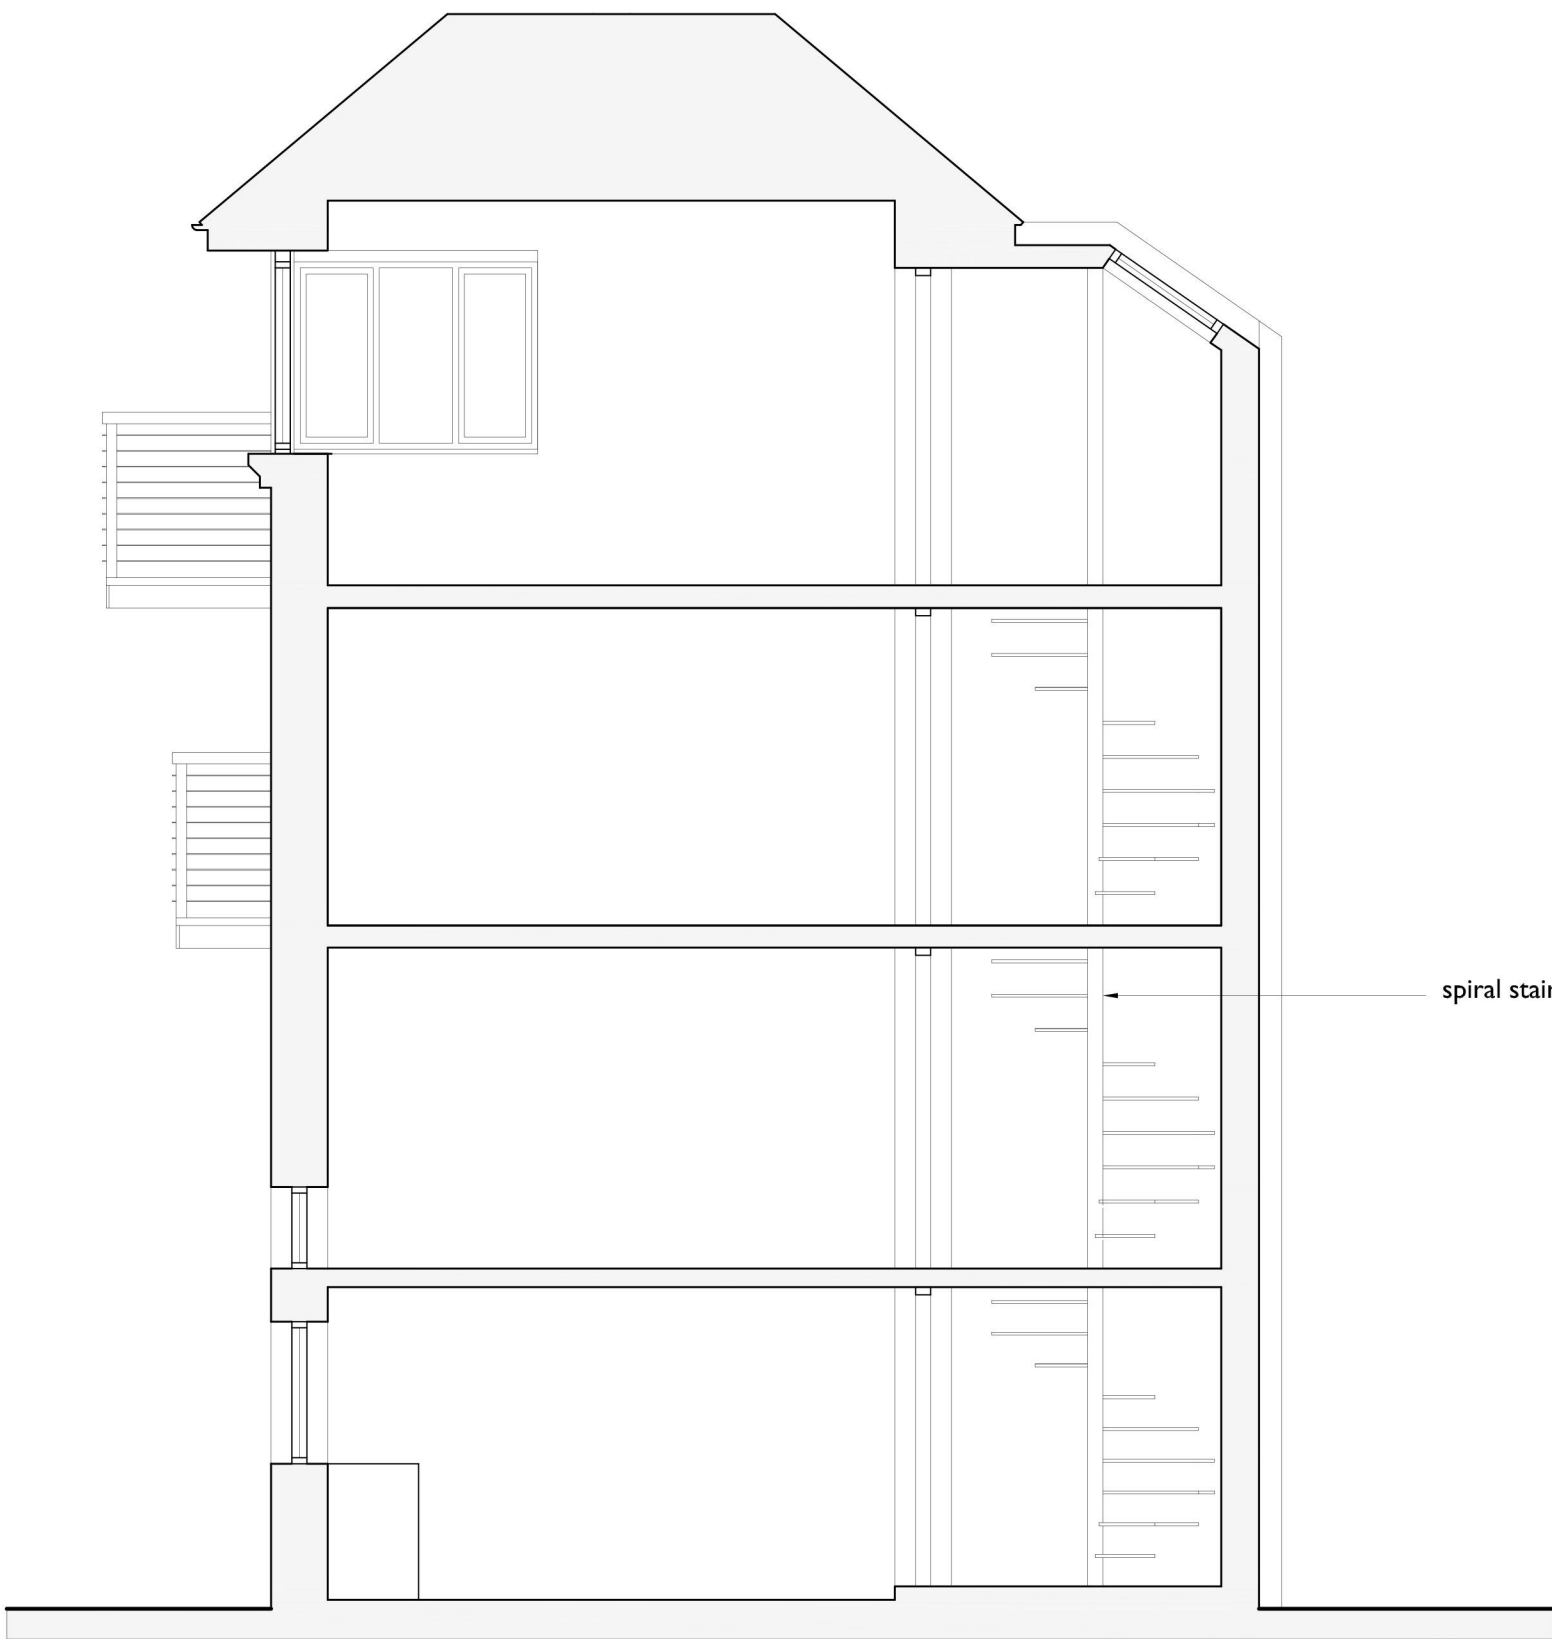

+SX Section A - A

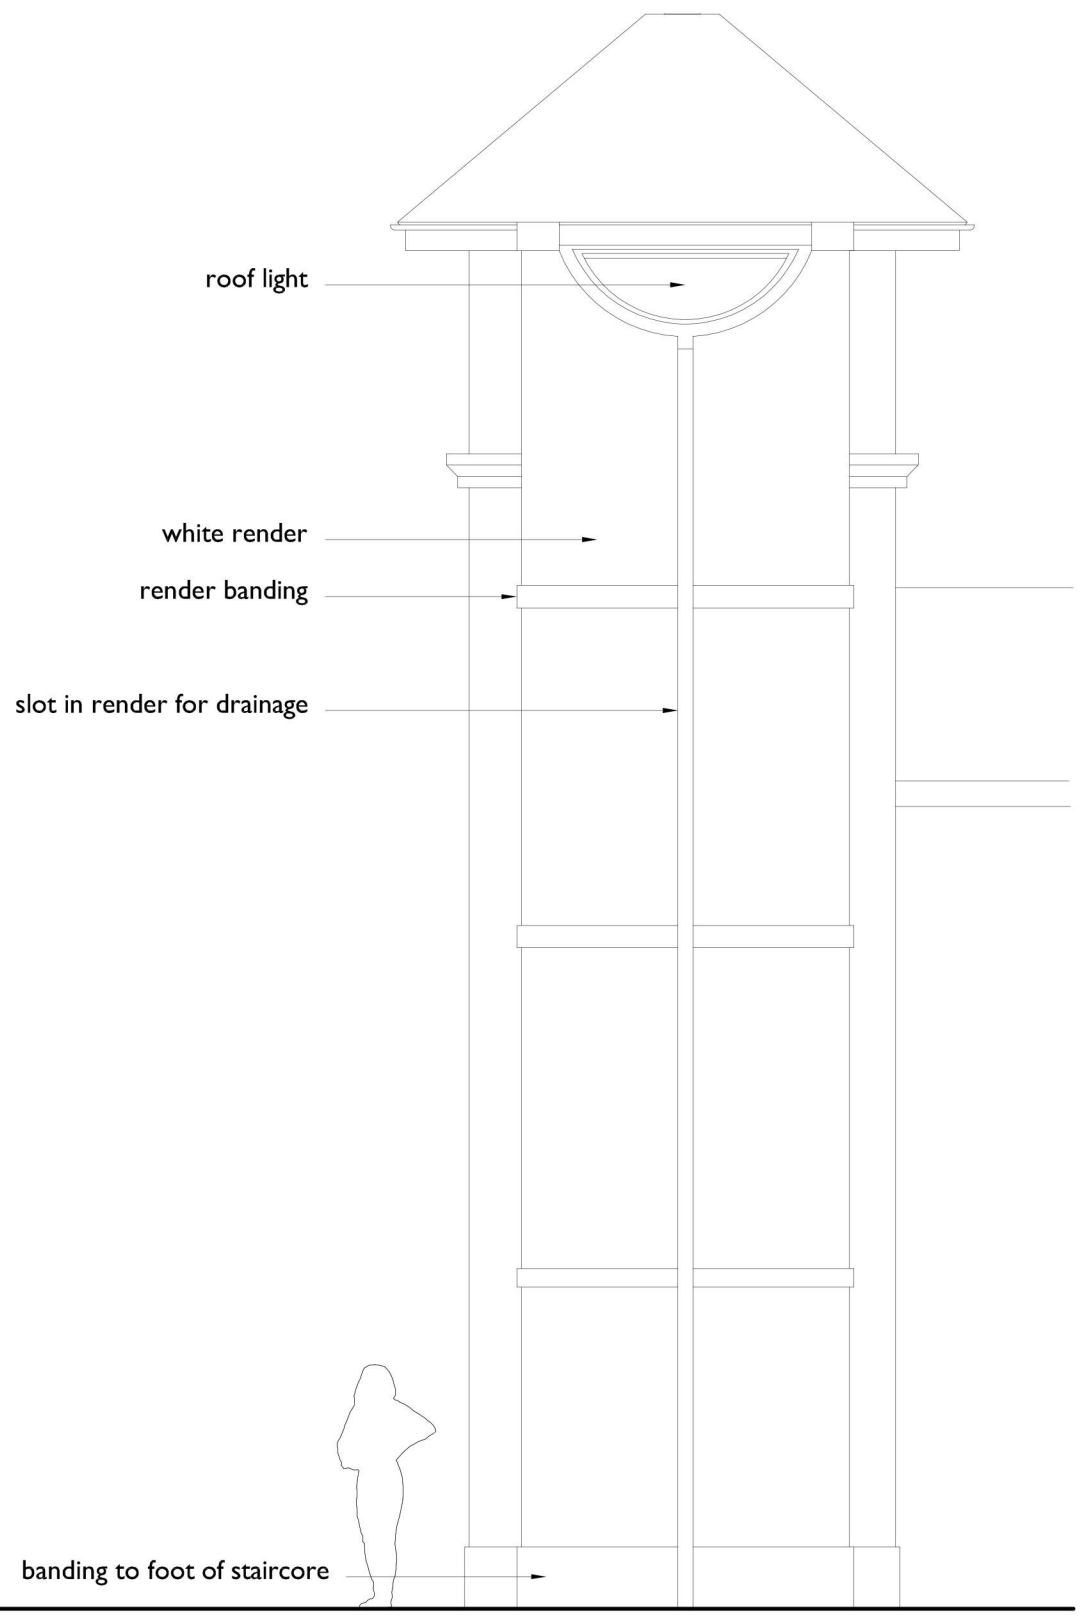


+EL North facing elevation

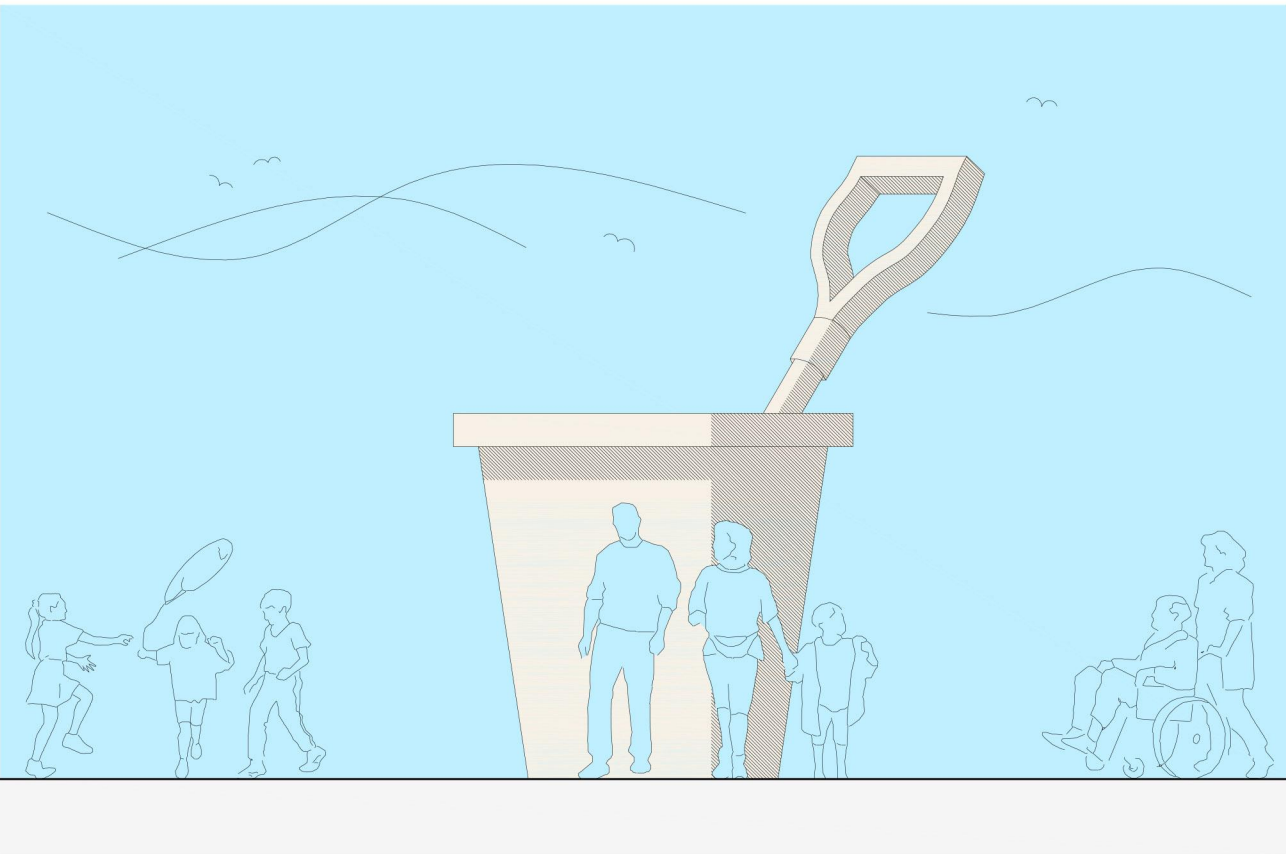

+EL Bin and bike store elevation

"elevations of tower as existing planning approval LU/453/071"

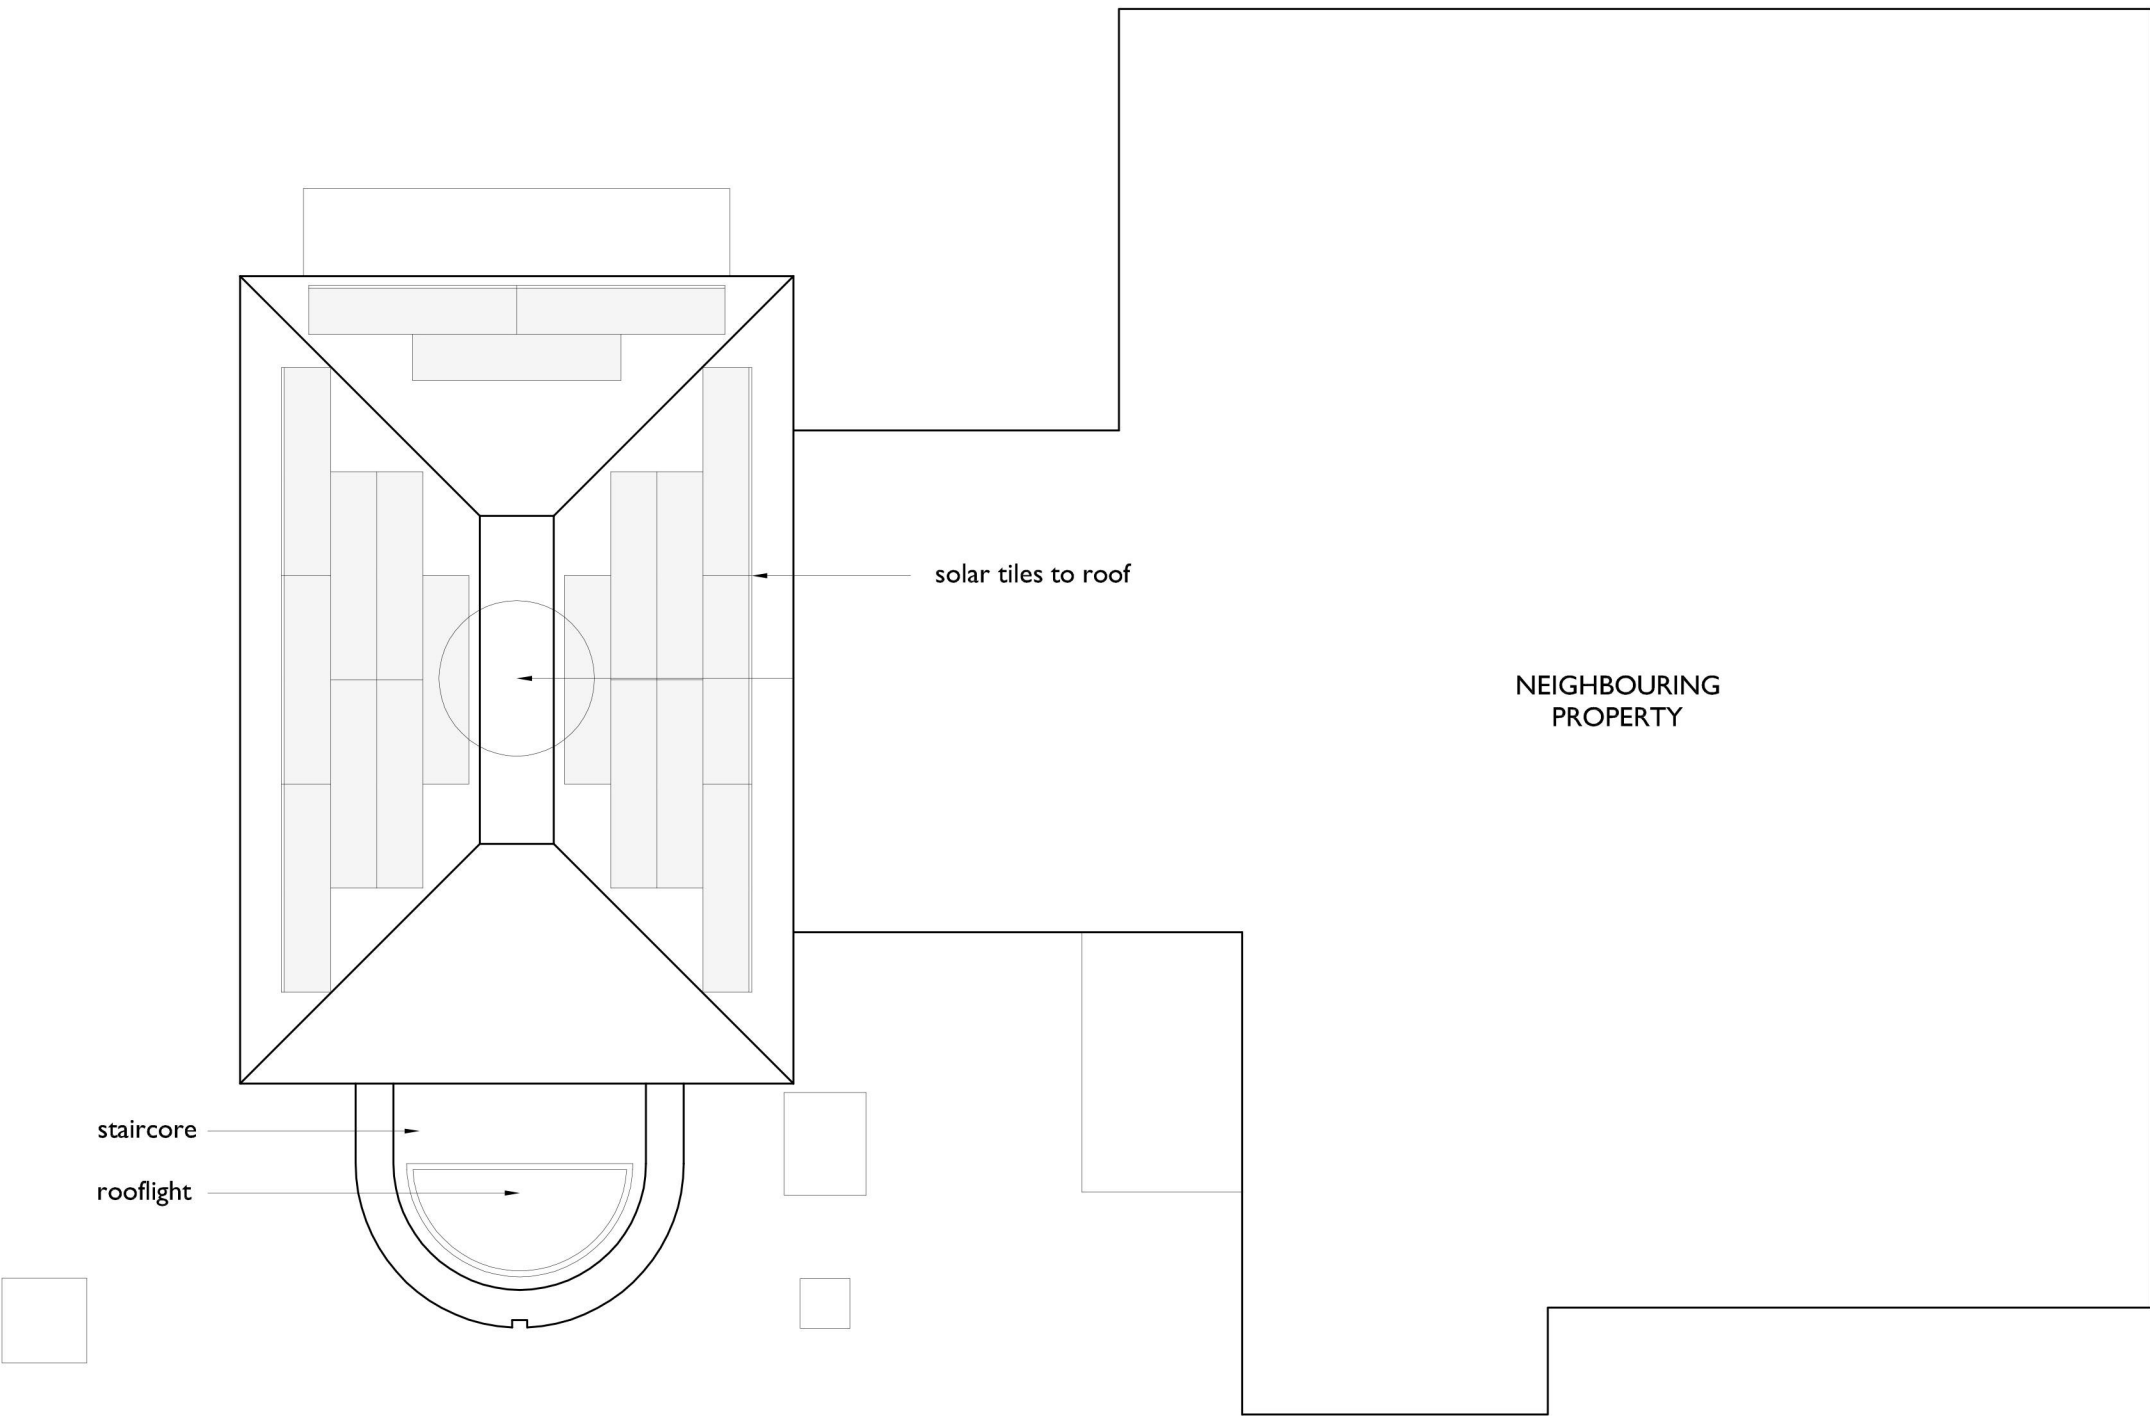

+SC Site configuration - Scale 1:50

Scale in Meters
0 1 5




"a playful, iconic seaside image; the world's largest bucket and spade - following in the footsteps of the world's largest bench on littlehampton seafront"

* photograph does not represent actual colours

APPLICATION FOR DETAILED
PLANNING CONSENT

A 23.09.10 BIN + BIKE STORE REMOVED FROM ELEVATIONS SJC
REVISION

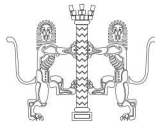

Liam Russell Architects
architecture and development

The Studios, 3 Broad Beach Mews, Ropetackle, Shoreham by Sea, West Sussex, BN43 5EY, UK
+44 (0)845 180 3676 +44(0)845 180 3675 www.liamrussellarchitects.com
Liam Russell Architects Ltd registered in England and Wales 04758636

JOB	CHECKED
FORMER COASTGUARD'S TOWER, LITTLEHAMPTON	LRA
	DRAWN
	SJC
CLIENT	DATE
NORTON PROPERTY LTD	08.10
	SCALE
	1:50/25 @ A1
	1:100/50 @ A3
DRAWING	REVISION
PROPOSED STAIRCASE, BIN + BIKE STORE AND SOLAR ELEMENTS	
	NUMBER
	0040/PA/102