


Only figured dimensions are to be used. All dimensions to be checked on site.

Please note: Refer to 'type' of drawing below: planning drawings should only be treated as such.


Notes

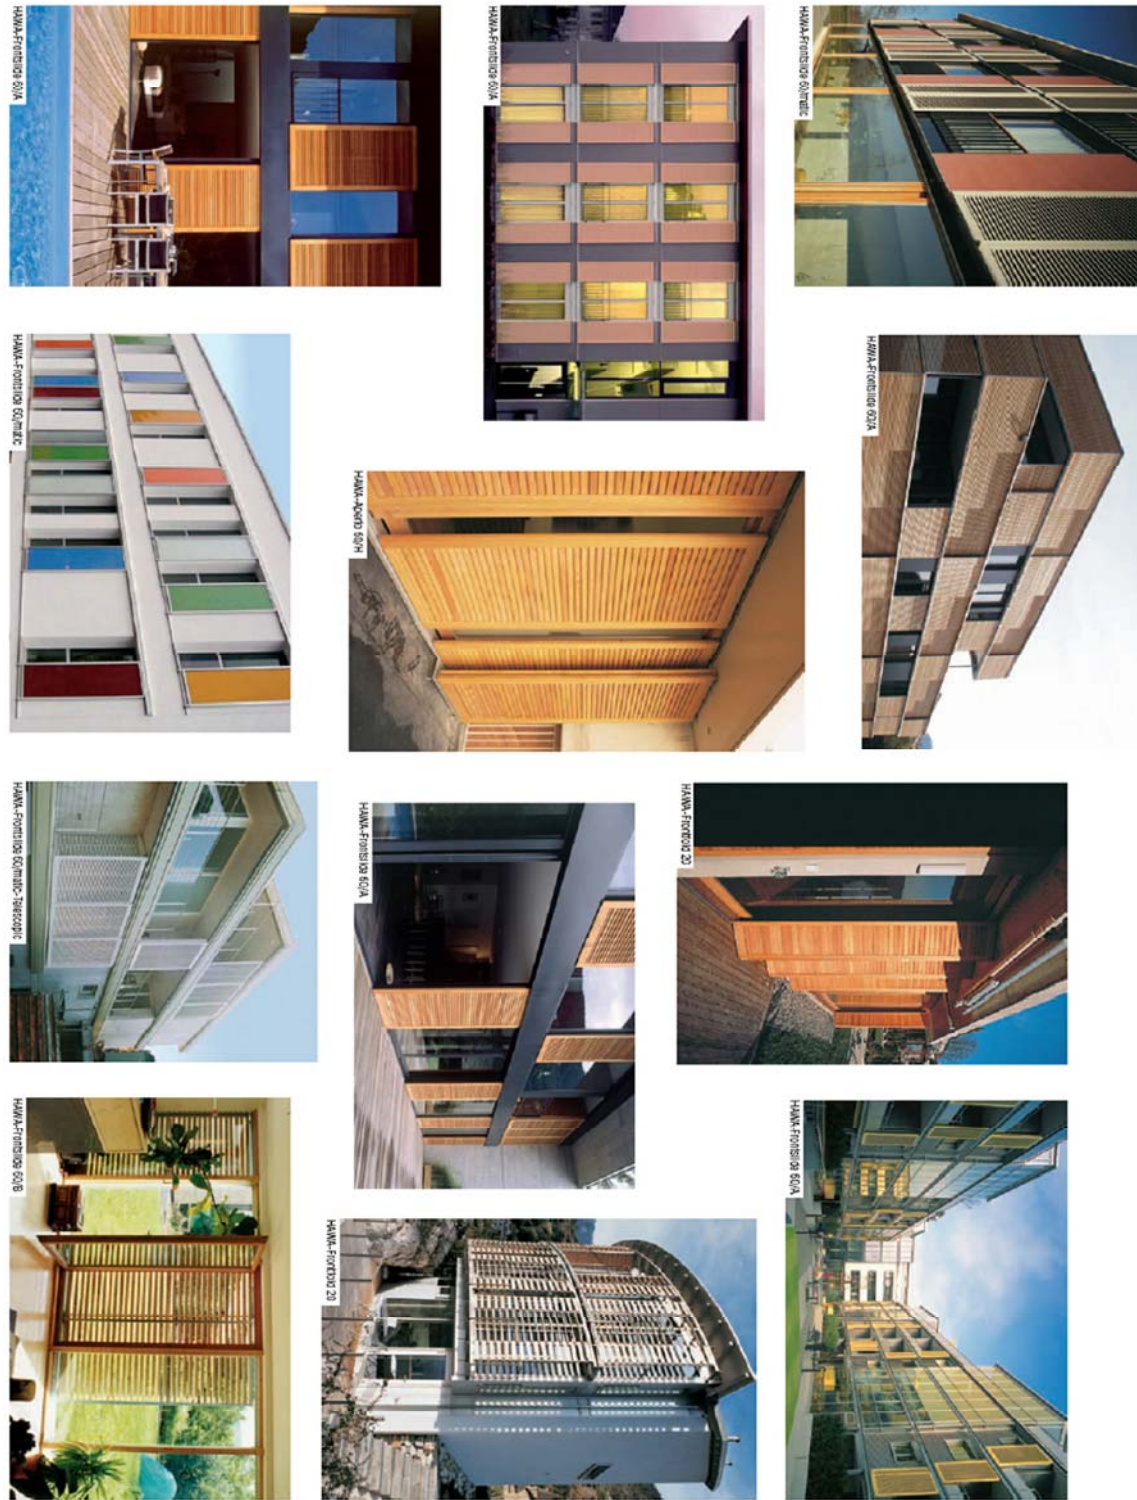

07. HAWVA frontside 60/matic shutters (various applications)



03. Schuco AWS 60 FR 30 Fire-resistant side-hung window

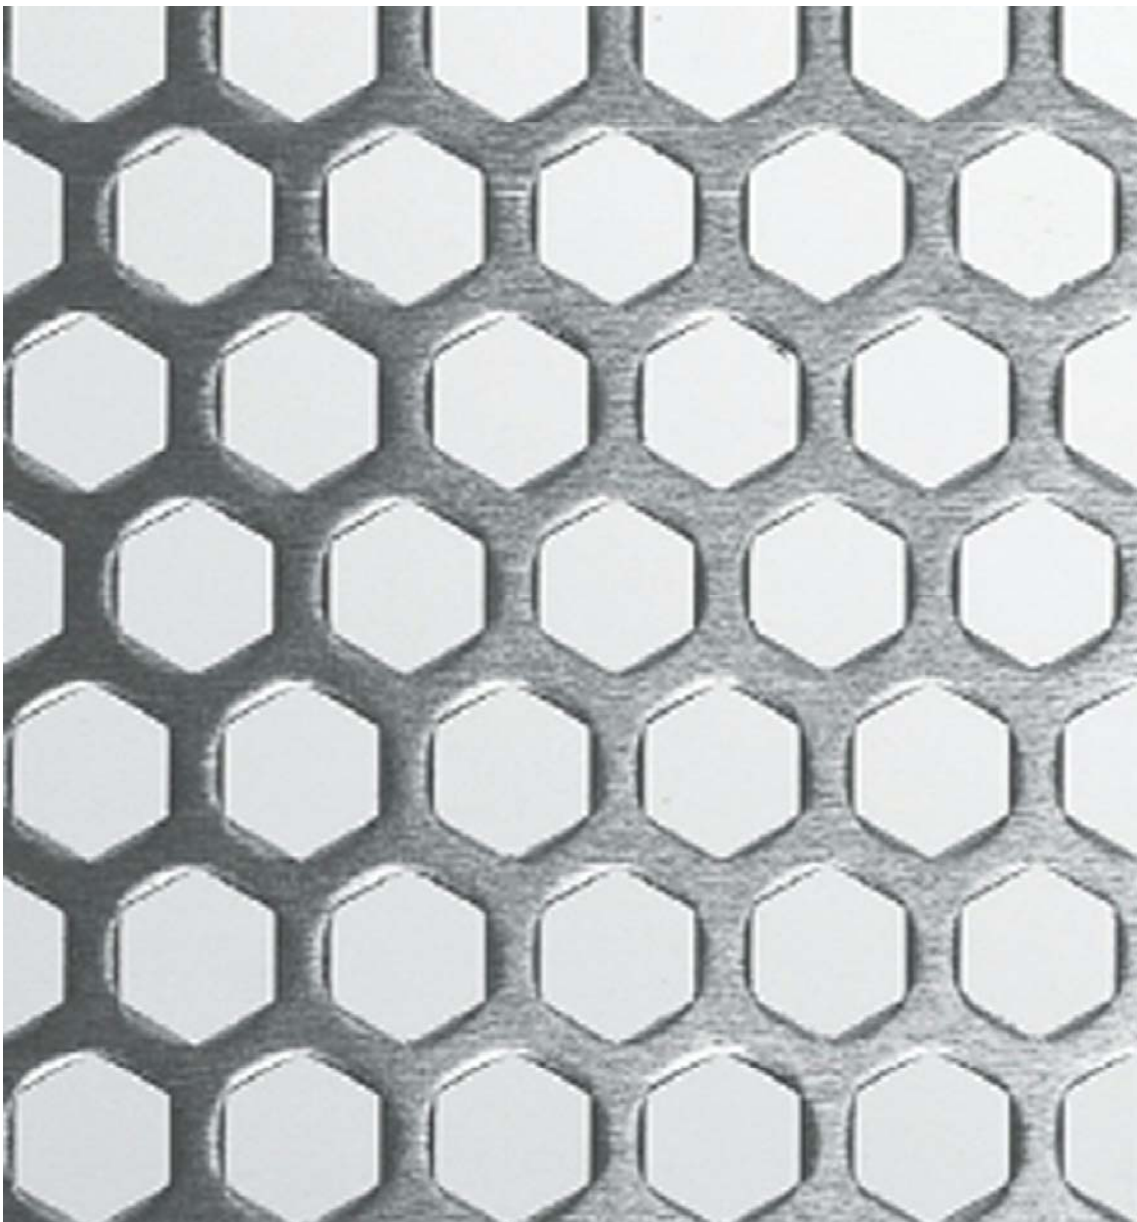

02. GA perforated Hexagonal holes (Gooding Aluminium) security screen
Open area = 41% / hole size = 9.0mm x 10.4mm



01. Wenge wood zig zag door (Urban Front)



09. Powder coated (RAL 7015) balconies with timber handrail




06. Aluminium square rainwater gutters and downpipes



08. Adjustable Outdoor Security Spotlight - 35W x 3

APPLICATION FOR DETAILED
PLANNING CONSENT

REVISION

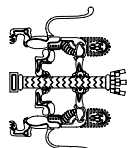

Liam Russell Architects

architecture and development

The studio, 2 Royal Leamington Spa, Leamington Spa, Warwick, CV32 3JY, UK
+44 (0)1922 494444
Liam Russell Architects Ltd registered in England and Wales 07538316

JOB	CHECKED	
	LIA	
FORMER COASTGUARD'S TOWER, LITTLEHAMPTON	DRAWN	
	SC	
CLIENT	DATE	
M R G O D D A R D	03.12	
	SCALE	
	N/A	
DRAWING	REVISION	
EXTERNAL MATERIALS	NUMBER	
	0000-PA-020	