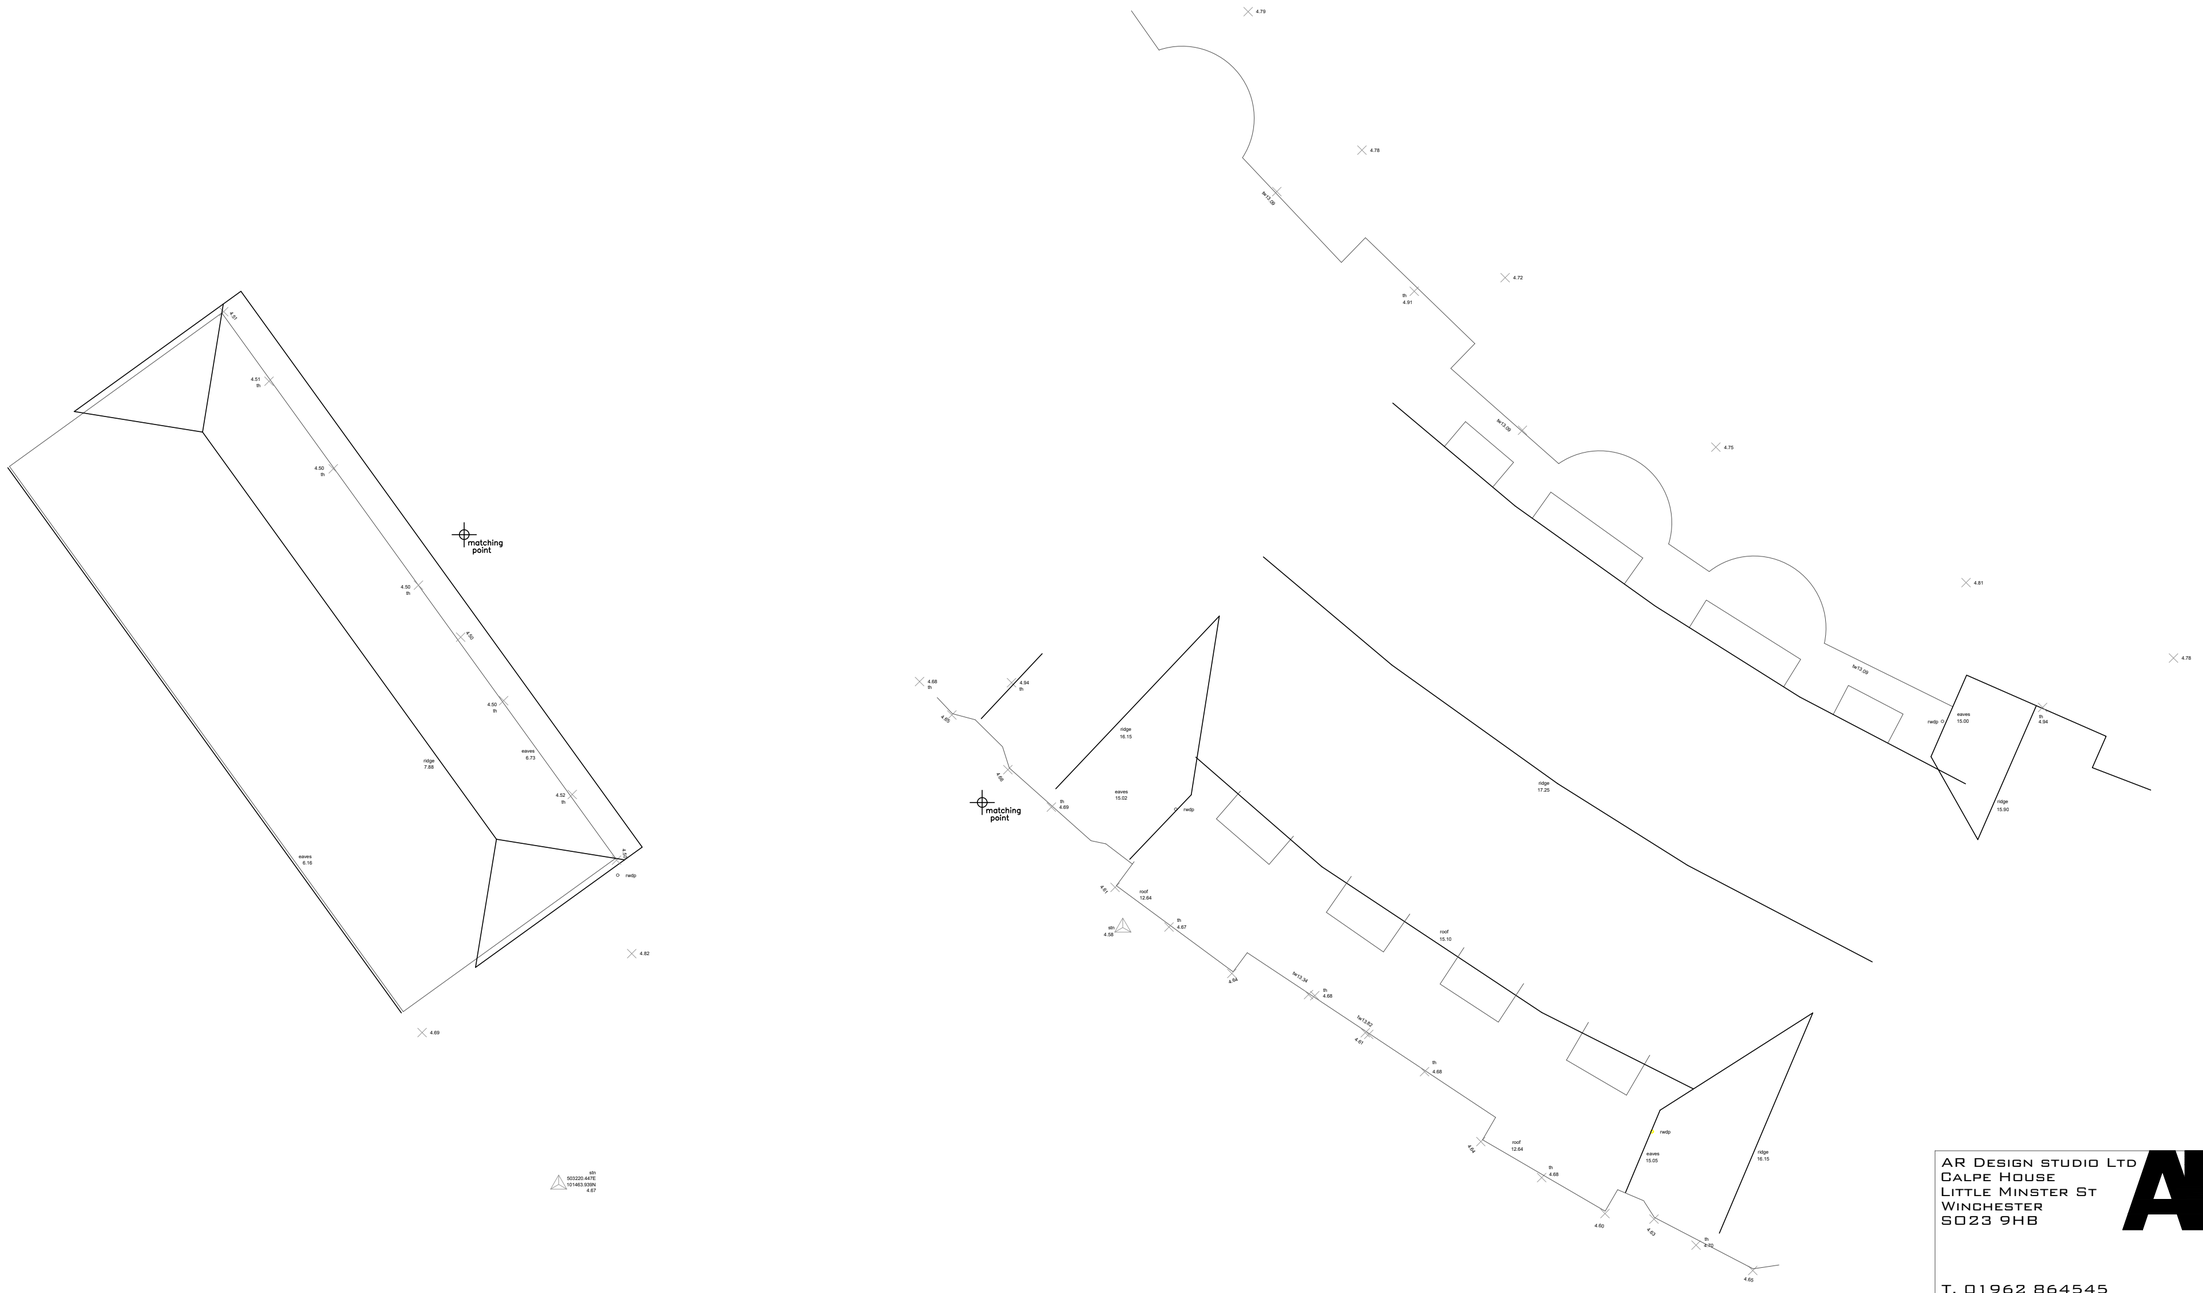

AR Design studio Ltd
Calpe House
Little Minster St
Winchester
SO23 9HB

T. 01962 864545
E. info@ardesignstudio.co.uk
www. a r d e s i g n s t u d i o .co. uk

Draft

Copyright: All rights reserved. This drawing and design must not be reproduced without permission. Dimensions are in millimetres unless specified. Only written dimensions to be worked from. Do not scale from this drawing.

Job title
43/37 Beach Crescent

Drawing title
Existing Site Plan

Status
Planning

Drawn by	Checked by	Date	Scale at A3	Scale at A2
-		Apr 2020	-	1:100

Job No.	Dwg No.	Revision
793	P002	-