

FIGURE B 23
TYPICAL INSPECTION CHAMBER DETAIL - TYPE E




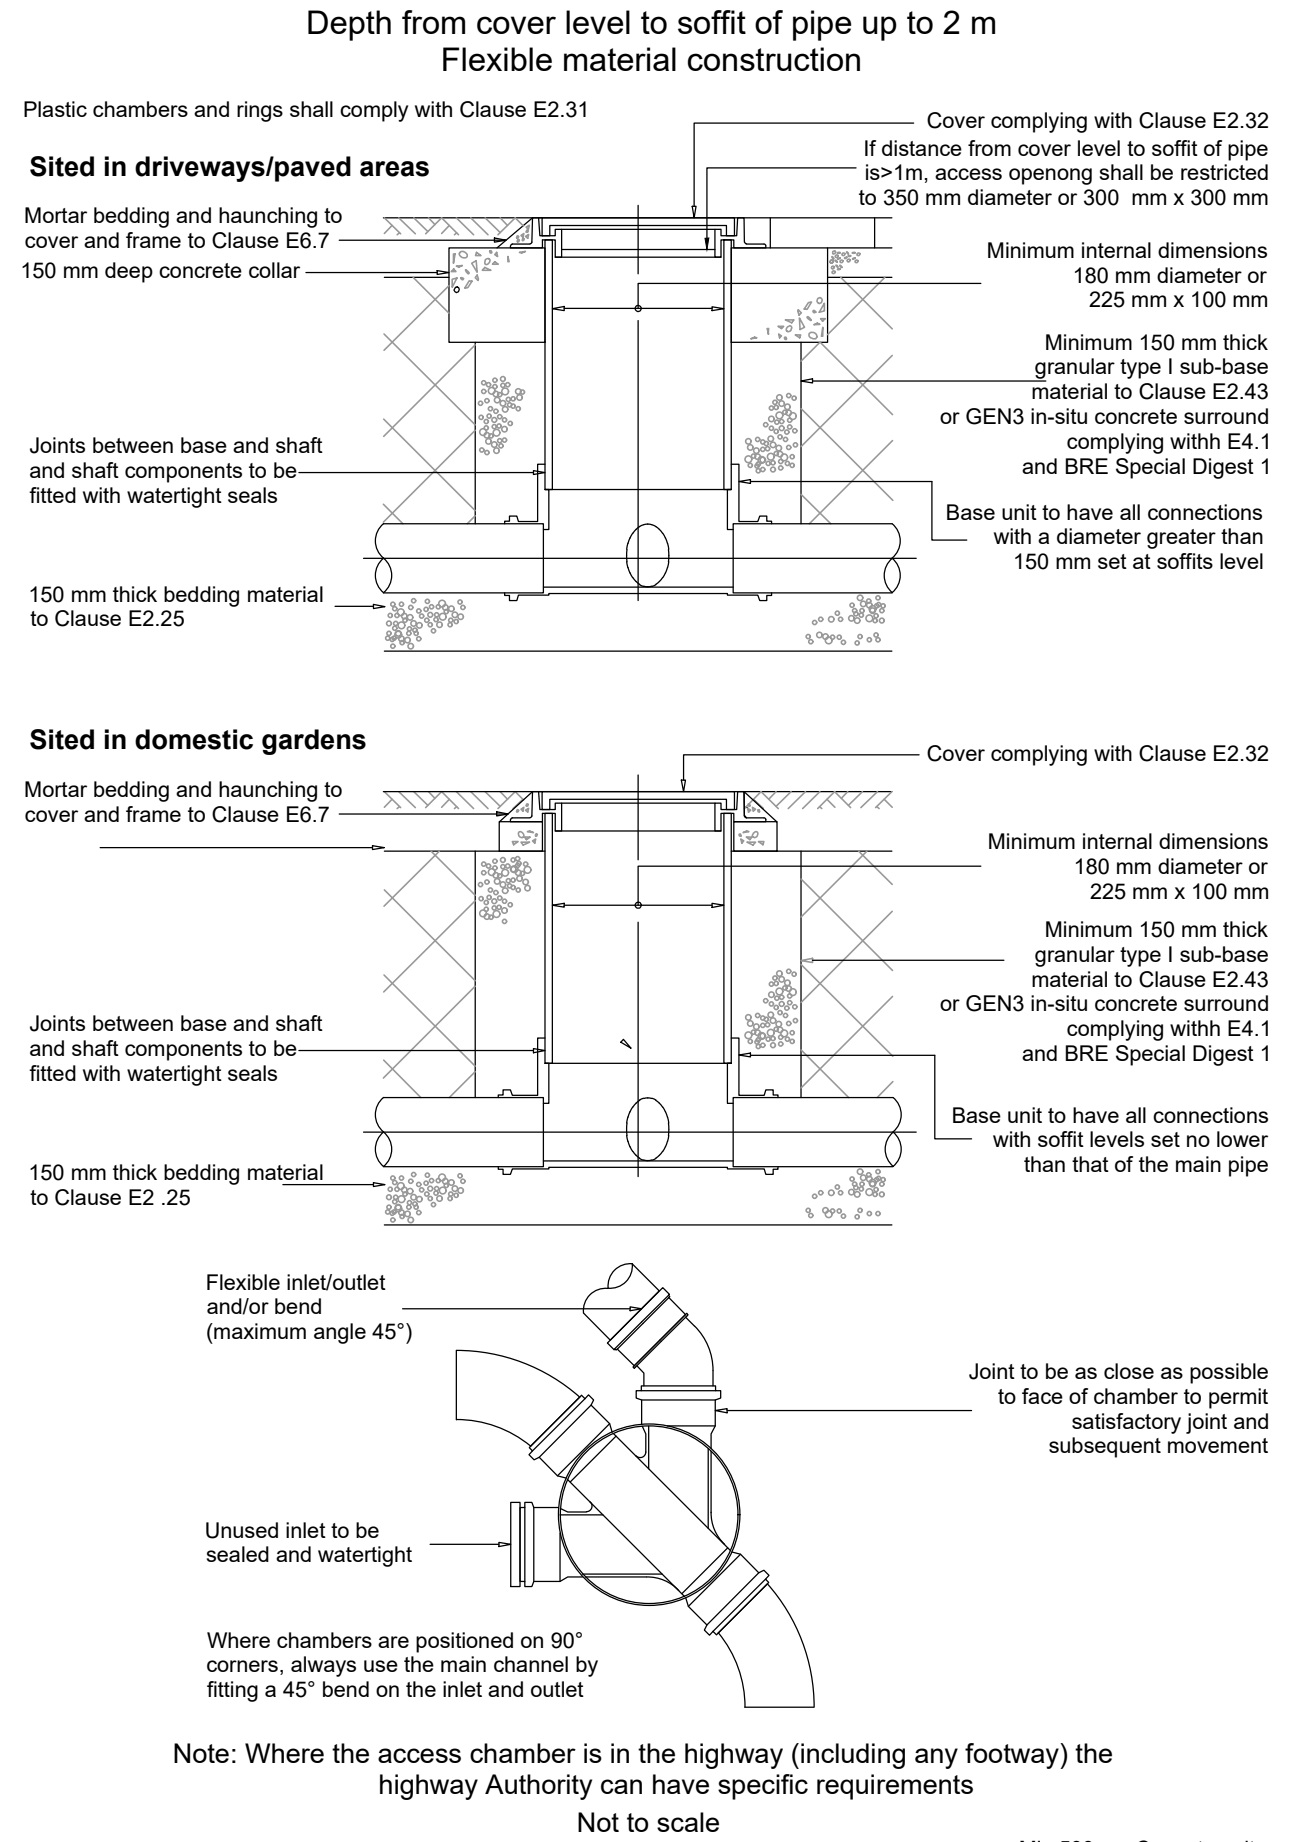




FIGURE B 22
TYPICAL BASE LAYOUTS FOR TYPE D CHAMBERS

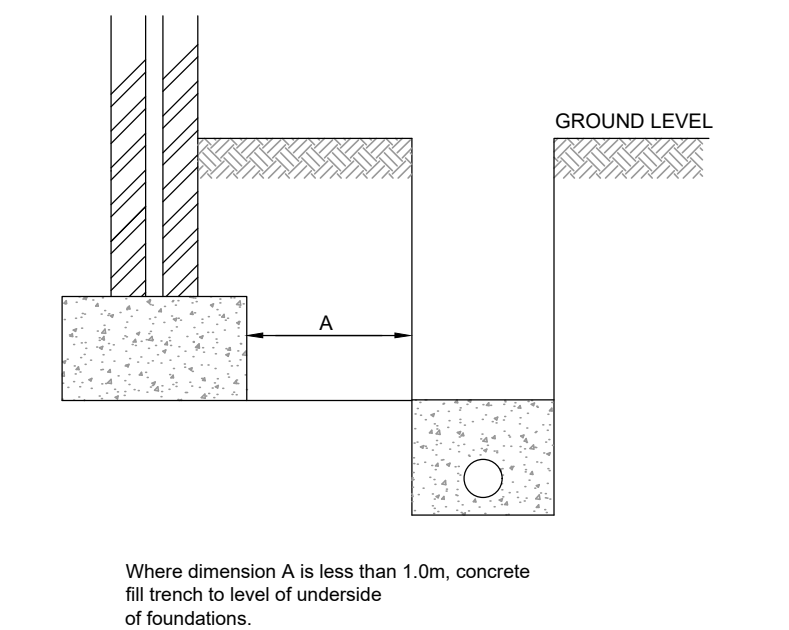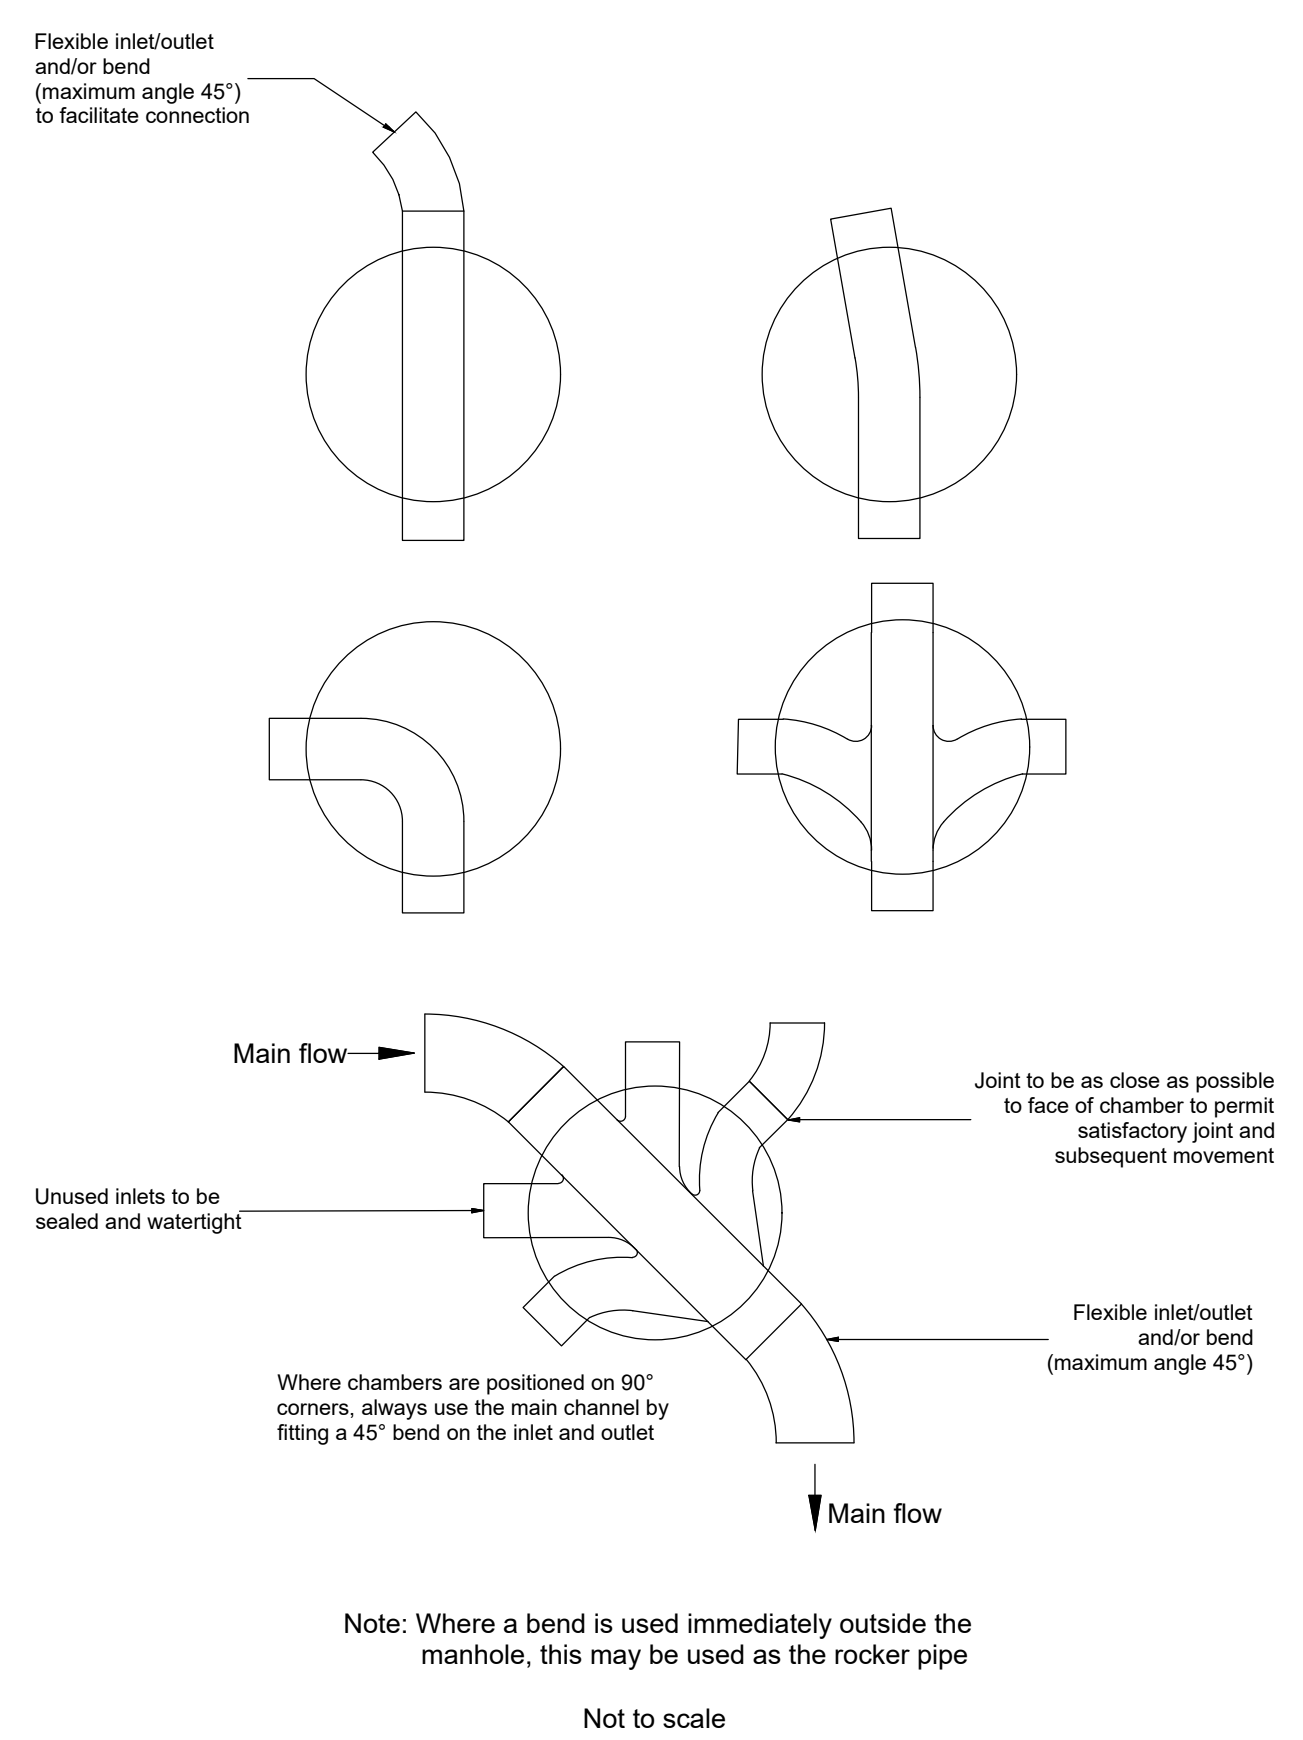


Pipes near buildings

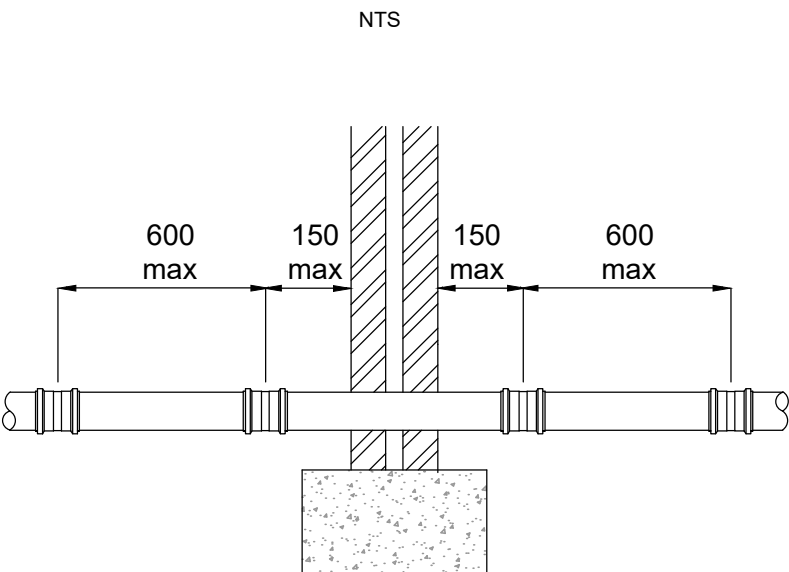



Pipes through wall detail

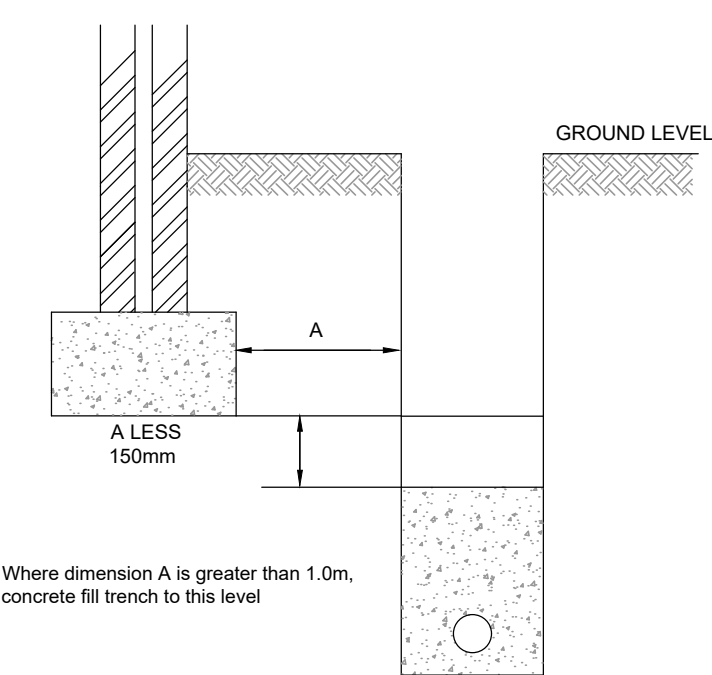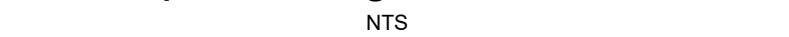


Pipes near buildings

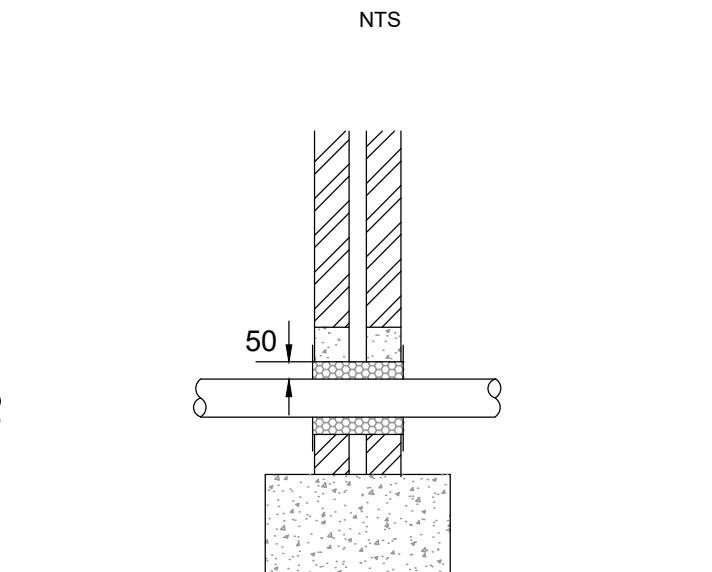


Pipes through wall with lintel detail

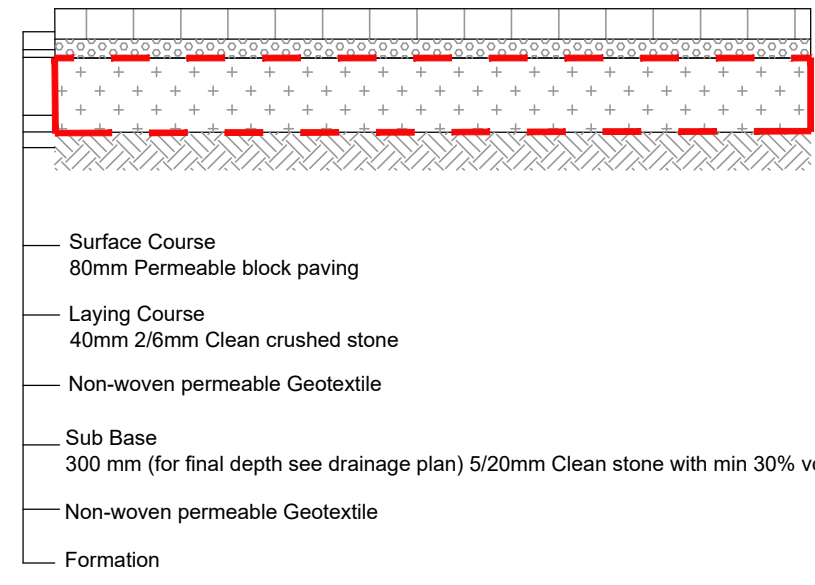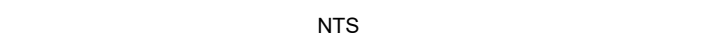


PP1
Proposed Permeable paved Construction
(Design based on assumed CBR > 3%)
(Final subbase depth subject to CBR test)

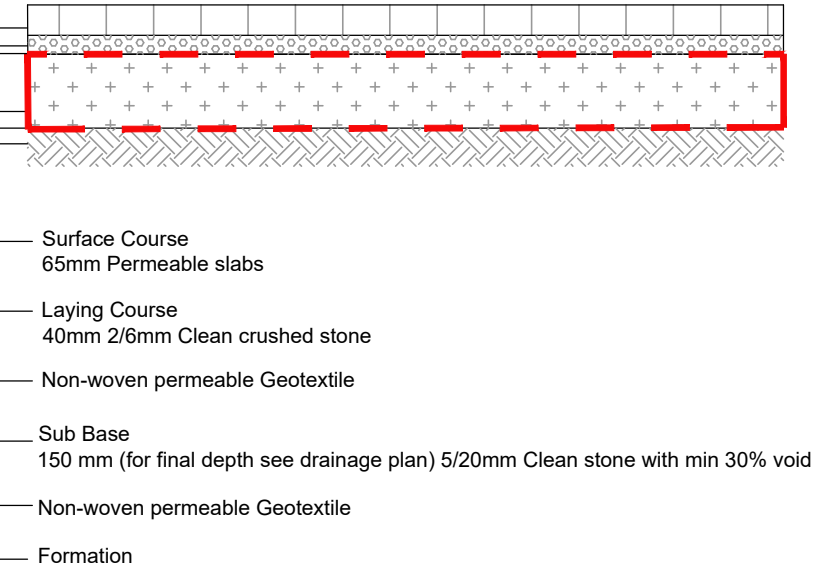

PP2
Proposed Permeable patio paving Construction
(Design based on assumed CBR > 3%)
(Final subbase depth subject to CBR test)

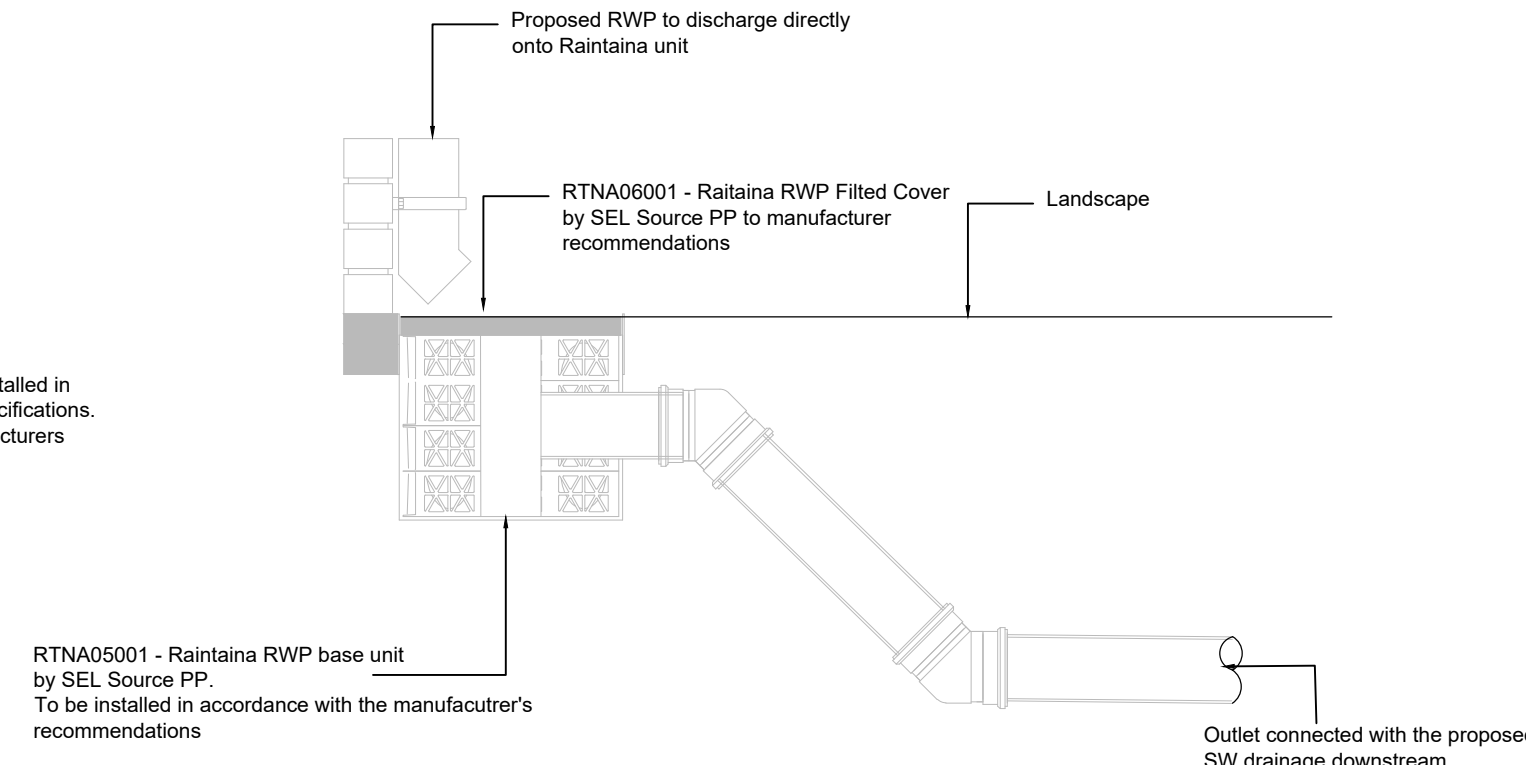


Proposed Downpipe Filter Chamber with discharge connection to SW drainage

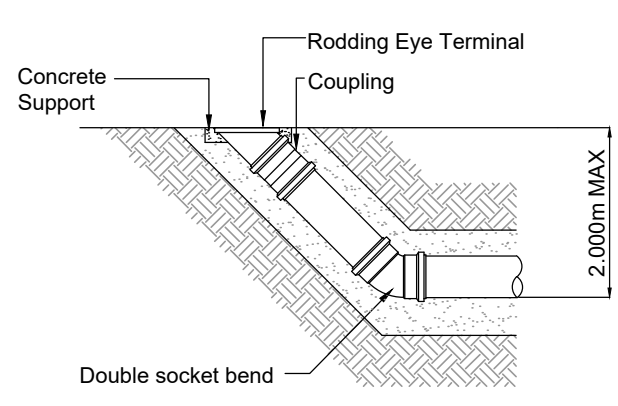


Rodding eye detail

External Rainwater Pipe to Drain

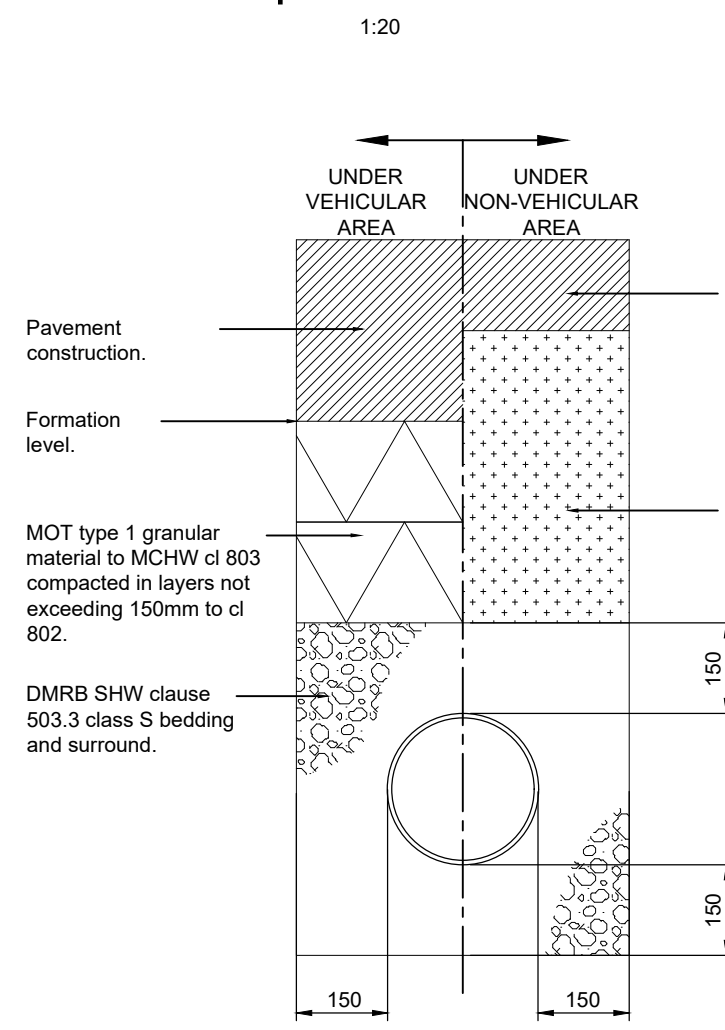

Class S granular pipe bed and surround
To be used for plastic, vitrified and concrete pipework where cover to crown is greater than 900mm.


Pipe Bedding Details

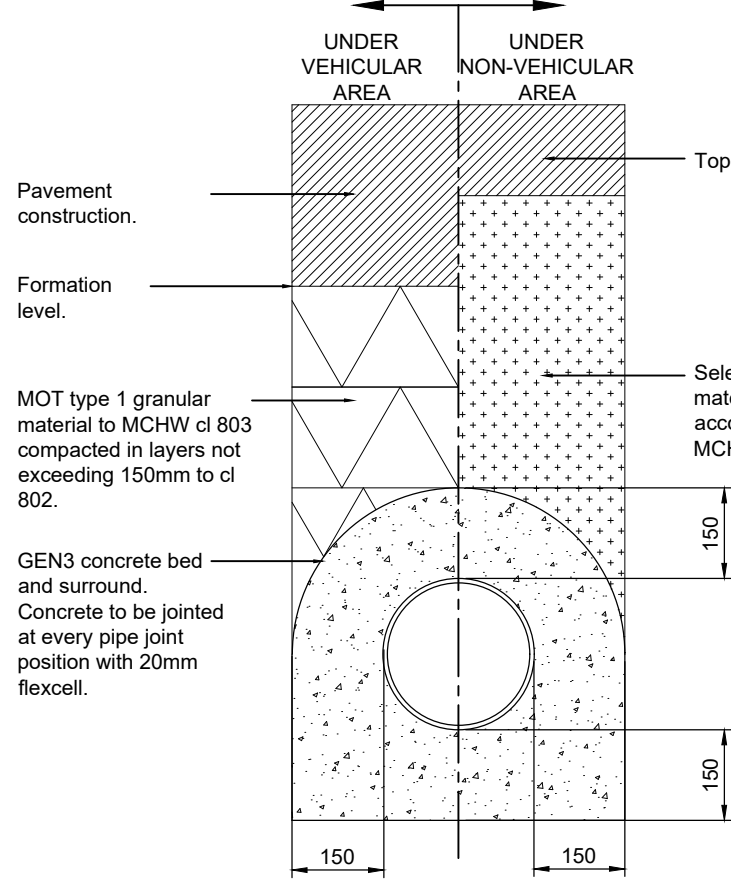


Class Z concrete pipe bed and surround
To be used for plastic, vitrified and concrete pipework where cover to crown is less than 900mm.

Pipe Bedding Details

Trench soakaway using Polystorm-R Geomodular units

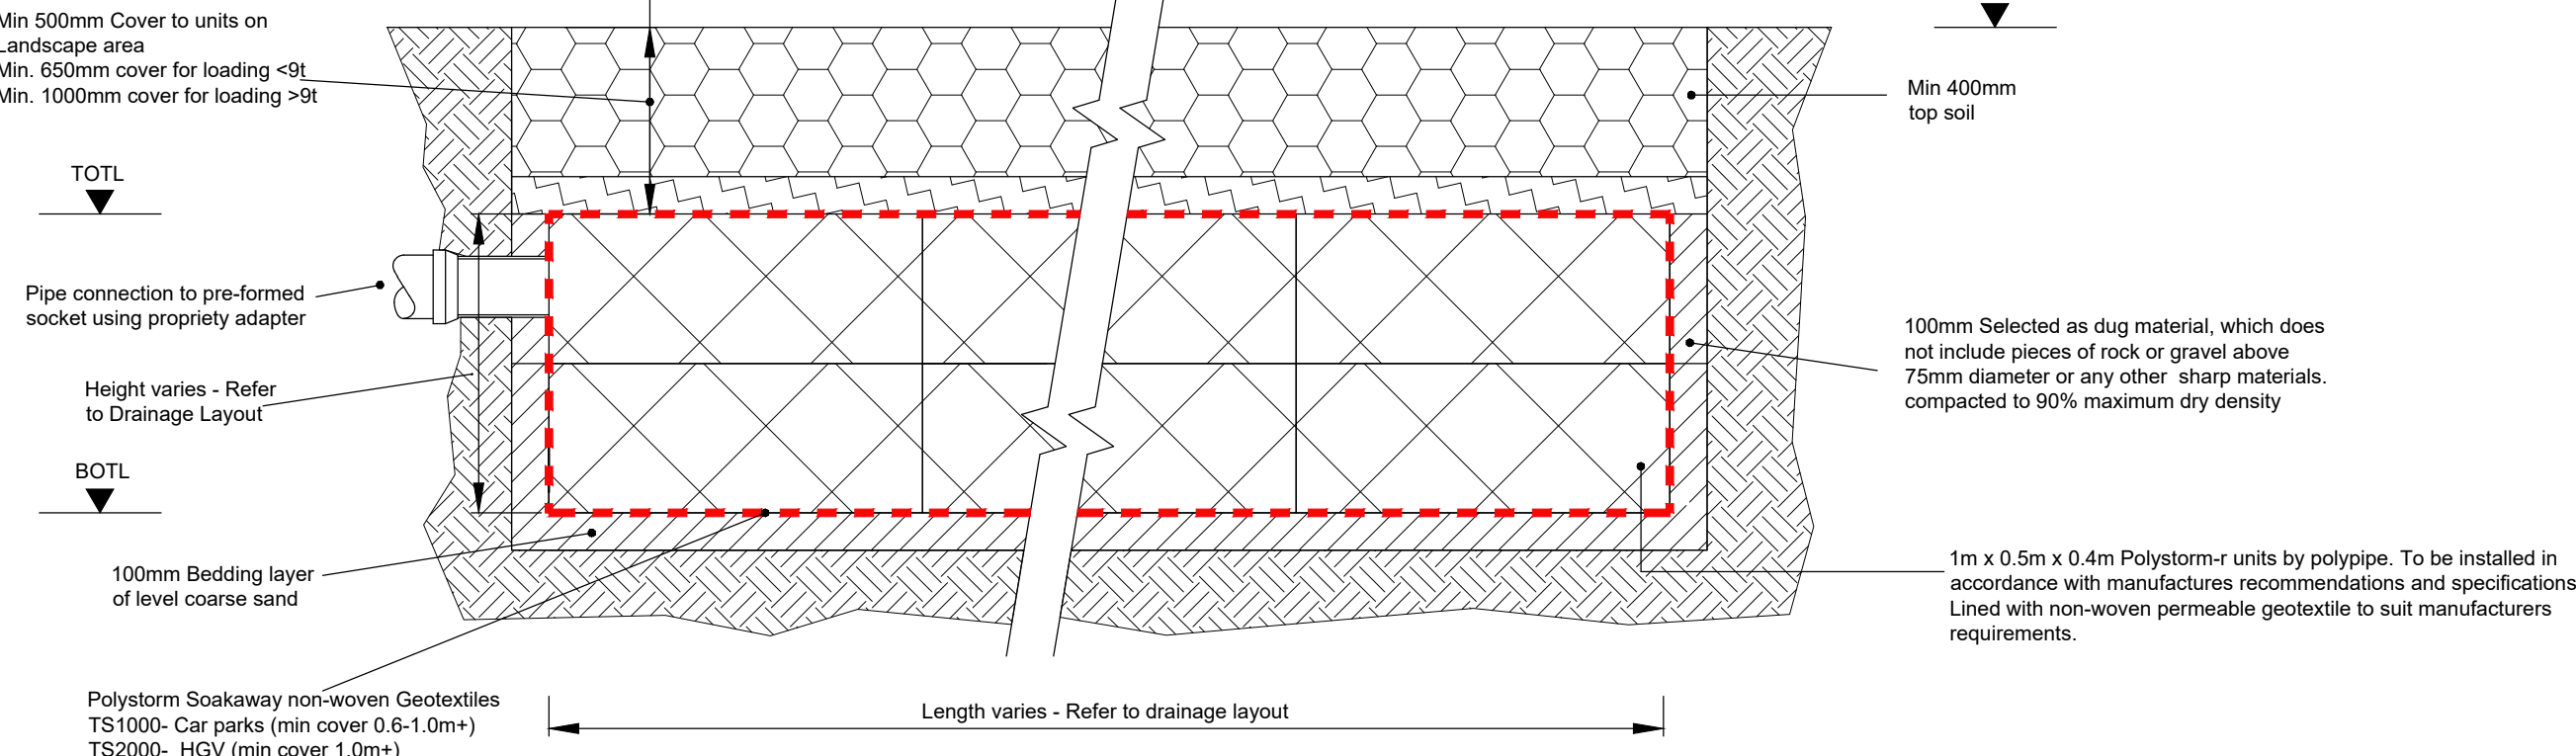

All storage tank drainage works shall be carried out in accordance with the specifications, method statements and recommendations of Polypipe

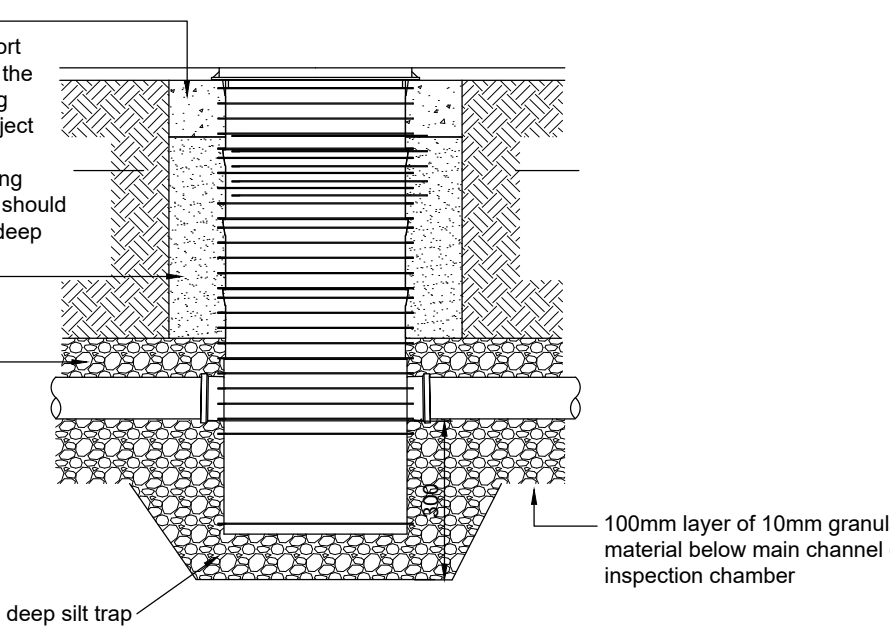

460mmØ Polypipe basic silt trap detail

SCALE 1:20

- STANDARD DRAINAGE NOTES
- DO NOT SCALE FROM THIS DRAWING. REFER TO FIGURED DIMENSIONS ONLY. THE CONTRACTOR SHOULD CHECK ALL DIMENSIONS ON SITE.
 - ALL DIMENSIONS IN MILLIMETRES AND ALL LEVELS ARE IN METERS UNLESS NOTED OTHERWISE.
 - THIS DRAWING SHOULD BE READ IN CONJUNCTION WITH ALL OTHER RELEVANT ARCHITECT AND ENGINEERING DETAILS, DRAWINGS AND SPECIFICATIONS.
 - ANY DISCREPANCIES SHOULD BE REPORTED TO THE ARCHITECT AND/OR ENGINEER IMMEDIATELY, SO THAT CLARIFICATION CAN BE SOUGHT PRIOR TO THE COMMENCEMENT OF WORK.
 - BEFORE COMMENCING CONSTRUCTION THE CONTRACTOR MUST CHECK THE INVERT LEVELS OF EXISTING SEWERS TO WHICH CONNECTIONS ARE MADE. IN ADDITION THE CONTRACTOR MUST LOCATE AND DETERMINE INVERT LEVELS OF THE EXISTING SPURS TO WHICH CONNECTIONS ARE PROPOSED. ANY DISCREPANCIES ARE TO BE NOTIFIED TO THE ENGINEER IMMEDIATELY, PRIOR TO CONSTRUCTION.
 - ALL DRAINAGE WORKS SHOULD COMMENCE AT THE PROPOSED DOWNSTREAM CONNECTION POINT. THE WORKS CONTINUING UPSTREAM FOLLOWING CONFIRMATION OF THE TIE-IN INVERT LEVELS TO THE ENGINEER. CONNECTIONS TO MANHOLES OR LARGER SIZED PIPES ETC. SHOULD BE SOFFIT TO SOFFIT UNLESS OTHERWISE INSTRUCTED BY THE ENGINEER, IF THIS IS NOT POSSIBLE INFORM THE ENGINEER IMMEDIATELY.
 - COVER LEVELS SHOWN ARE APPROXIMATE. COVERS AND FRAMES SHALL BE SET TO FINISHED GROUND LEVELS AND FALLS.
 - ALL UN-REFERENCED PIPES ARE TO BE 100mm DIA.
 - ALL PIPES TO BE ADOPTED, OR CONNECTING TO ADOPTED SEWERS, TO BE VITRIFIED CLAY TO BS EN 295 AND BS65 (SWS ONLY), OR CONCRETE PIPES TO BE EN 1916 AND BS5911-PART 1.
 - ROAD GULLY OUTLET PIPES ARE TO BE 150mm DIA. WITH CONCRETE SURROUND AND FLEXIBLE JOINTS. ALL GULLIES SHALL BE FITTED WITH GRADE D400 GRATINGS AND FRAMES TO BS EN124, UNLESS OTHERWISE STATED.
 - ALL ADOPTABLE SEWERS SHALL BE CONSTRUCTED TO THE STANDARDS AND SPECIFICATION LAID DOWN DOWN IN 'SEWERS FOR ADOPTION' 6th EDITION, WITH A VIEW TO ADOPTION UPON COMPLETION OF WORKS.
 - ALL PRIVATE DRAINAGE TO BE IN ACCORDANCE WITH THE BUILDING REGULATIONS APPROVED DOCUMENT PART-H, AND TO THE SATISFACTION OF THE BUILDING CONTROL INSPECTOR.
 - THE CONTRACTOR IS TO KEEP A RECORD OF ANY VARIATIONS MADE ON SITE, INCLUDING THE RELOCATION OF SEWERS OR DRAINS, SO THAT AN AS CONSTRUCTED DRAWINGS CAN BE PREPARED UPON COMPLETION OF THE PROJECT.
 - STUB CONNECTIONS TO ADOPTABLE MANHOLES SHALL BE MADE FROM VITRIFIED CLAY AND CONSIST OF TWO ROCKER PIPES LAID AT THE SAME GRADIENT AS THE UP OR DOWNSTREAM PIPE.
 - IF ANY SUB SOIL DRAINAGE SYSTEMS ARE UNCOVERED DURING THE WORKS CONTACT THE ENGINEER FOR INSTRUCTIONS. SUB SOIL DRAINS ARE TO BE DIVERTED AROUND NEW WORKS AND CONNECTED INTO THE SURFACE WATER.
 - NO PRIVATE AREAS ARE TO DRAIN ONTO ADOPTABLE AREAS AND VICE VERSA.
 - ALL EXISTING MANHOLE COVER'S, GULLIES, ETC. ARE TO BE RAISED/LOWERED TO SUIT NEW LEVELS.
 - IT IS THE RESPONSIBILITY OF THE CONTRACTOR TO CONFIRM THE LOCATION AND DEPTH OF ALL EXISTING SERVICES AND UTILITIES THAT MAY BE PRESENT
 - UPON COMPLETION BUT PRIOR TO HANDOVER, CONTRACTOR TO CARRY OUT FULL CCTV SURVEY OF DRAINAGE SYSTEM WHICH IS TO BE REVIEWED BY ENGINEER TO ENSURE SATISFACTORY INSTALLATION
 - MANHOLE AND CHAMBER COVER GRADES:

- 'A15' IN ALL LANDSCAPED AREAS AND ON FOOTPATHS
- 'B125' IN ALL DRIVEWAYS
- 'C250' IN PRIVATE PARKING AREAS
- 'D400' IN CARRIAGEWAY/ACCESS ROAD

Prefixed to drawing numbers shall signify the following:-

PL = PLANNING **Shall not be used for contract or construction purposes**

P = PRELIMINARY **Shall not be used for contract or construction purposes**

T = TENDER **Shall not be used for construction purposes**

C = CONSTRUCTION These are the only drawings that shall be used for construction purposes

R = RECORD Record of actual completed work

P2	17.04.26	UPDATED TO ENGINEERS COMMENTS	KCK	CS	CS
P1	25.03.25	UPDATED TO SOAKAWAY	KCK	CS	CS
P.	15.01.25	PRELIMINARY ISSUE	KCK	CS	CS
REV	DATE	DESCRIPTION	BY	CHK	APP

 Consulting Civil Engineers				
CLIENT LEONARD WOODCOCK				
ARCHITECT HELIER DAVIES ARCHITECTS				
JOB TITLE 16 SWANBOURNE ROAD, LITTLEHAMPTON, BN17 6HS				
DRAWING TITLE PROPOSED TYPICAL CONSTRUCTION DETAILS				
DRAWN KCK	ENGINEER TZ	CHECKED CS	APPROVED CS	
DATE JANUARY 2025	SCALE @ A1 AS SHOWN			
JOB No. C3489	STATUS P	DRAWING No. 501	REV. P2	

PRELIMINARY