


LU/99/11.

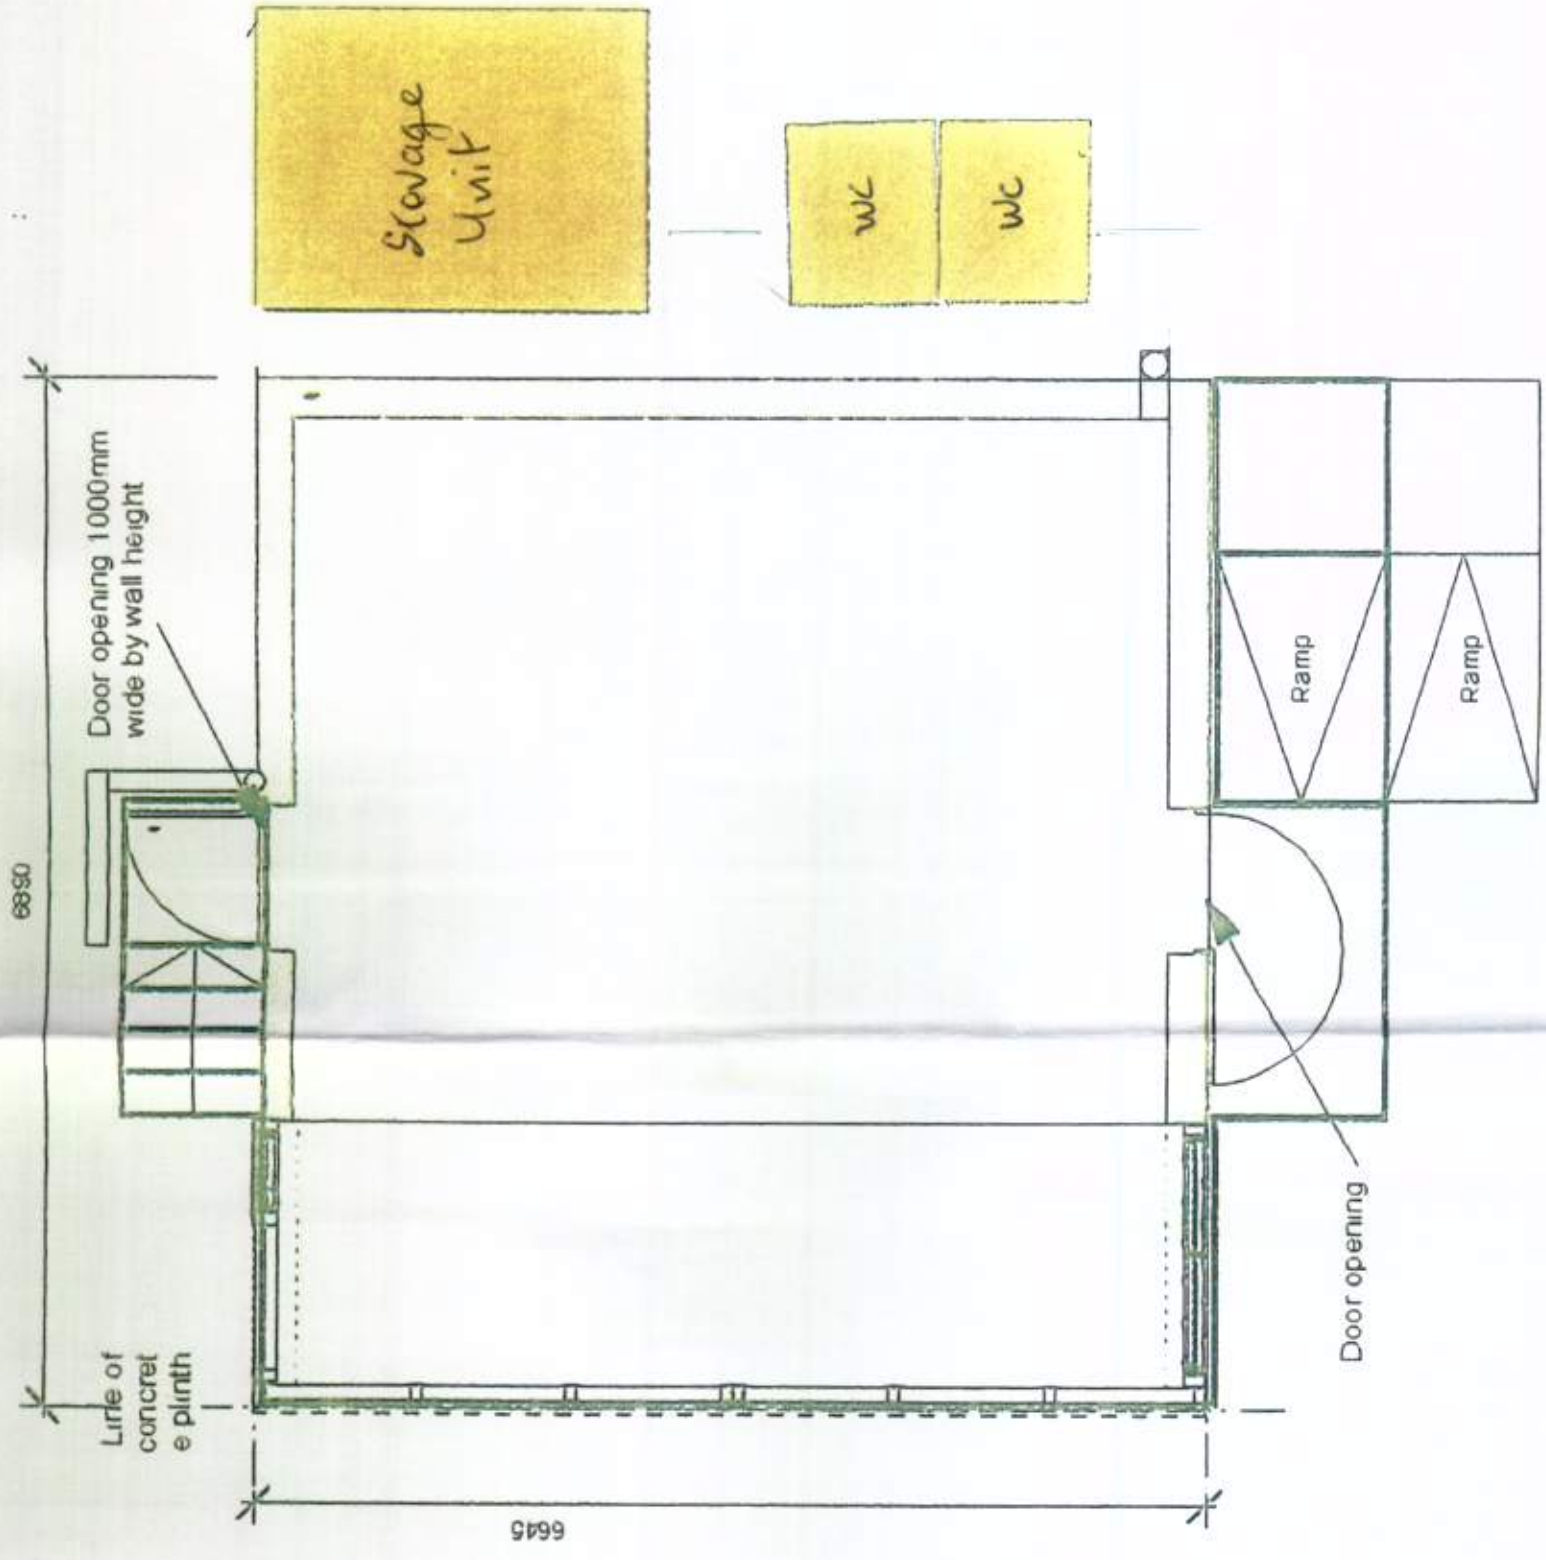

PLAN OF PROPOSED W.C.'s AND STORAGE UNIT LOCATED AT WEST BEACH CAFE, LITTLEHAMPTON. BN17 5DE.

SCALE 1:50