
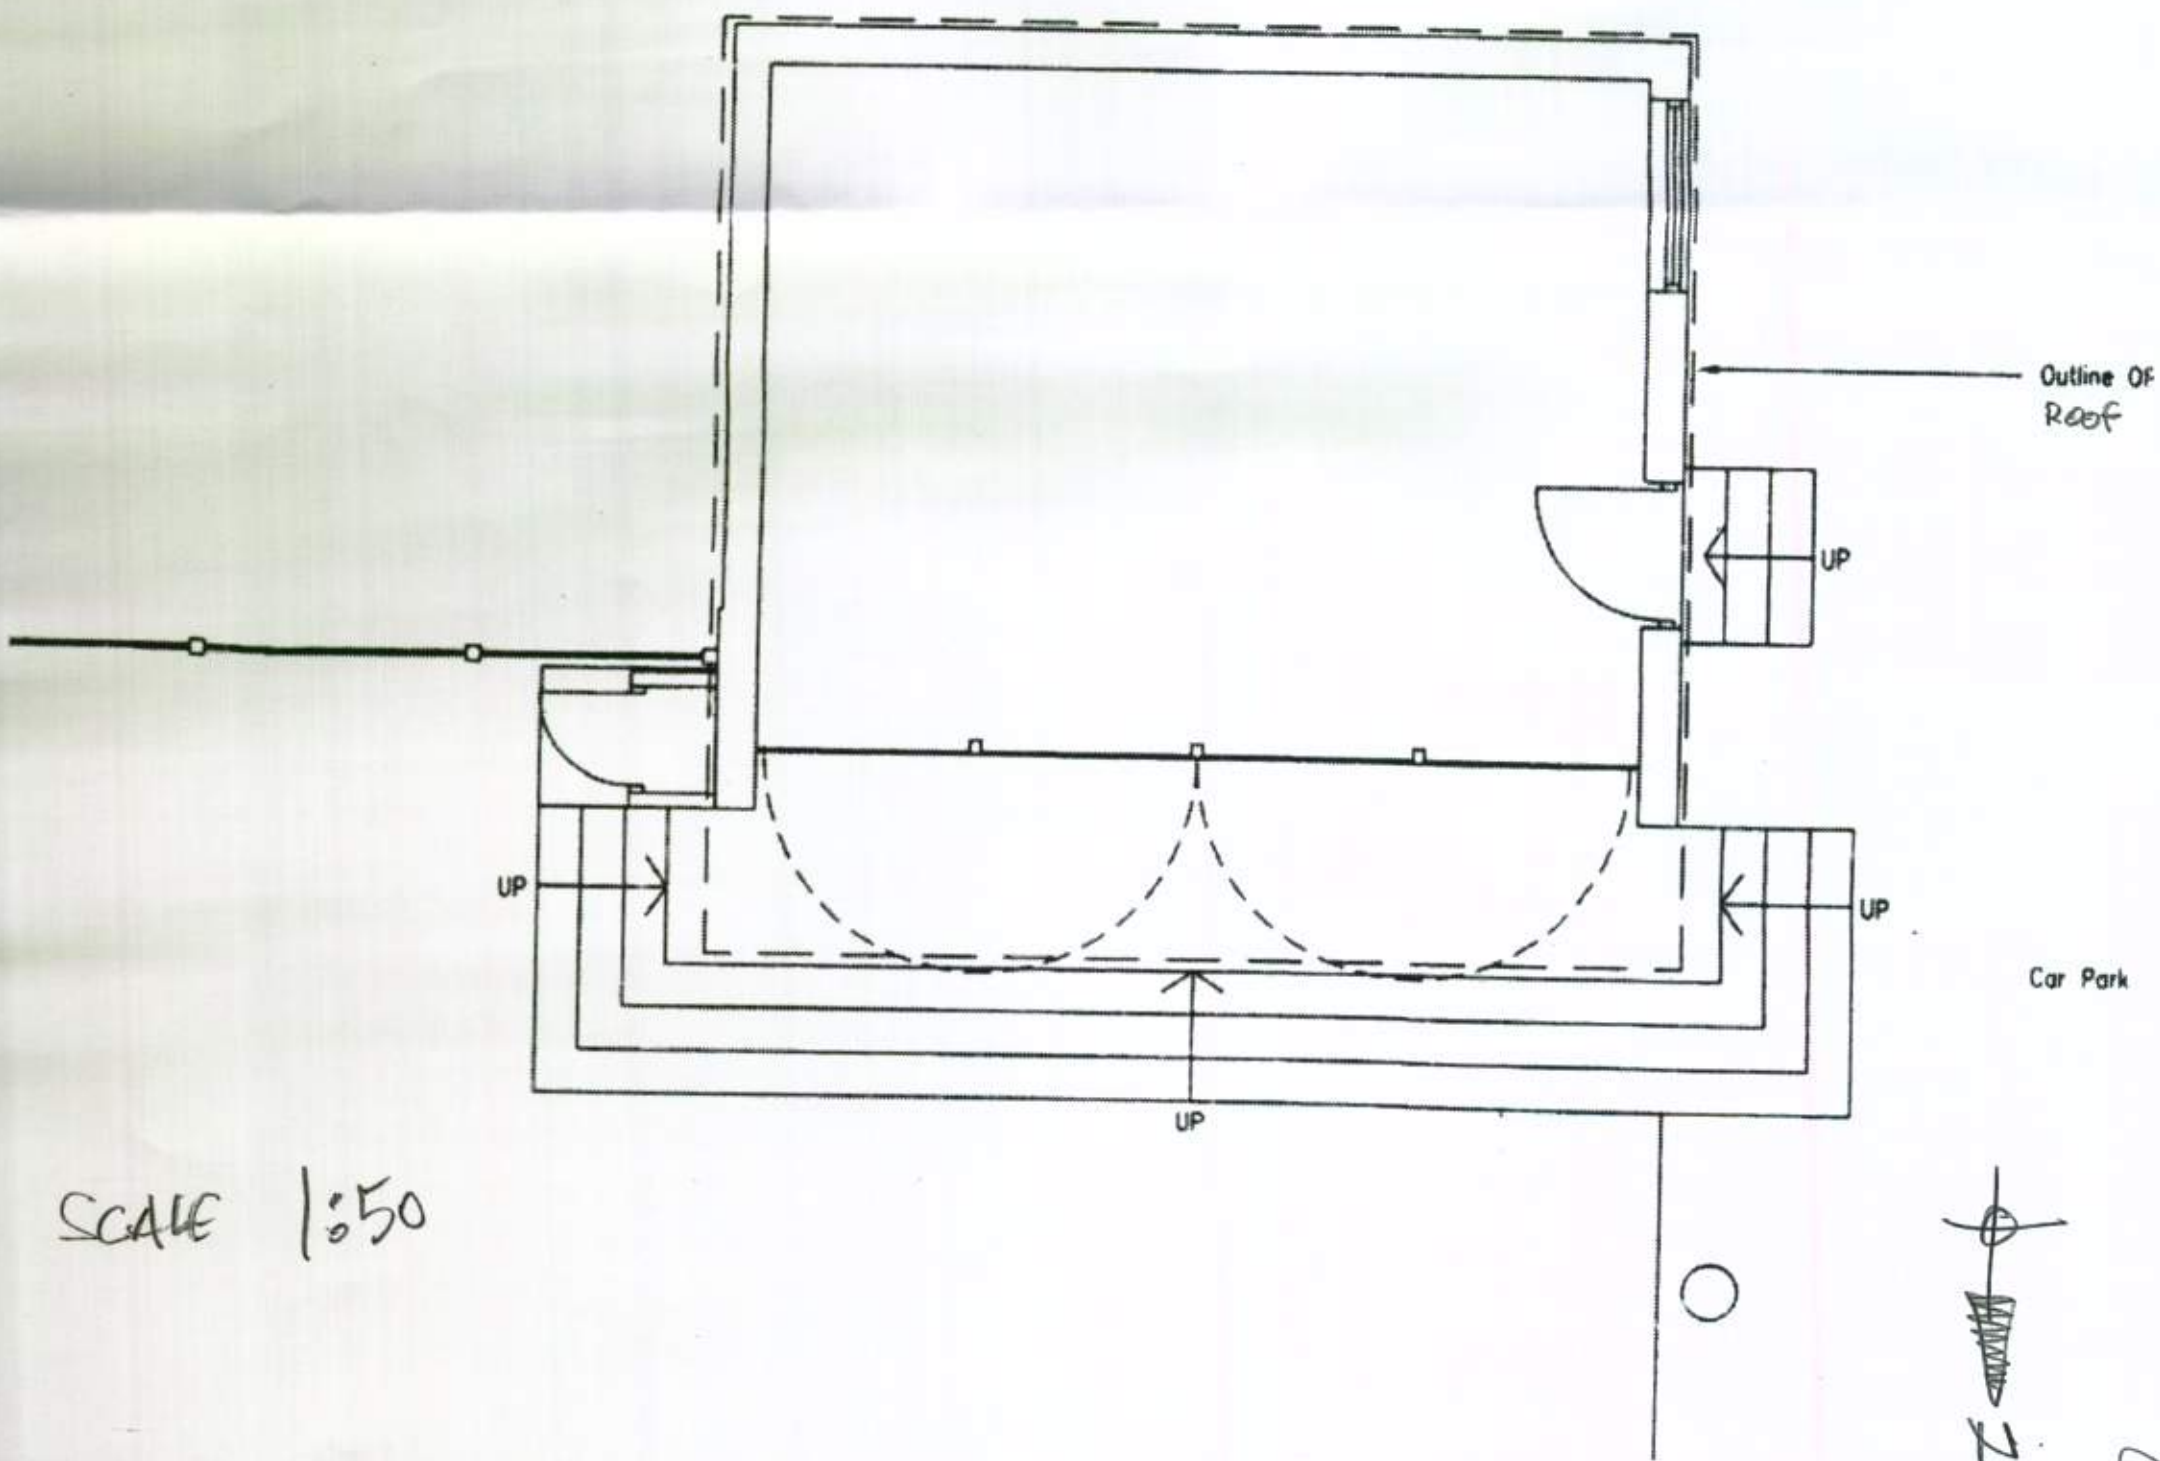


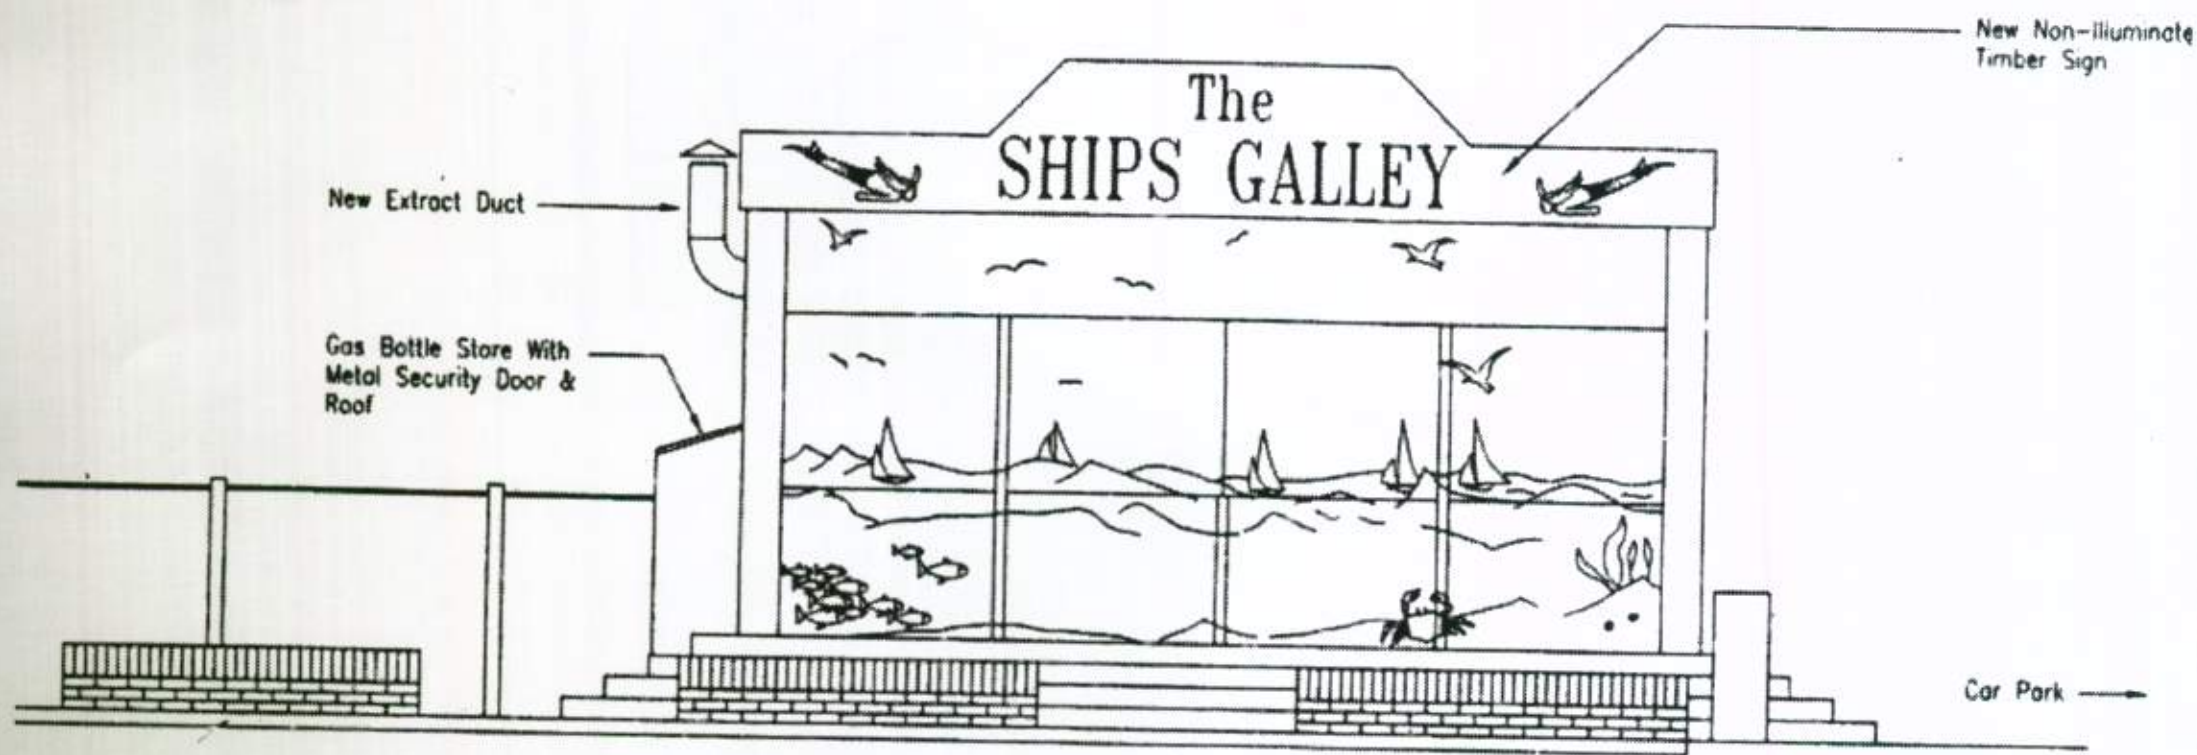

SCALE 1:50

EXISTING BUILDING.

WEST BEACH GATE, LITTLEHAMPTON. BN17 5DE.

4/19/11.