



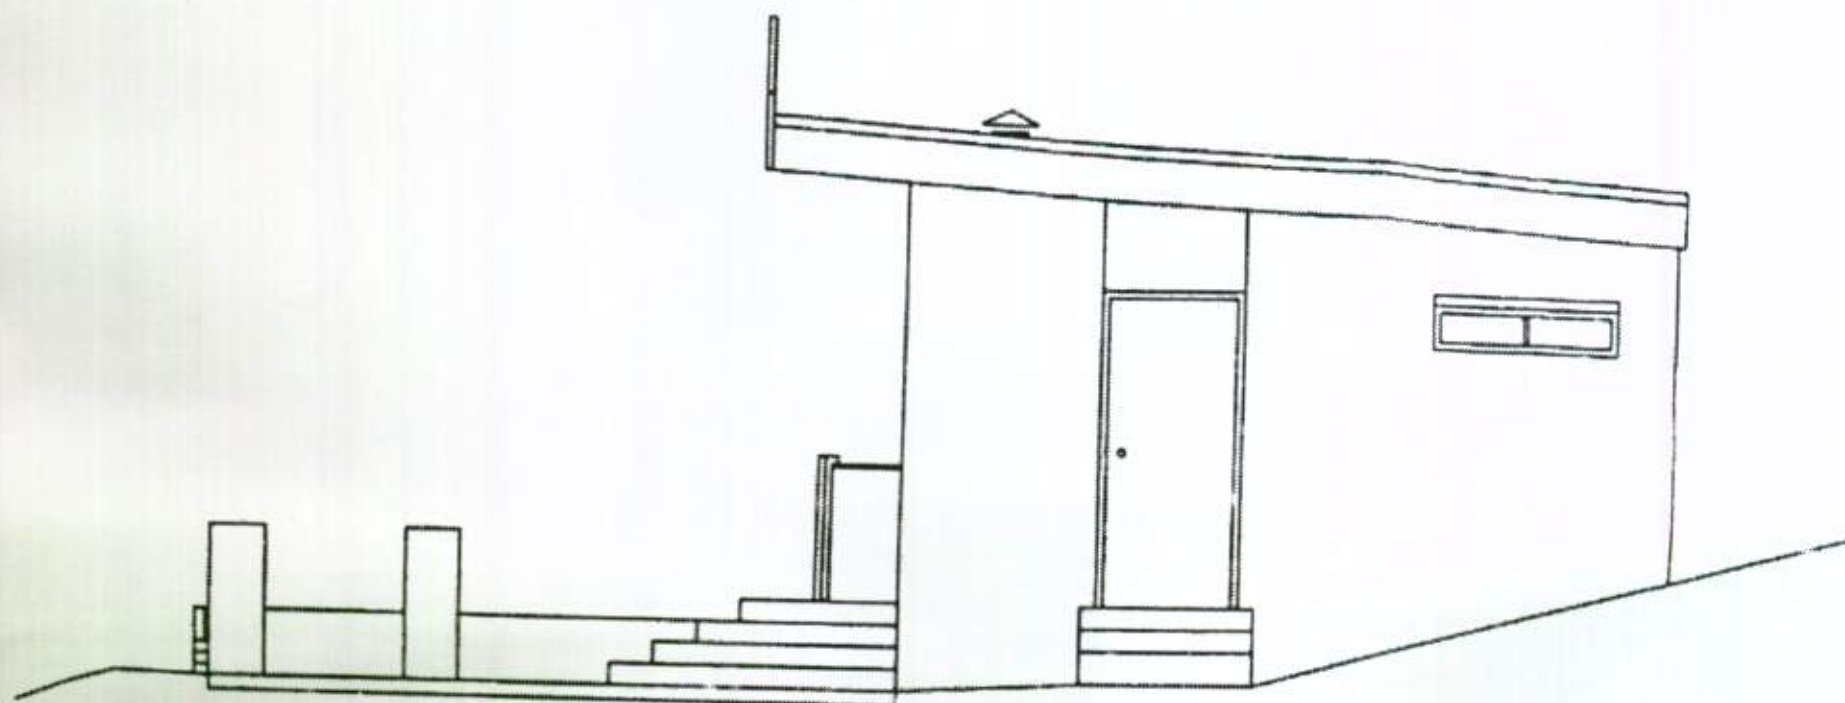

Right Side Elevation

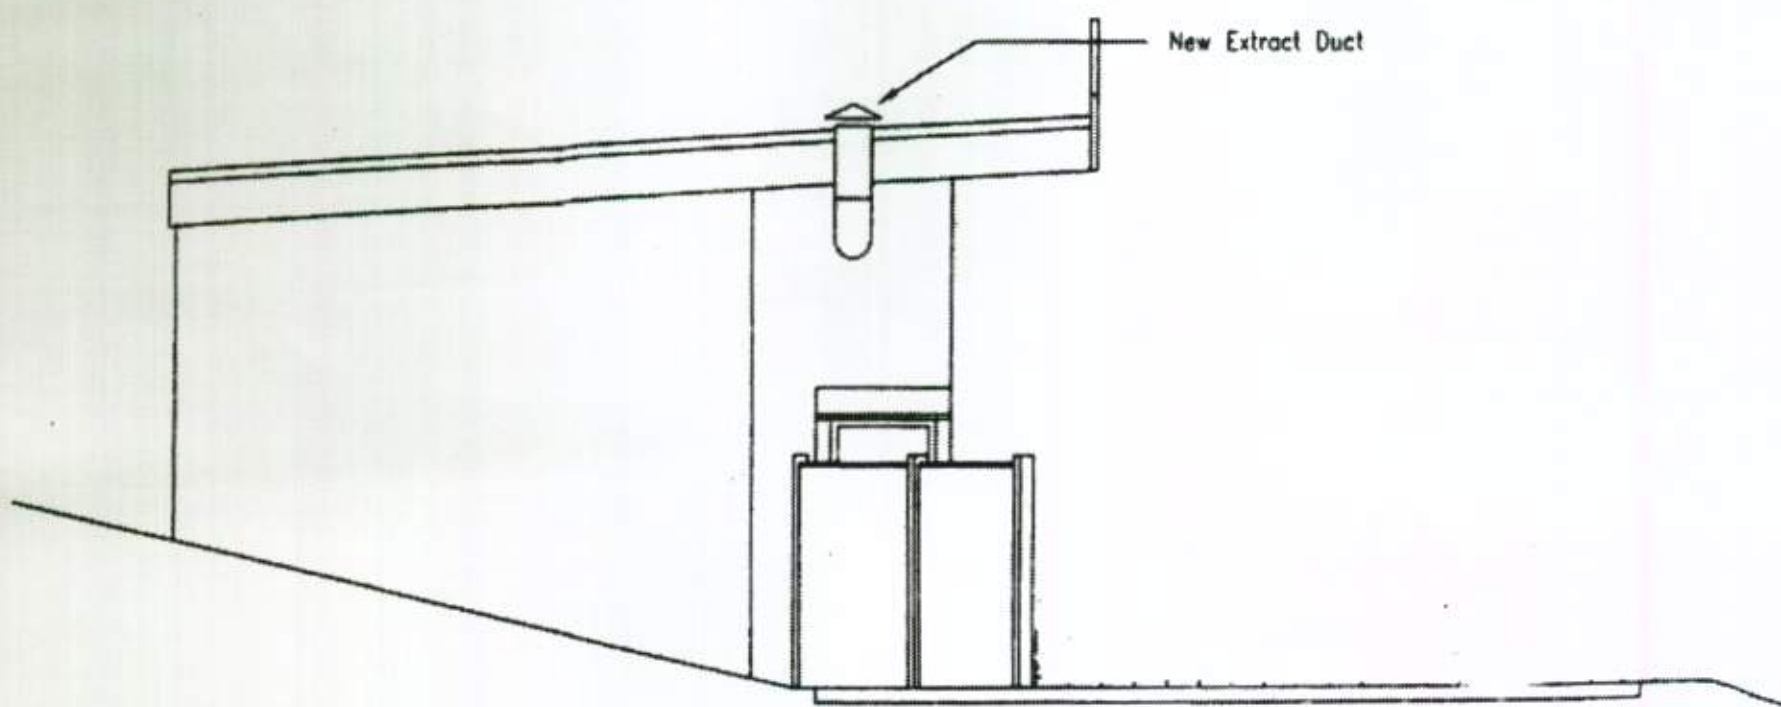

Left Side Elevation

SCALE 1:50.

EXISTING BUILDING.

WEST BEACH GATE, LITTLEHAMPTON. BN17 5DE.

LU/99/11.