


EAST side elevation scale 1:50

CU/99/11.

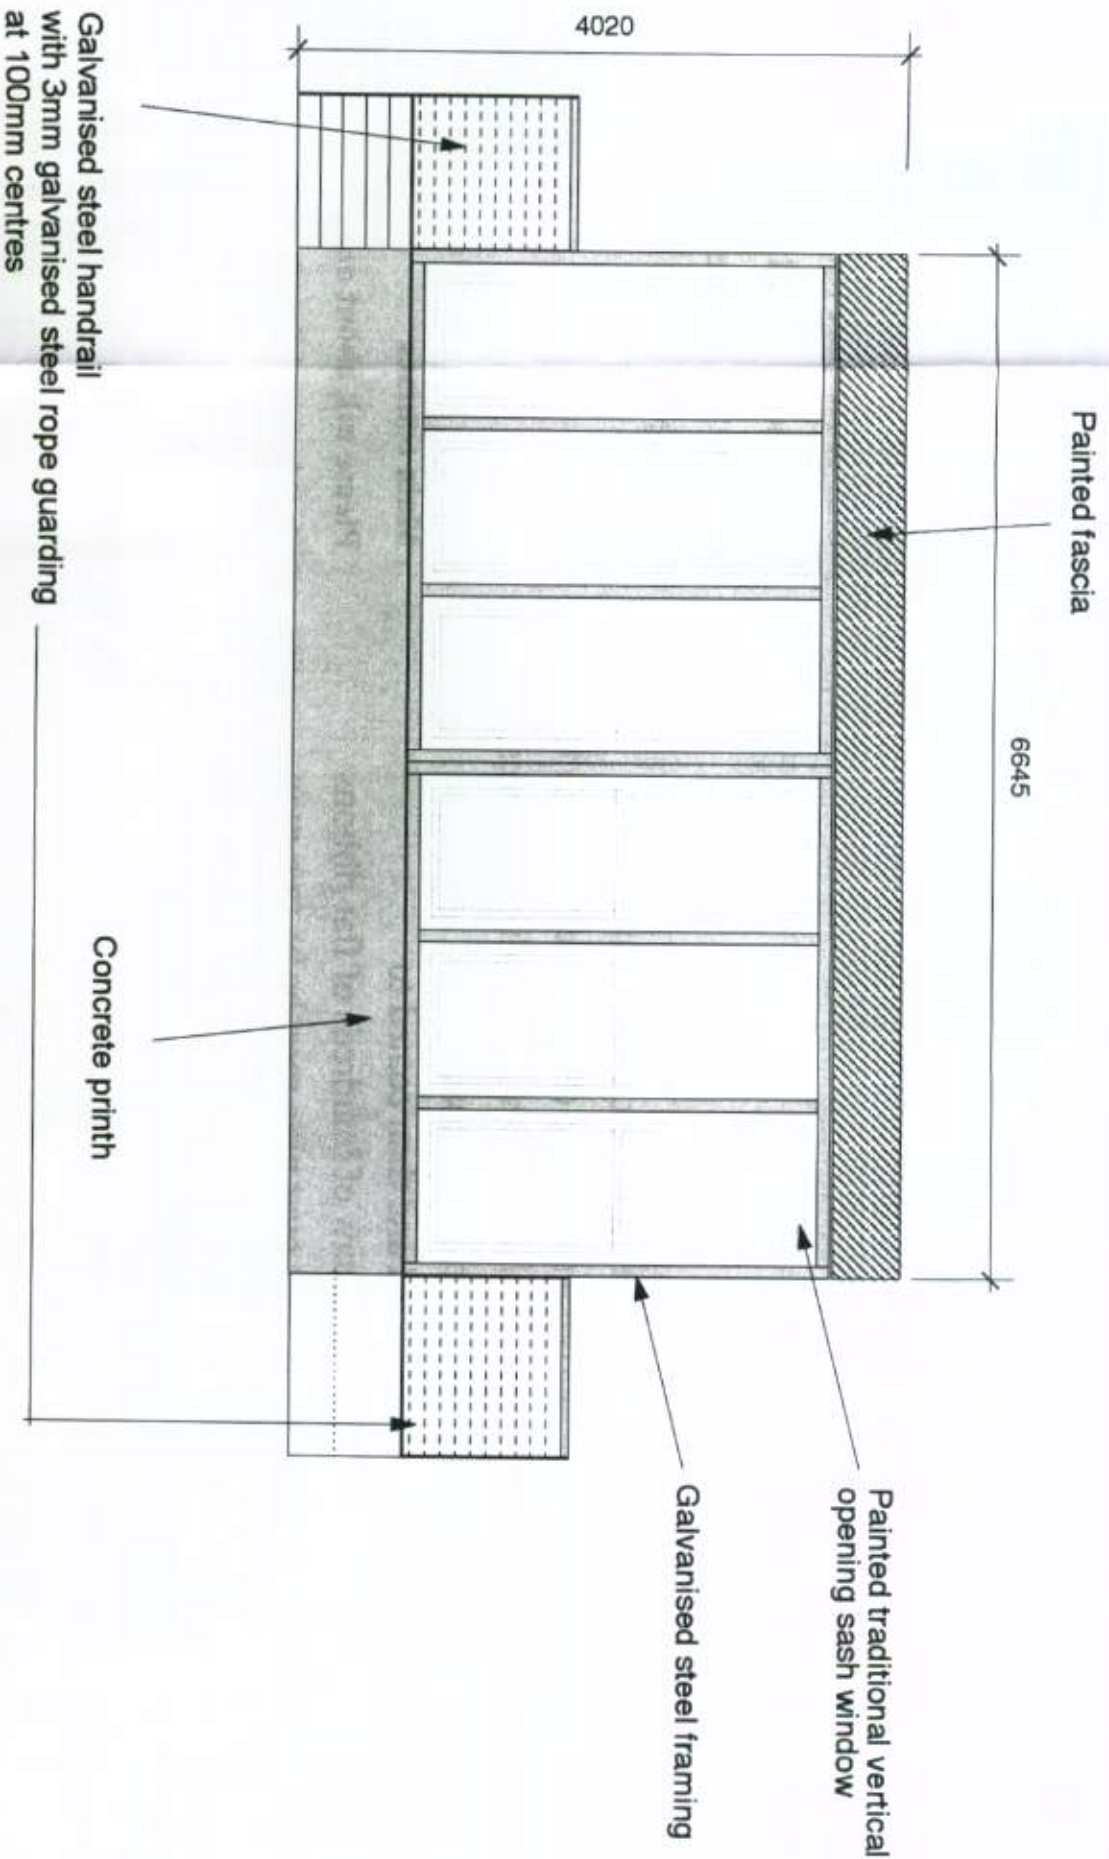

FOR PLANNING

NOTES:

ASIF KHAN Ltd.
1-5 Vyner Street
London E2 9DG
+44(0)7986 935 128
studio@asif-khan.com
www.asif-khan.com

Project: West Beach Cafe
Client : Brownfield Catering
Drawing: West side elevation
Drawing no: 001-planning-GA00
Revision: x
Scale: 1:50 @ A3
Date: 29/03/11