


LU/99/11

South side elevation scale 1:50

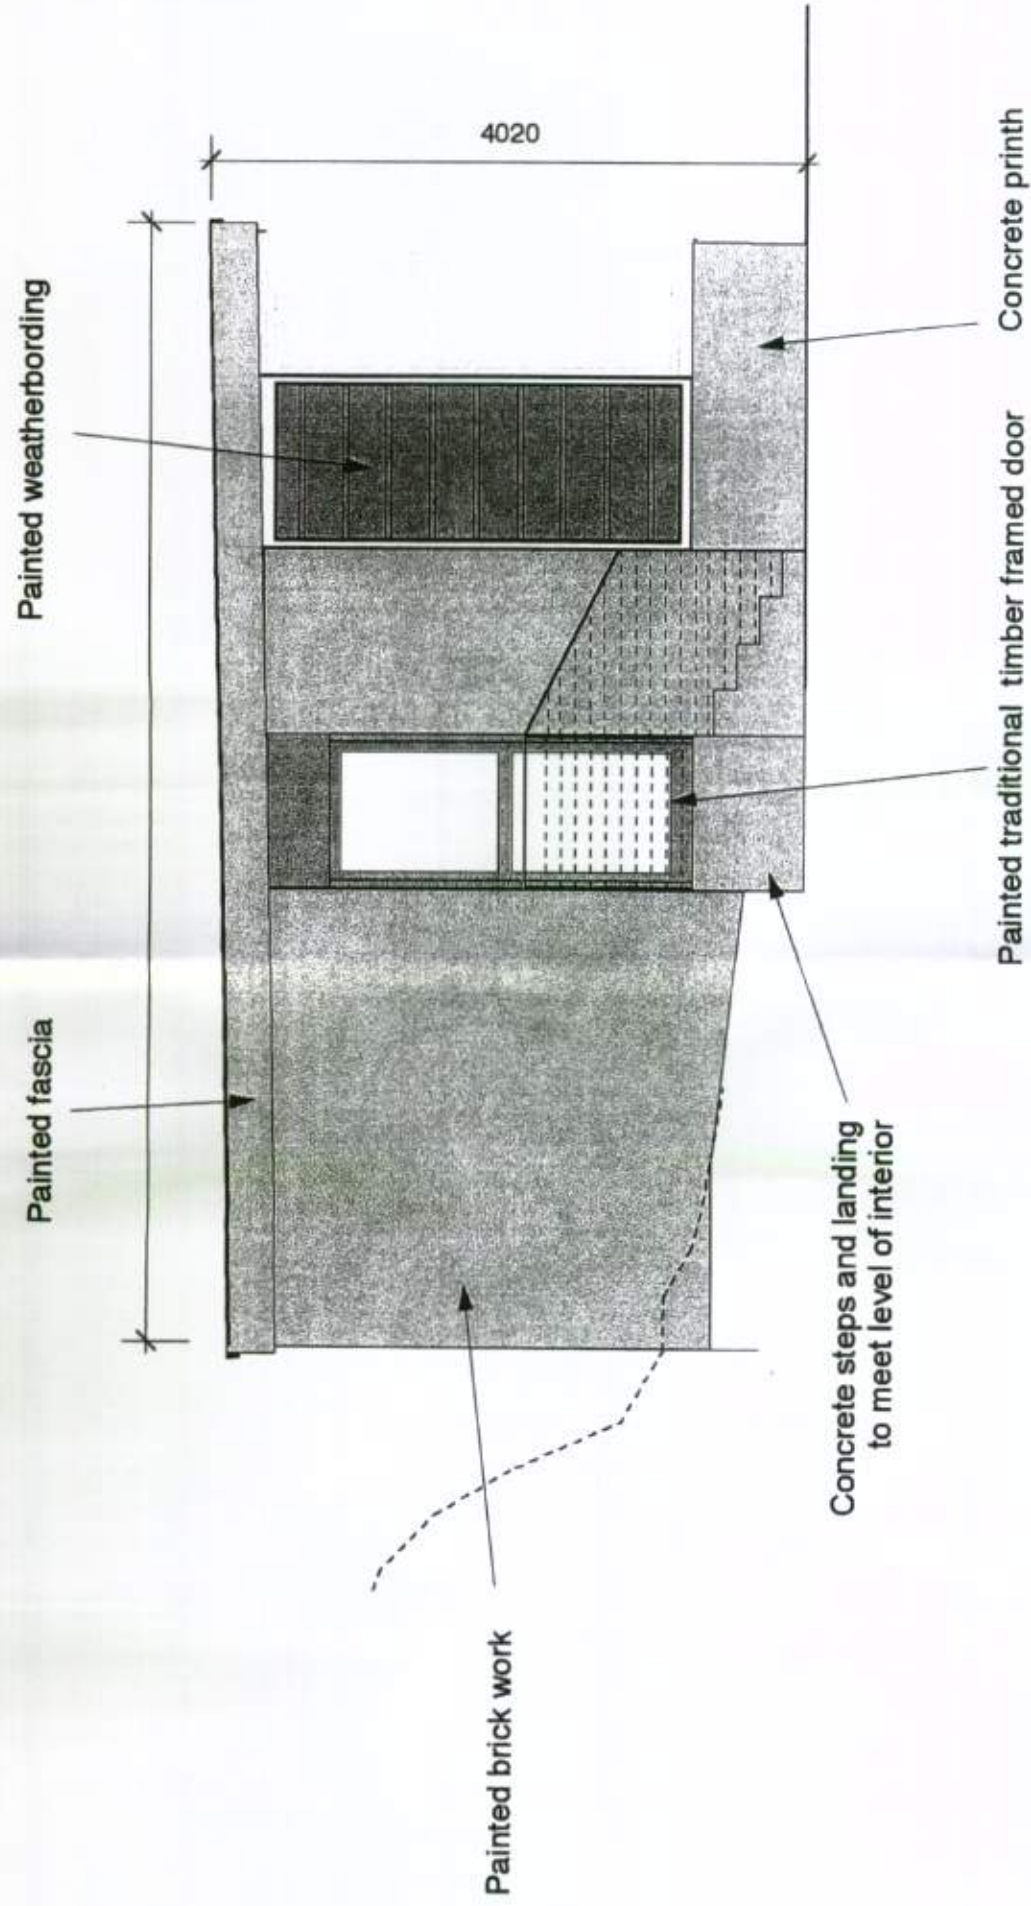

FOR PLANNING

TES:

ASIF KHAN Ltd.
1-5 Vyner Street
London E2 9DG
+44(0)7986 935 128
studio@asif-khan.com

Project: West Beach Cafe
Client : Brownfield Catering LTD
Drawing: South side elevation
Drawing no: 001-planning-GA004
Revision: X
Scale: 1:50 @ A3
Date: 29/03/11