


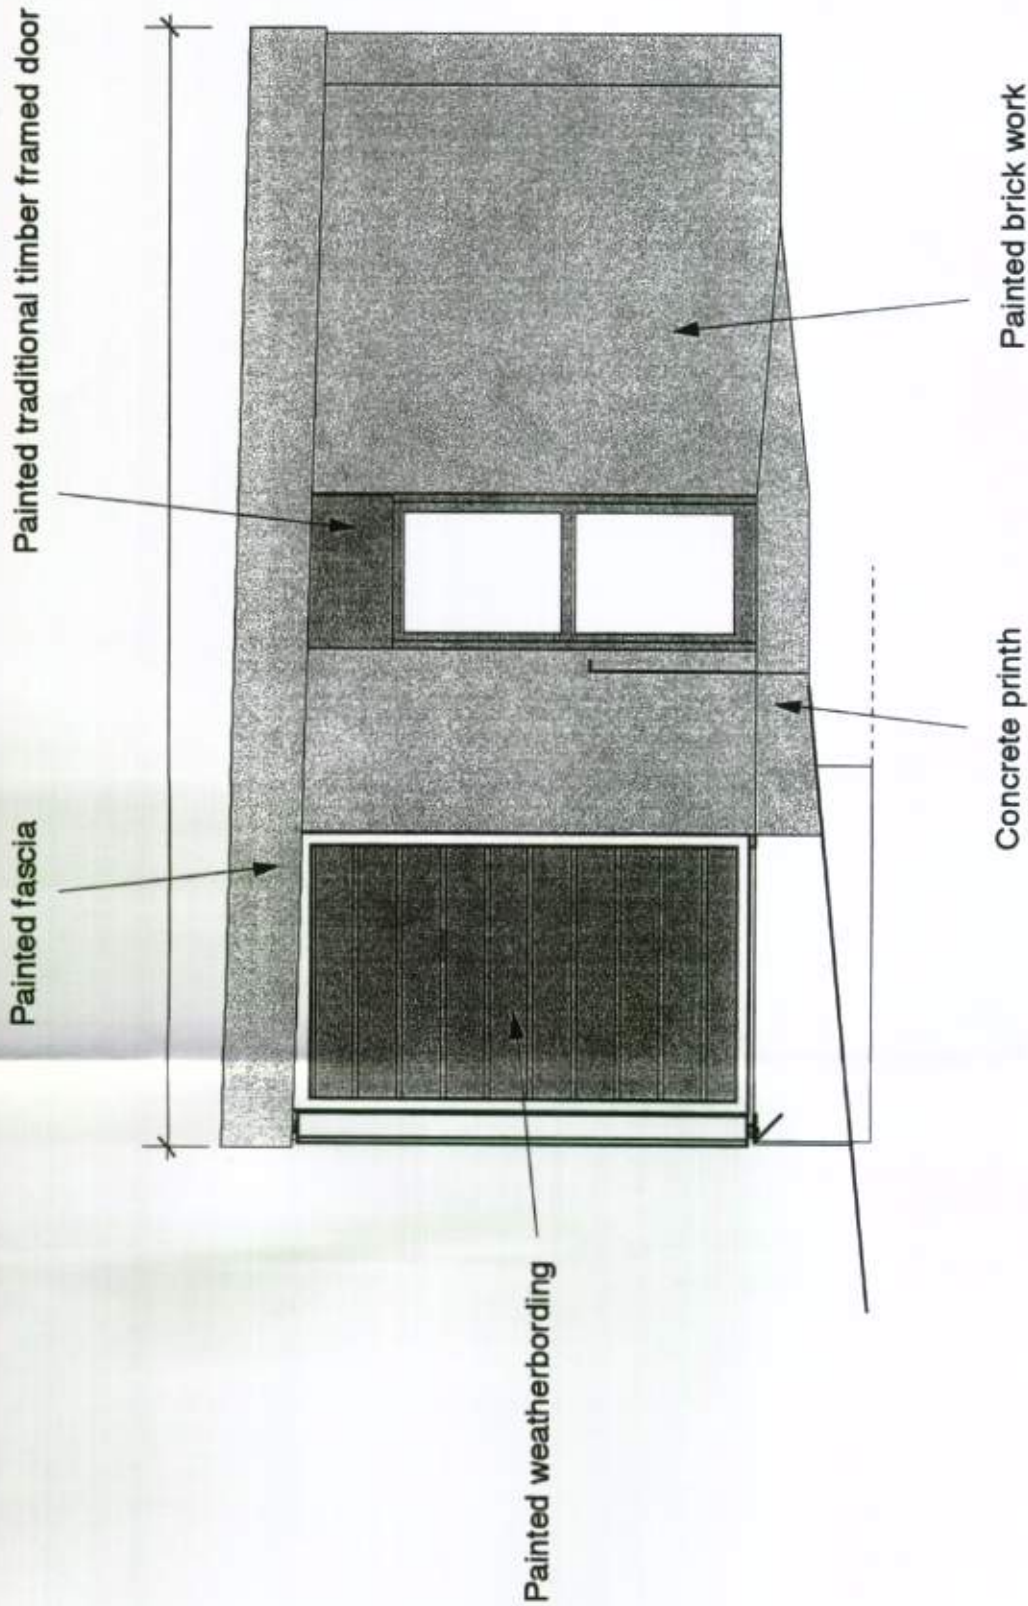

FOR PLANNING

NOTES:

ASIF KHAN Ltd
1-5 Vyner Street
London E2 9DG
+44(0)7986 935 128
studio@asif-khan.com
www.asif-khan.com

Project: West Beach Cafe
Client : Brownfield Catering L
Drawing: North side elevation
Drawing no: 001-planning-GA003
Revision: X
Scale: 1:50 @ A3
Date: 29/03/11