


LU/99/11.

WEST (REAR) ELEVATION.

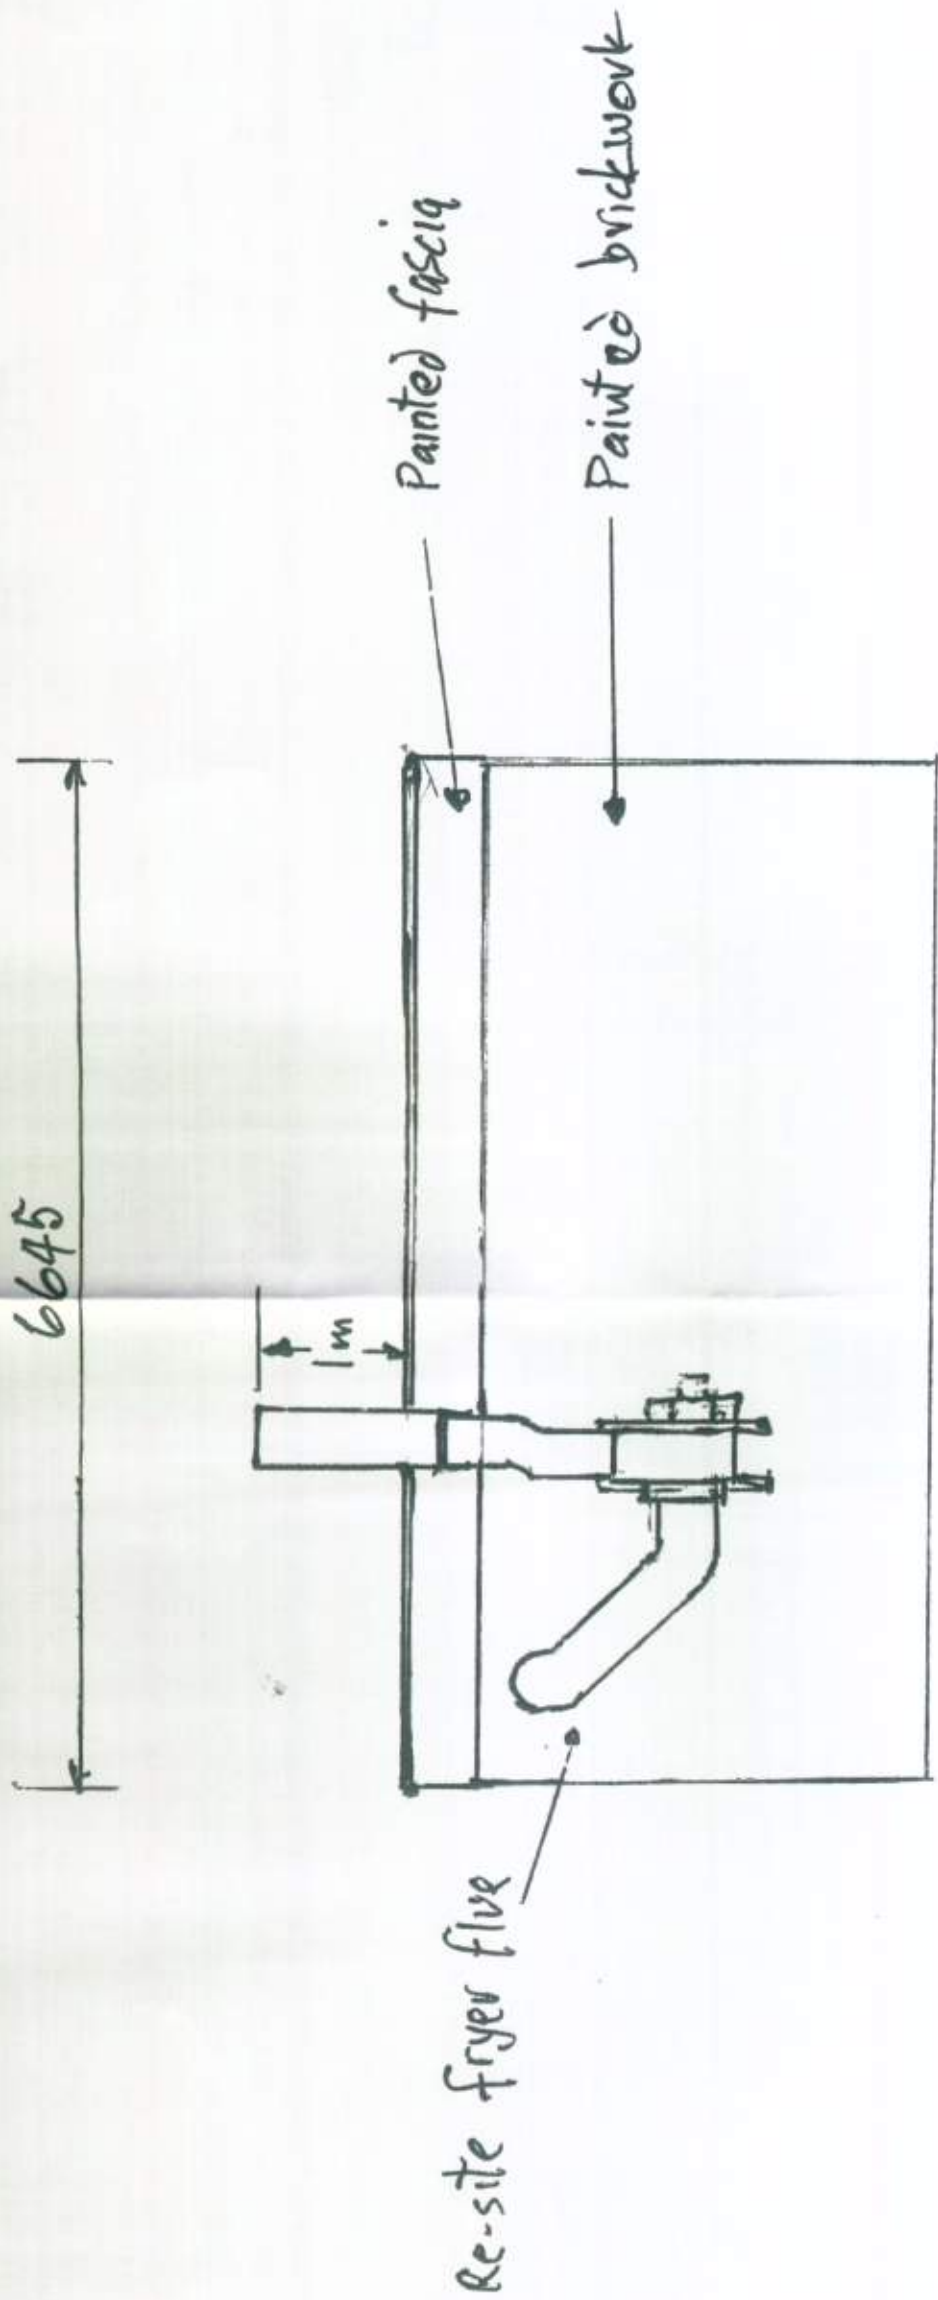

NEW POSITION OF FRYER FLUE.
WEST BRICK CHIM. ROPEWALK.

Scale 1:50