



plan scale 1:50@A3

Lu/99/11.

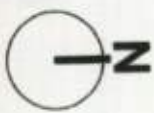

Timber fencing to match the existing

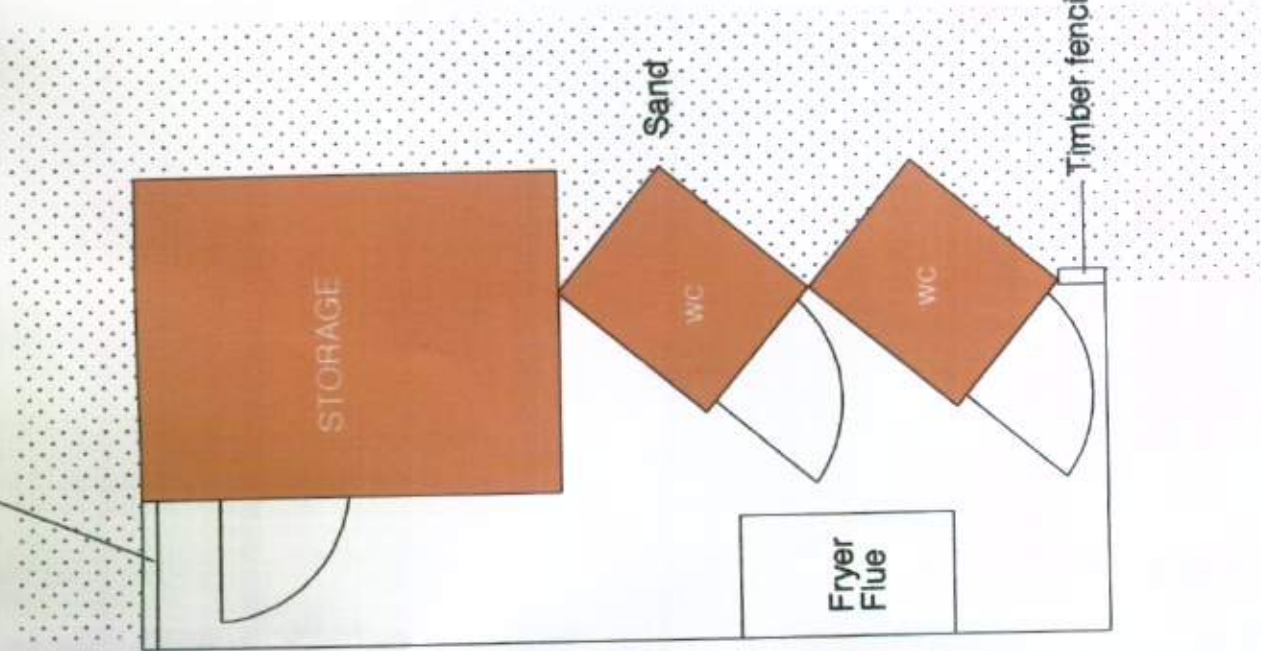

Timber fencing to match the existing

0 1 2 M

FOR PLANNING

NOTES:

2nd REVISION

Project: West Beach Cafe
Client : Brownfield Catering LTD
Drawing: plan
Drawing no: 001-planning-GA008
Revision: X
Scale: 1:50 @ A3
Date: 26/04/11

ASIF KHAN Ltd.
1-5 Vyner Street
London E2 9DG
+44(0)7986 935 128
studio@asif-khan.com
www.asif-khan.com