


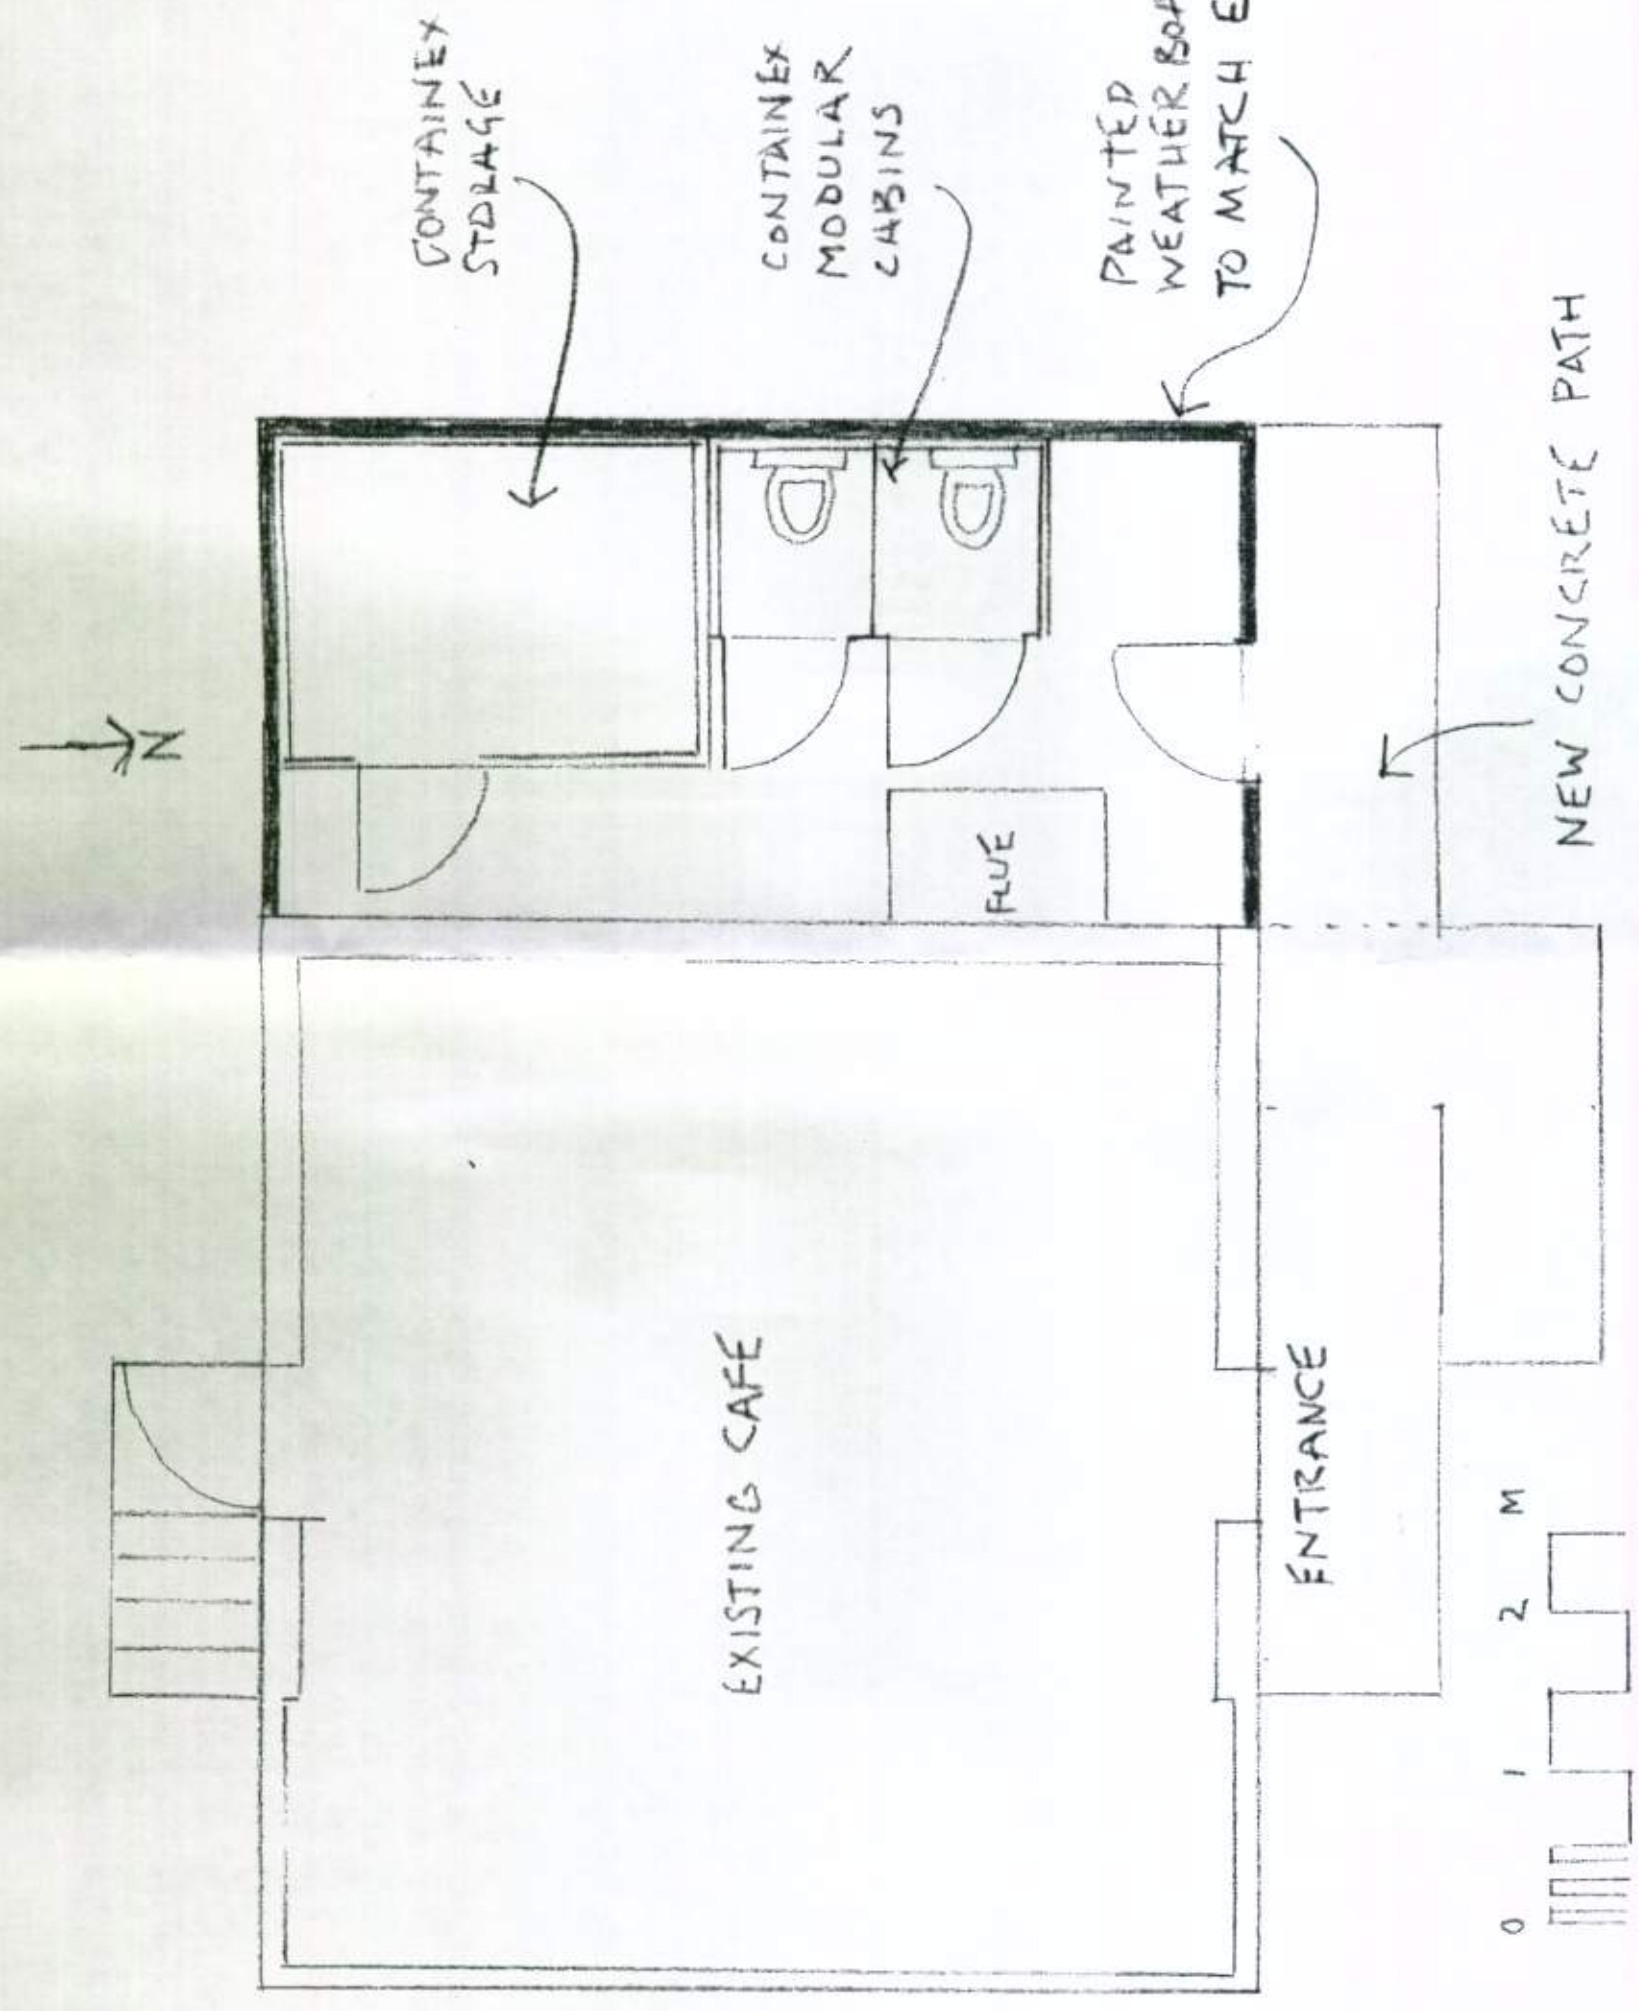

NEW TOILET BLOCK      WEST BEACH CAFE

BROWNFIELD CATERING LTD

PLAN

SCALE 1:50 @ A3

DRAWING 4